
Plan Referred to

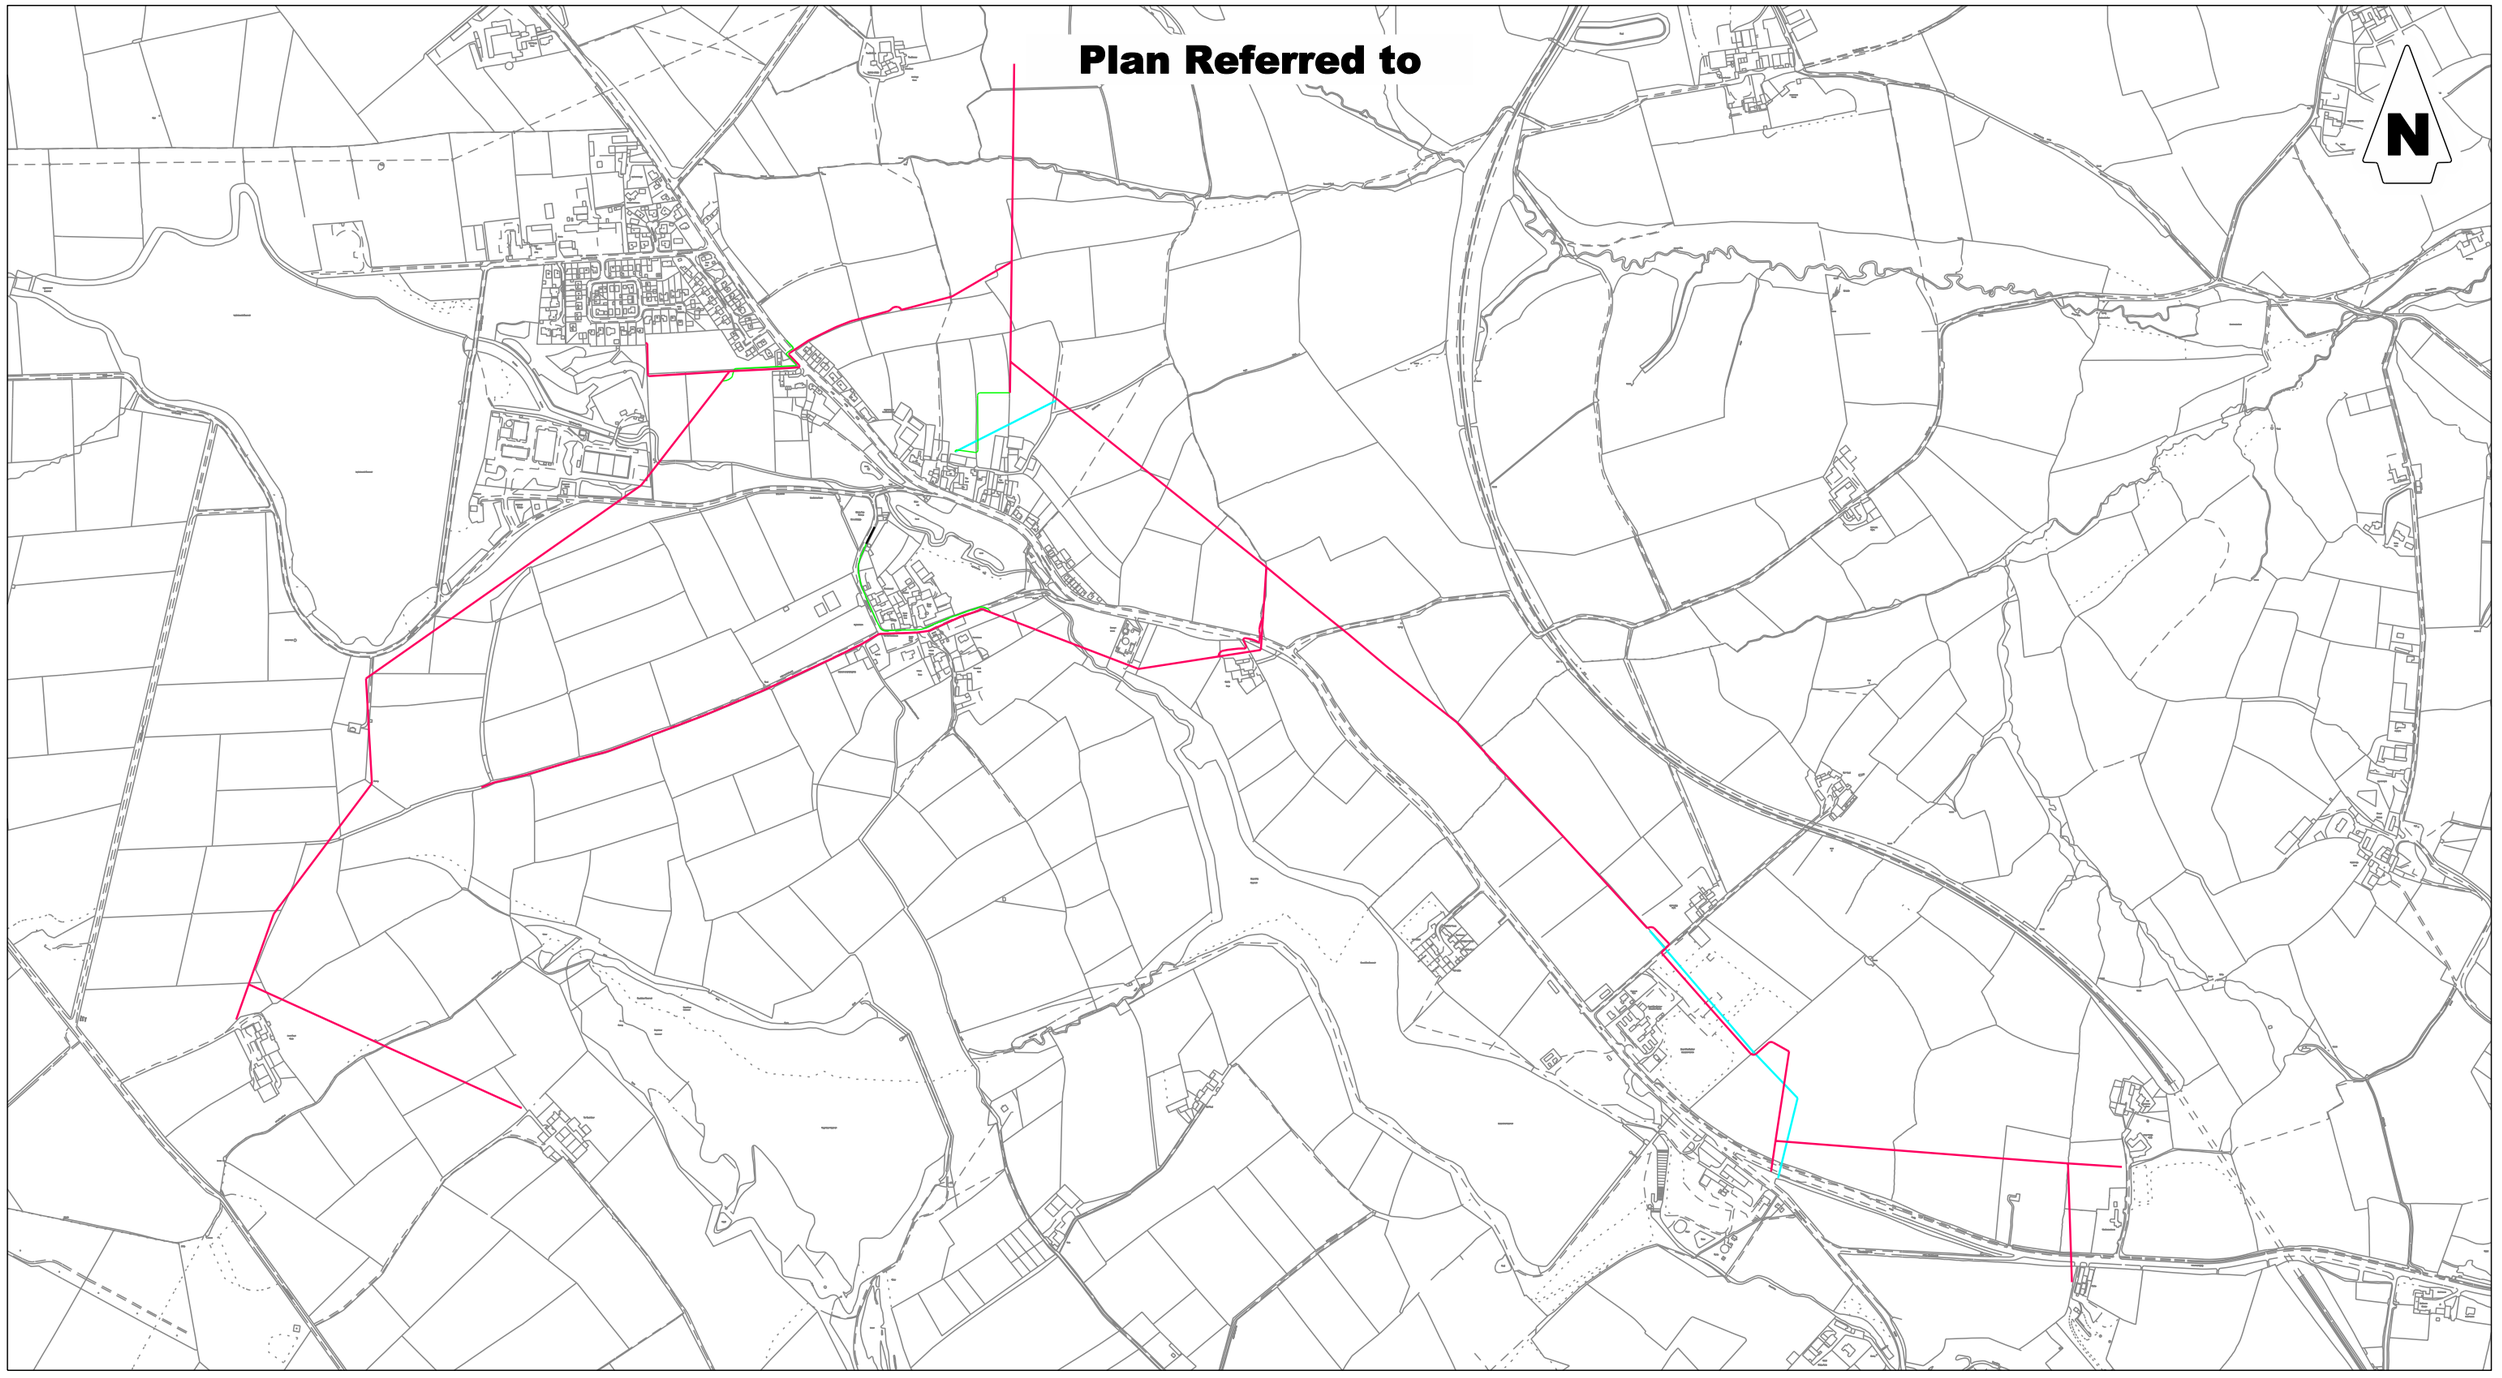

KEY TO DRAWING	
	EXISTING OVERHEAD LINE
	PROPOSED OVERHEAD LINE
	PROPOSED UNDERGROUND CABLE
	RECOVERED OVERHEAD LINE

National Grid Reference SE2104
1:50,000 Sheet Number 110
Local Authority ..... BARNSLEY MBC

Based on the Ordnance Survey Map with the sanction of the controller of HM Stationery Office Crown copyright reserved.
Licensee; Northern Powergrid Holdings Company
Registered Office; Lloyds Court, 78 Grey Street, NewcastleUpon Tyne, NE1 6AF.
Registered in England and Wales Number 3476201

NORTHERN POWERGRID

Manufacturer Details

Sheet No.	Scale
	1:10,000
Prepared By	
Lesley.Hughes	
Revised	Grid Reference
	SE2104
Date Issued	Checked By
03/09/2014	P.C.

Lloyds Court, 78 Grey Street, Newcastle Upon Tyne, NE1 6AF

SHEFFIELD, PENISTONE
SCOUT DYKE SCHOOL NULEC S/S 3465 (PZ23239421)
11kV OHL REBUILD AND REFURBISHMENT
PLANNING PLAN

Document Details: LEGAL DRAWINGS PLANS

Drawing No.	Historic Ref No.
C1039532	YP15168
Revision	Notes
	A3

Copyright of Northern Powergrid Holdings Company. No part of this drawing to be reproduced without prior permission.

File last saved / modified on the 10/09/2014 07:16:15 by LESLEY.HUGHES' OS File Name - [C1039532.DGN]