


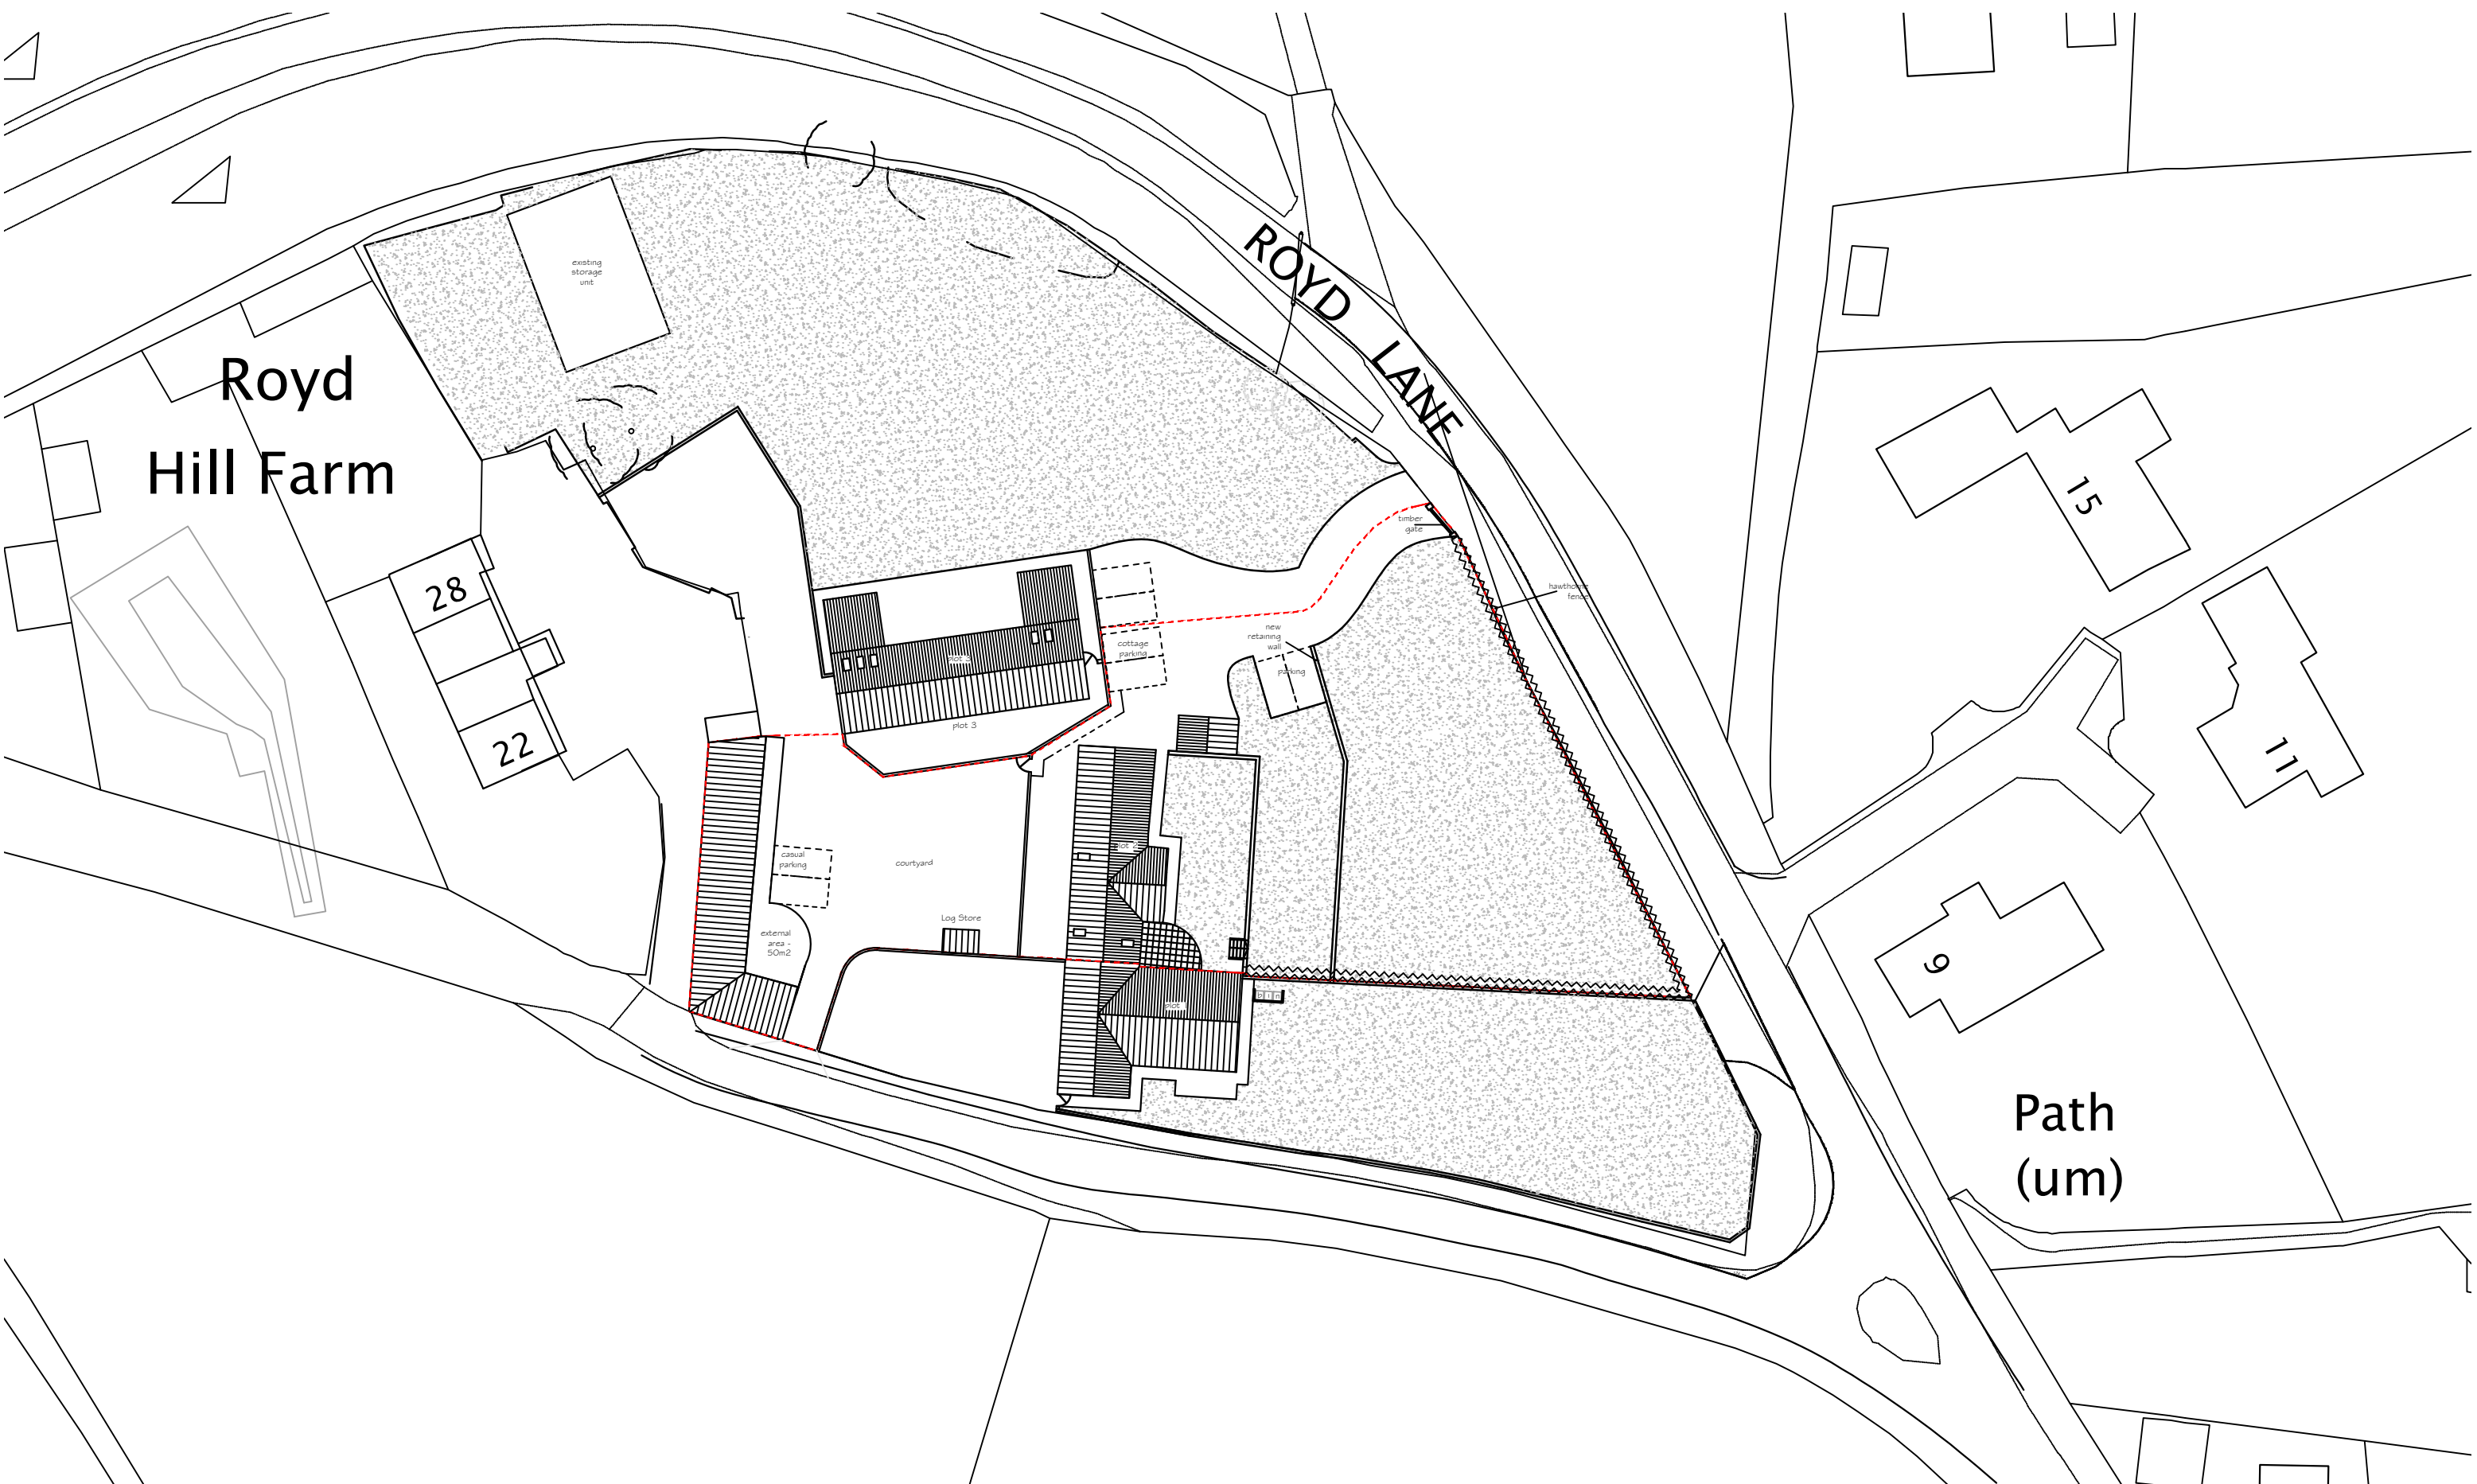

CLIENT
MR DICKINSON

PROJECT
NEW DWELLING
ROYD COTTAGE, ROYD LANE

DRAWING OF
PROPOSED BLOCK PLAN
PLANNING APPLICATION
MARKETING NAME

drawing no	rev	date
P13:016:02	—	FEB 13
scale	drawn	checked by
1:500	mr b	
	checked date	

MBAS Architecture is a trading name of mbas (south yorkshire) ltd

MBAS
matthew burgin
architectural services

aizlewoods mill
nursery street
sheffield
t. 01142570044
m. 07919 116224

