



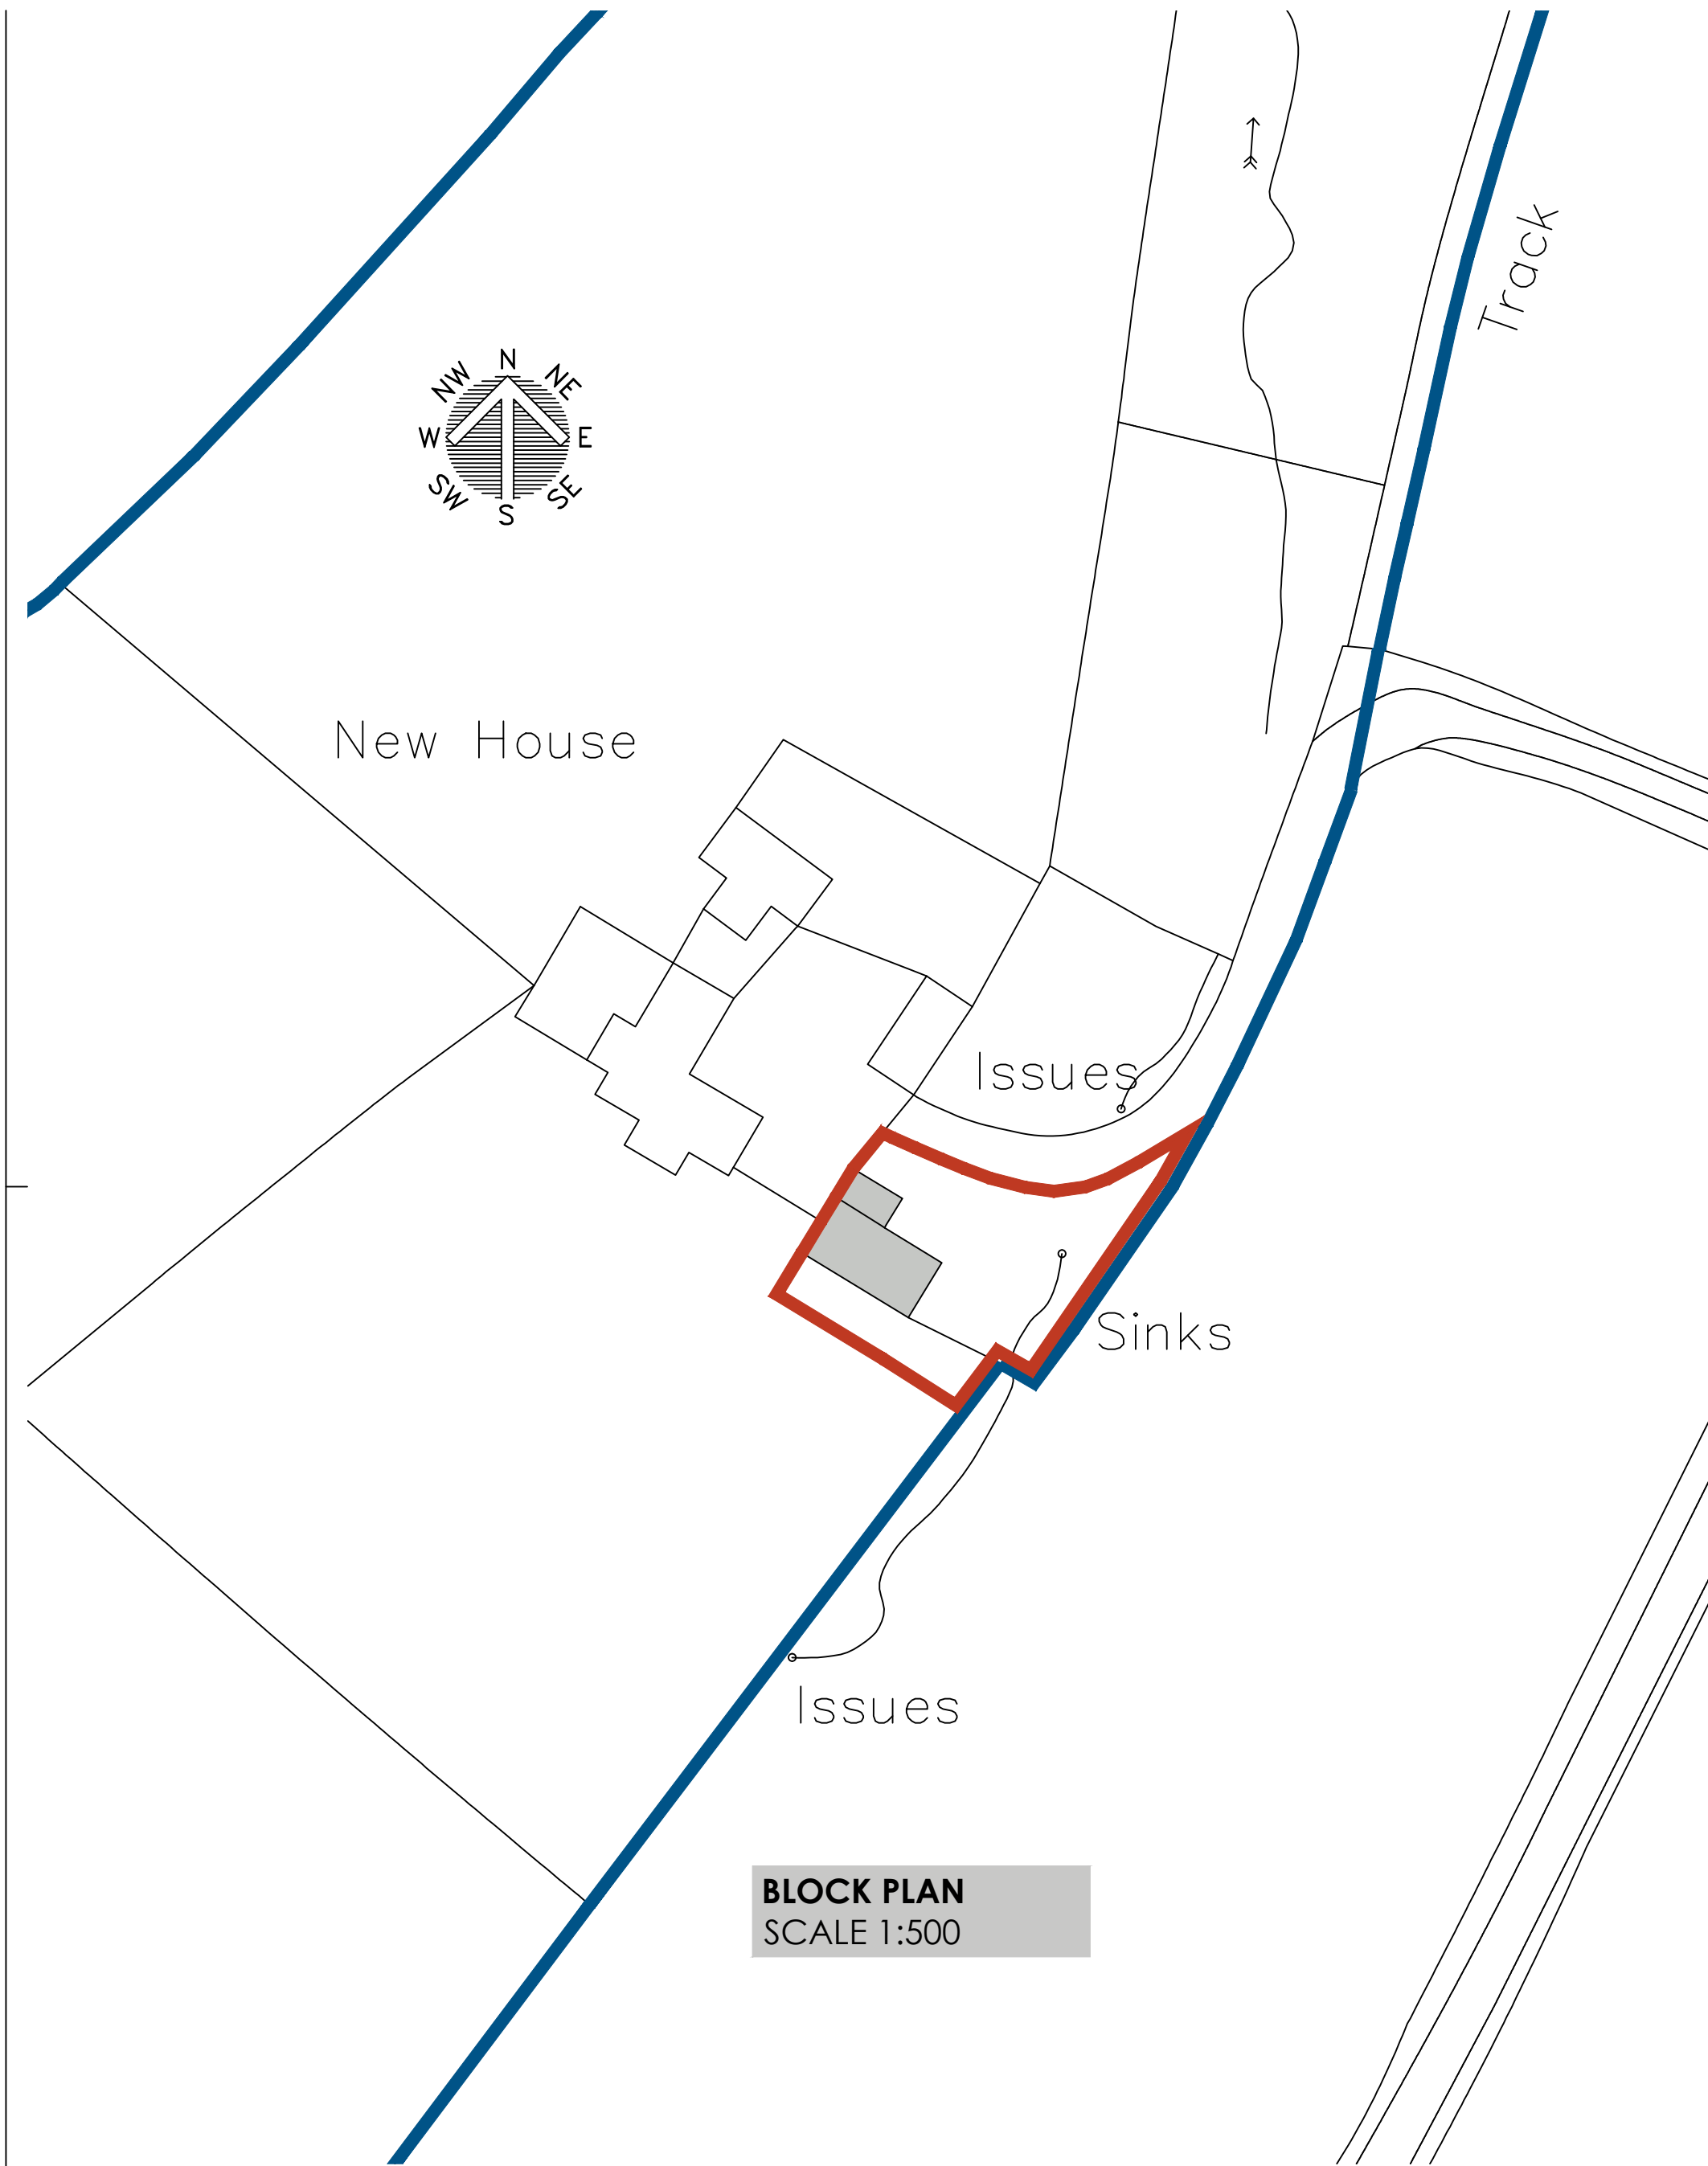

BLOCK PLAN
SCALE 1:500

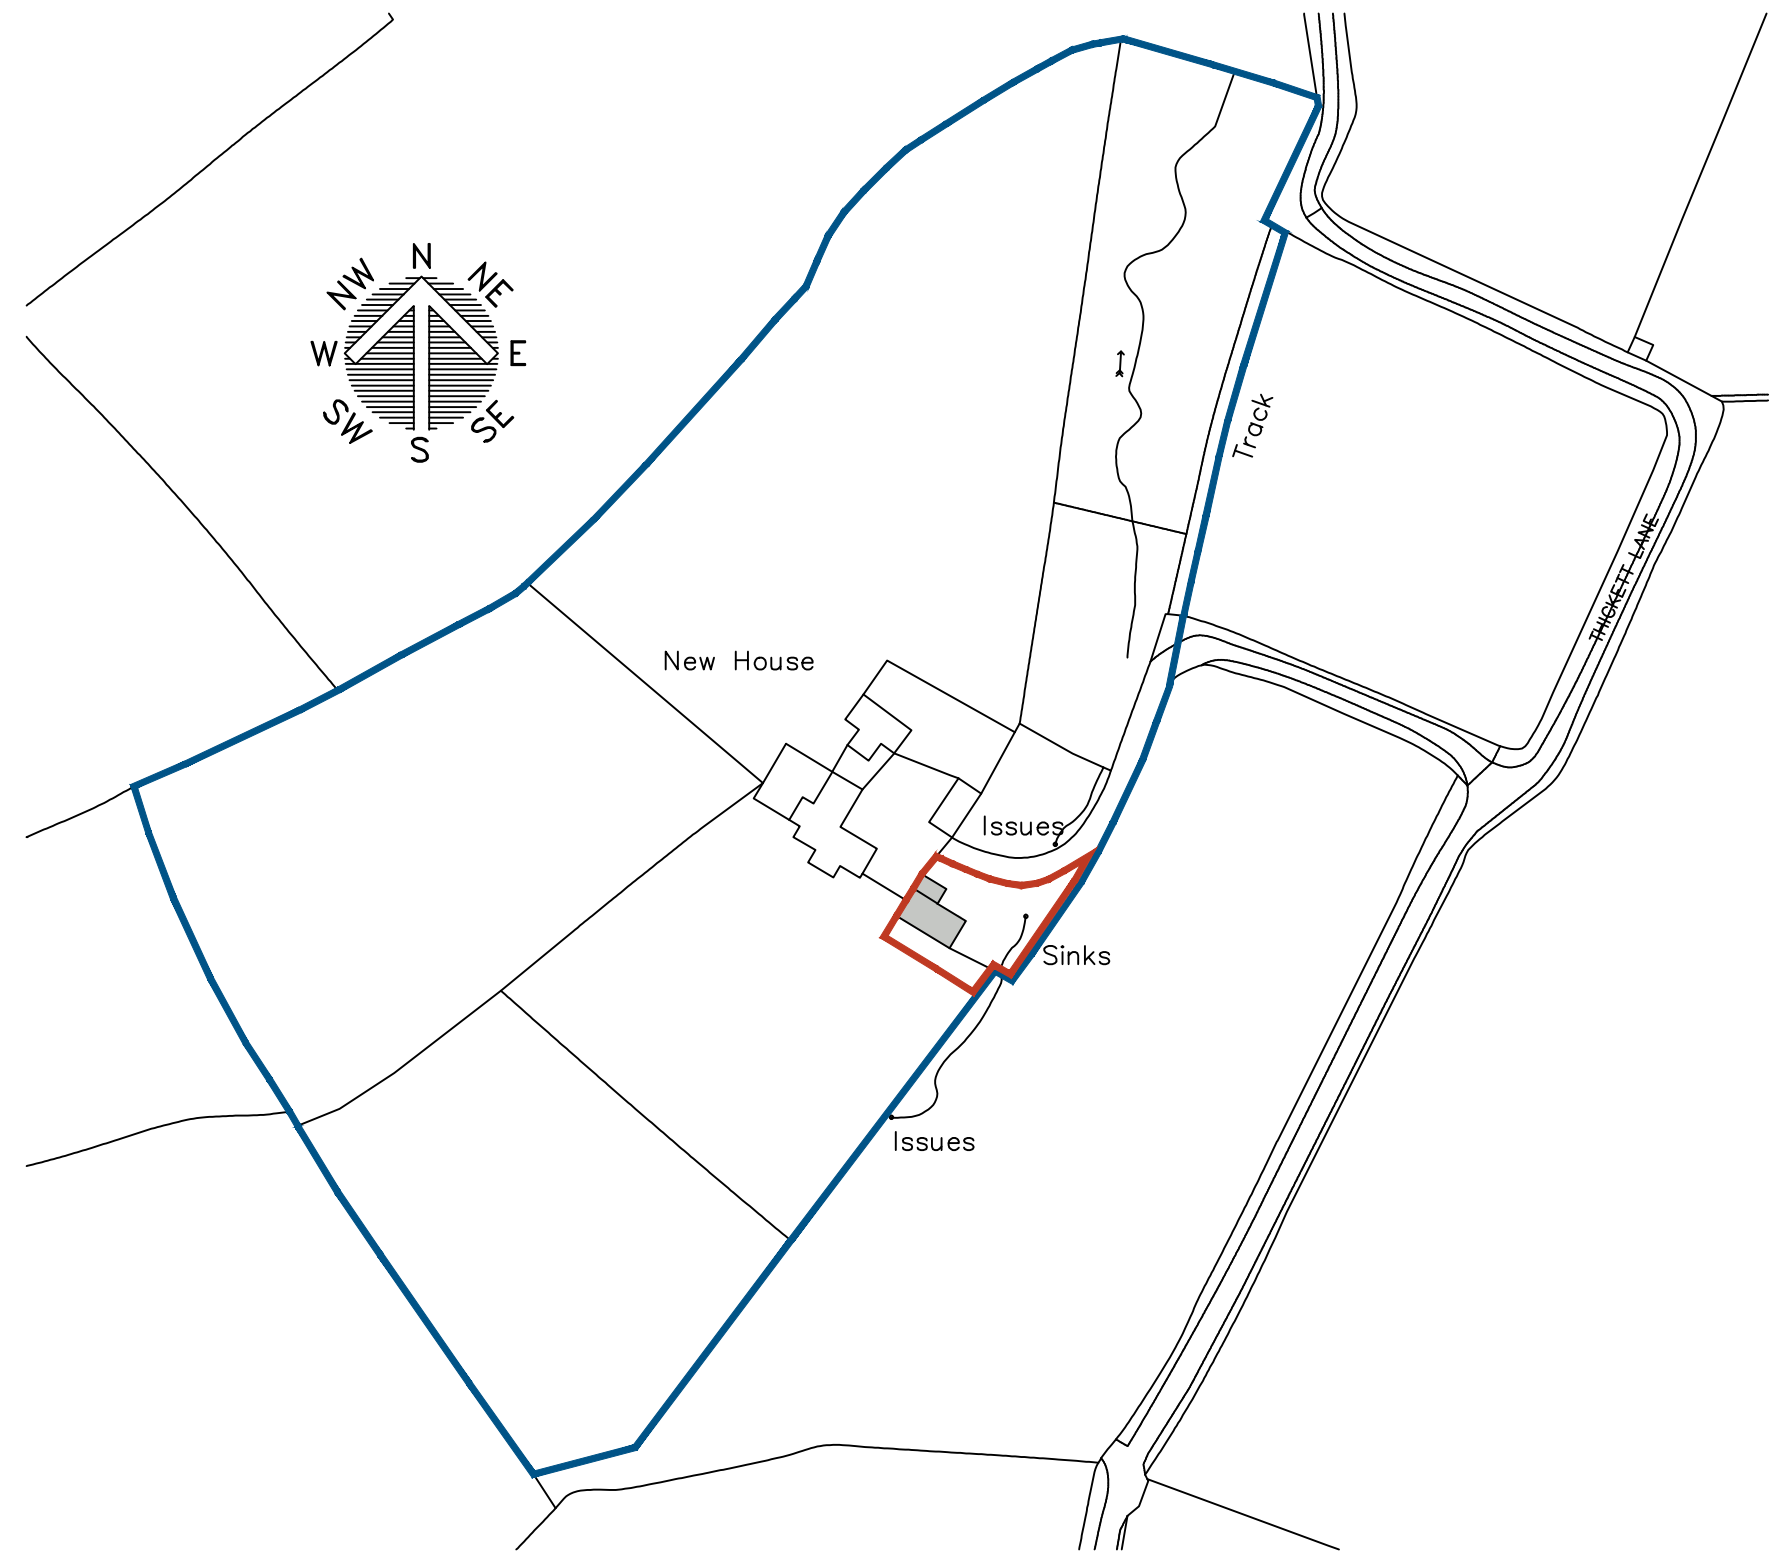

LOCATION PLAN
SCALE 1:1250

 WhiteAgus PARTNERSHIP			8 MORSTON BUSINESS PARK, WHALEY ROAD, BARUGH GREEN, BARNSELEY, S75 1HQ			Phone: 01226 208482 Fax: 01226 283030 Email: info@whiteaguspартnership.co.uk Web: www.whiteaguspартnership.co.uk			
ARCHITECTURAL SERVICES AND SURVEYORS									
Project. REINSTATEMENT OF DERELICT COTTAGE AT NEW HOUSE FARM, THICKETT LANE PENISTONE, S36 8EE						Client. MR & MRS BOOTH			
Drawing Title. LOCATION PLAN						Date. MAY 2016		Scale. AS SHOWN	
						Ref. 16-017		Dwg. No. 01	
Date 16/05/2016	Suffix A	Description BOUNDARY REVISED				Date	Suffix	Description	