




KEY

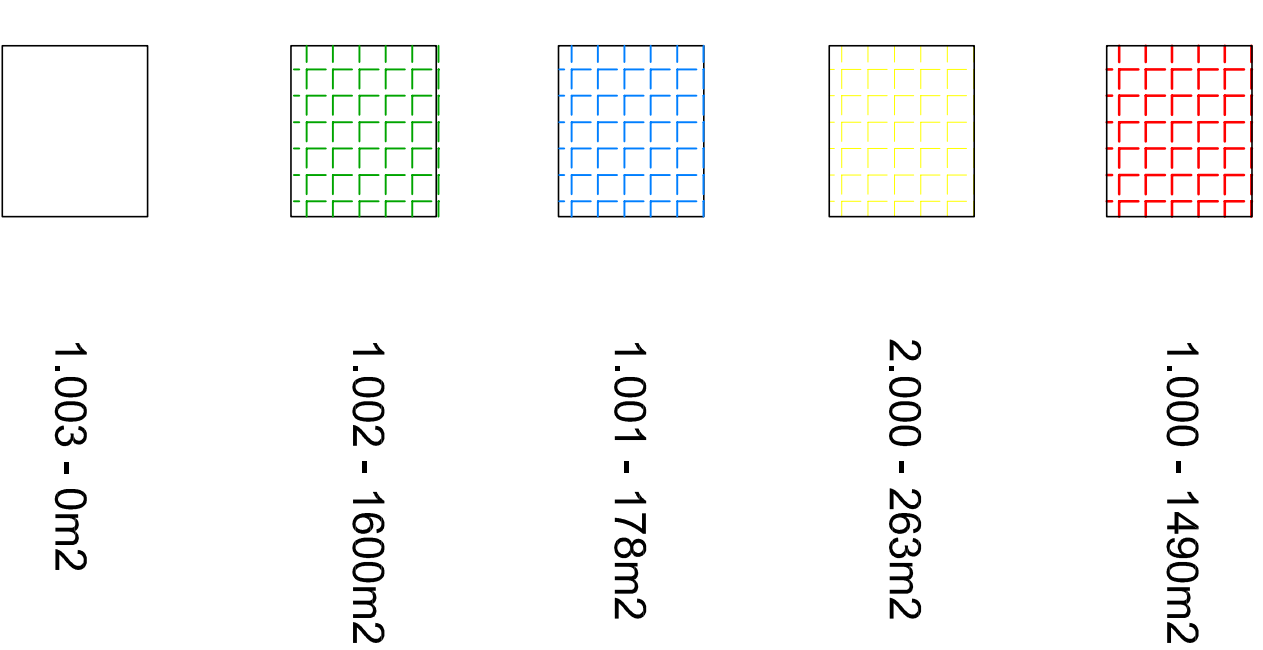

Preliminary

A		Amended following TVM comments	
B		A) revised	
Rev	Details		
Premier Homes Kings Road Wombwell, Barnsley Impermeable Areas			
Dwg No. : STE/17/06/02 B		14-4-17 AST	
Date : 10-2-17		11-5-17 AST	
Scale : 1:500		Date	Prn/Ck