


Section AA'

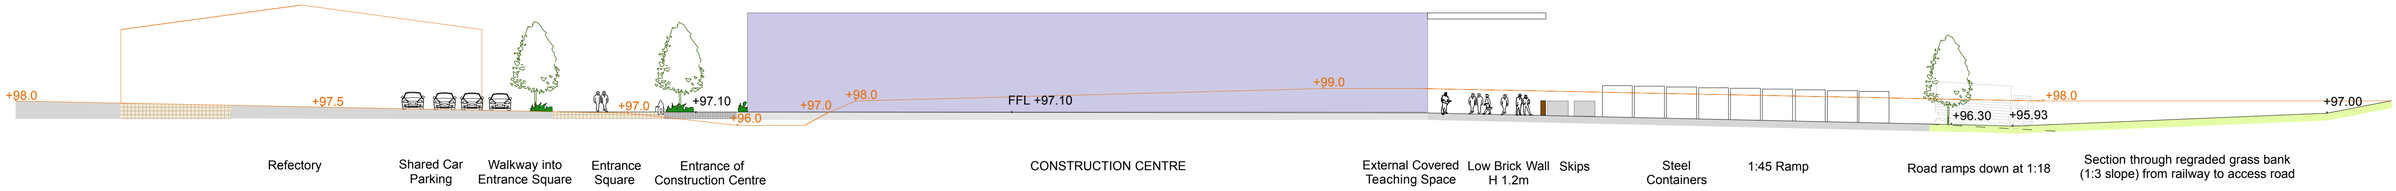


Section BB'

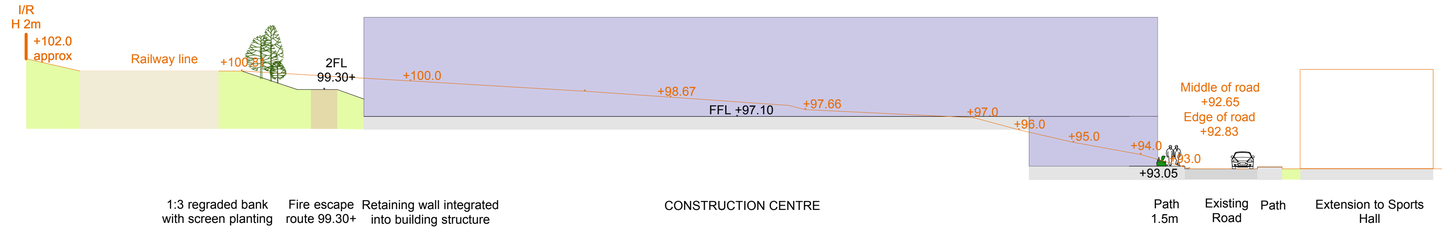


Section CC'

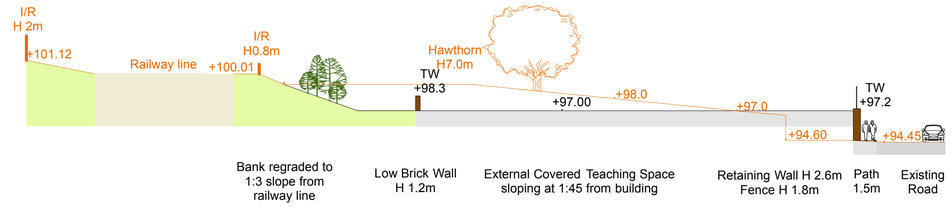

Section DD'

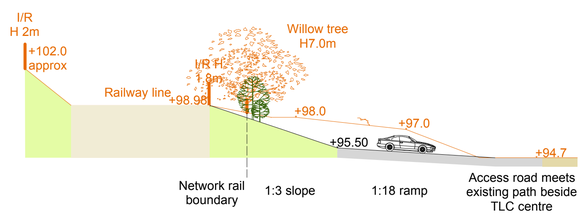

Section EE'

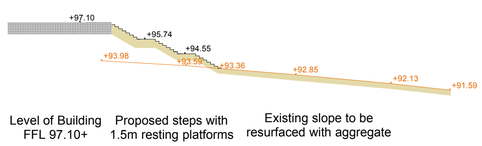

rev	date	details
C	09.01.14	VE option changes
B	10.12.13	wall levels changed
A	09.12.13	wall levels added

Dally Henderson Landscape Architects Ltd.
Venture House
103 Arundel Street
Sheffield S1 2NT
Tel: 0114 270 0770
info@dallyhenderson.co.uk
www.dallyhenderson.co.uk
landscape design : planning : urban design

Client Barnsley College

Project Construction Centre, Barnsley

Dwg. title Sections

Scale 1:250 @A1 **Date** Nov 2013 **Dwg. No.** 472-005C