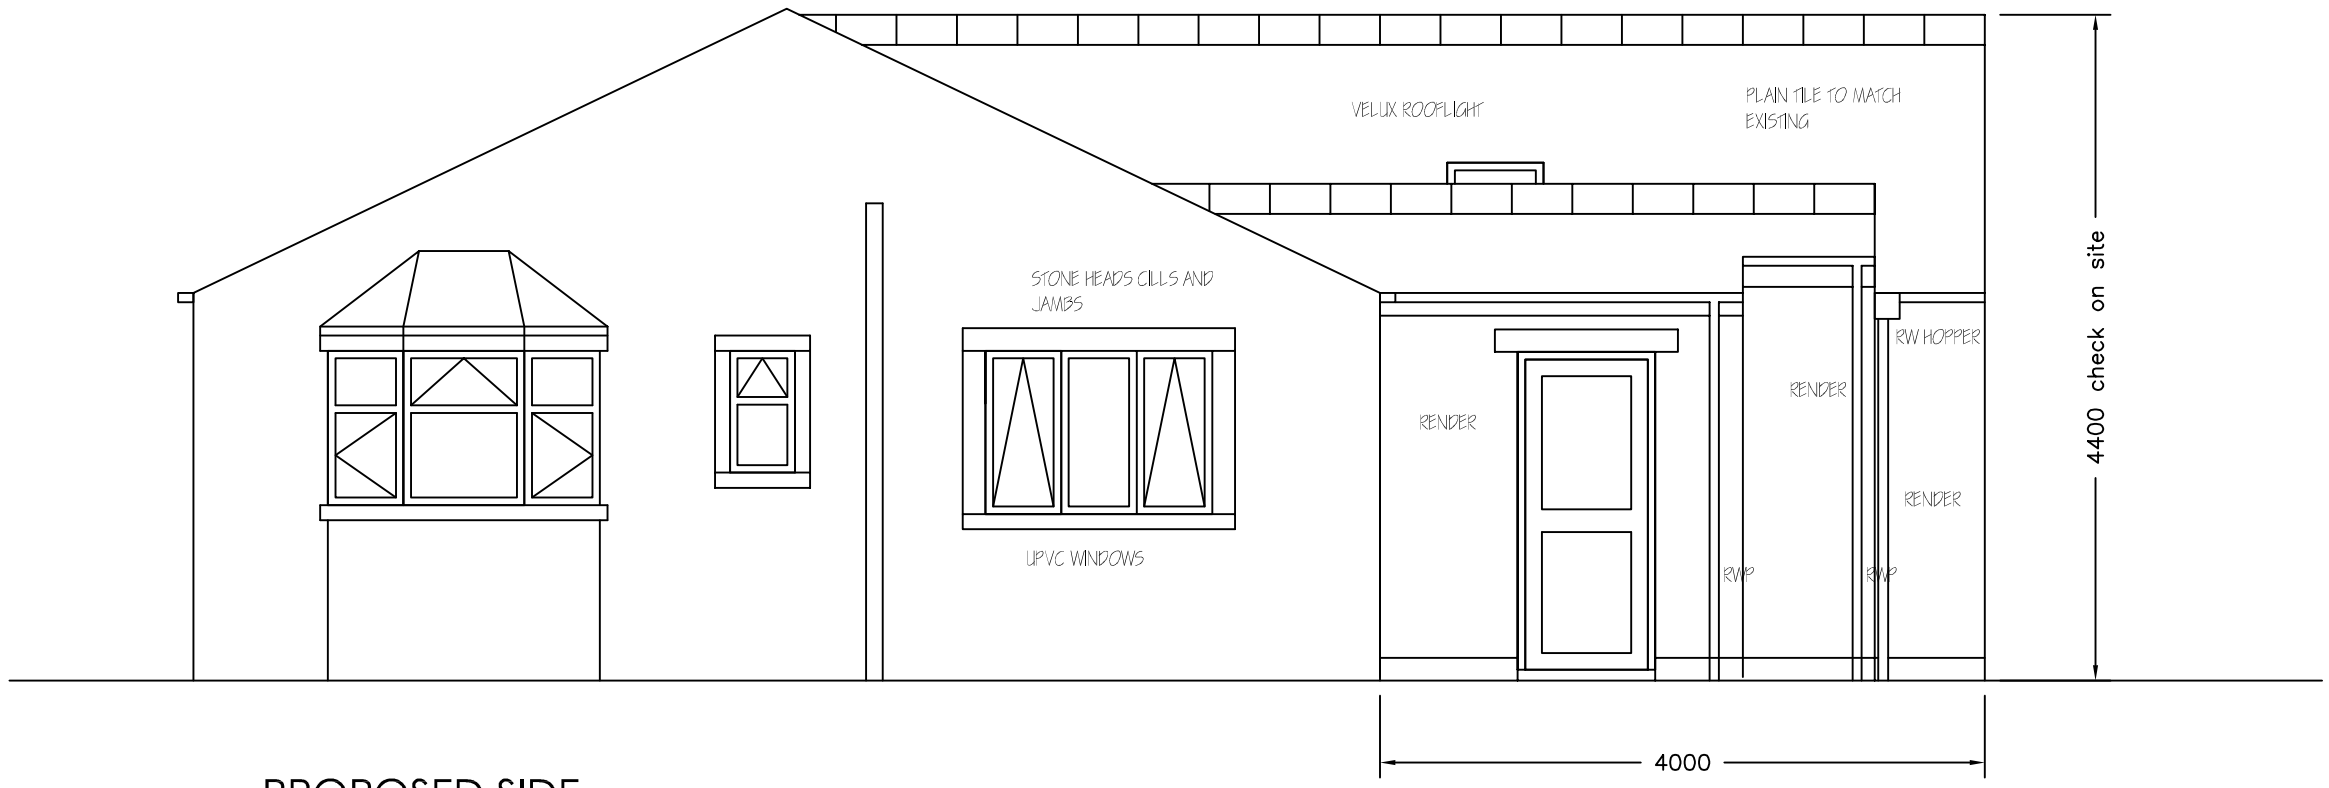


PROPOSED SIDE
ELEVATION 1:50

Revisions	A. Roof changed to pitched over utility	12-11-15
This drawing is for planning permission only and is not a construction drawing.		
Drawing Title	PROPOSED-SIDE	
Job No. - Dwg No.	MJ/2015/8 .	-
Client:	MR AND MRS BANNON 6 CHAPTER WAY SILKSTONE BARNSLEY S75 4LH .	
Scale.	1:50	