




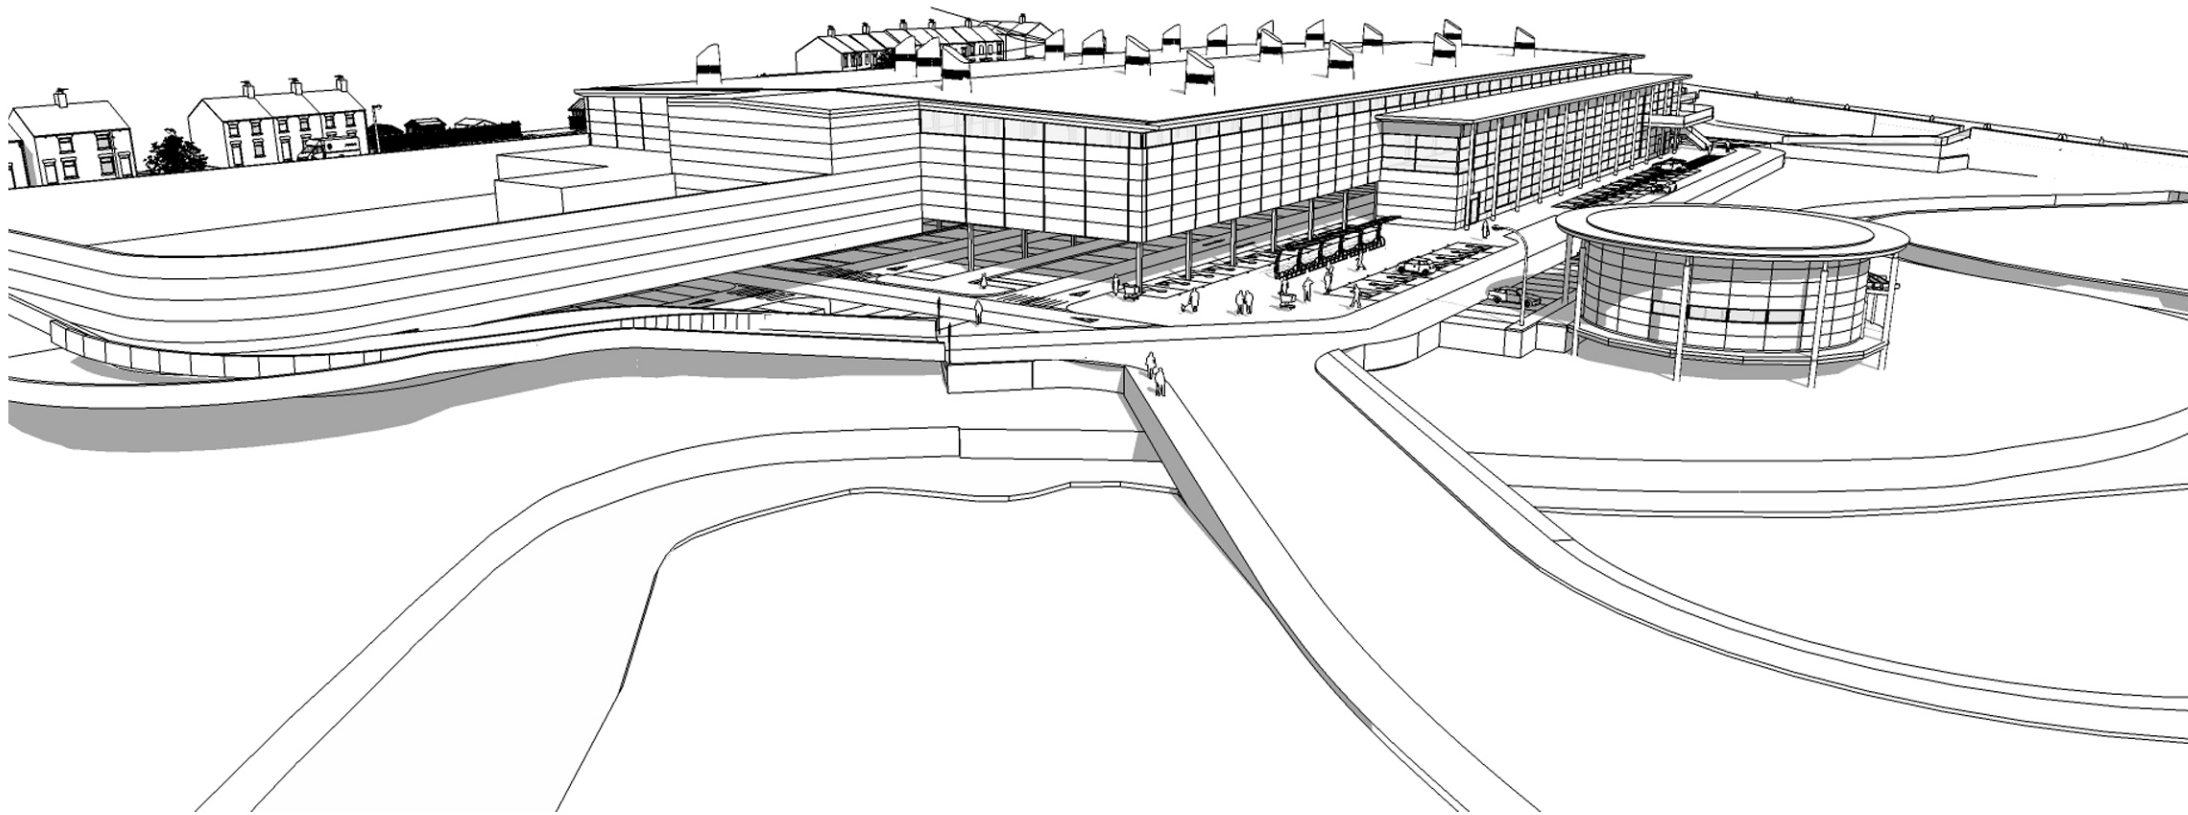

Proposed View 1

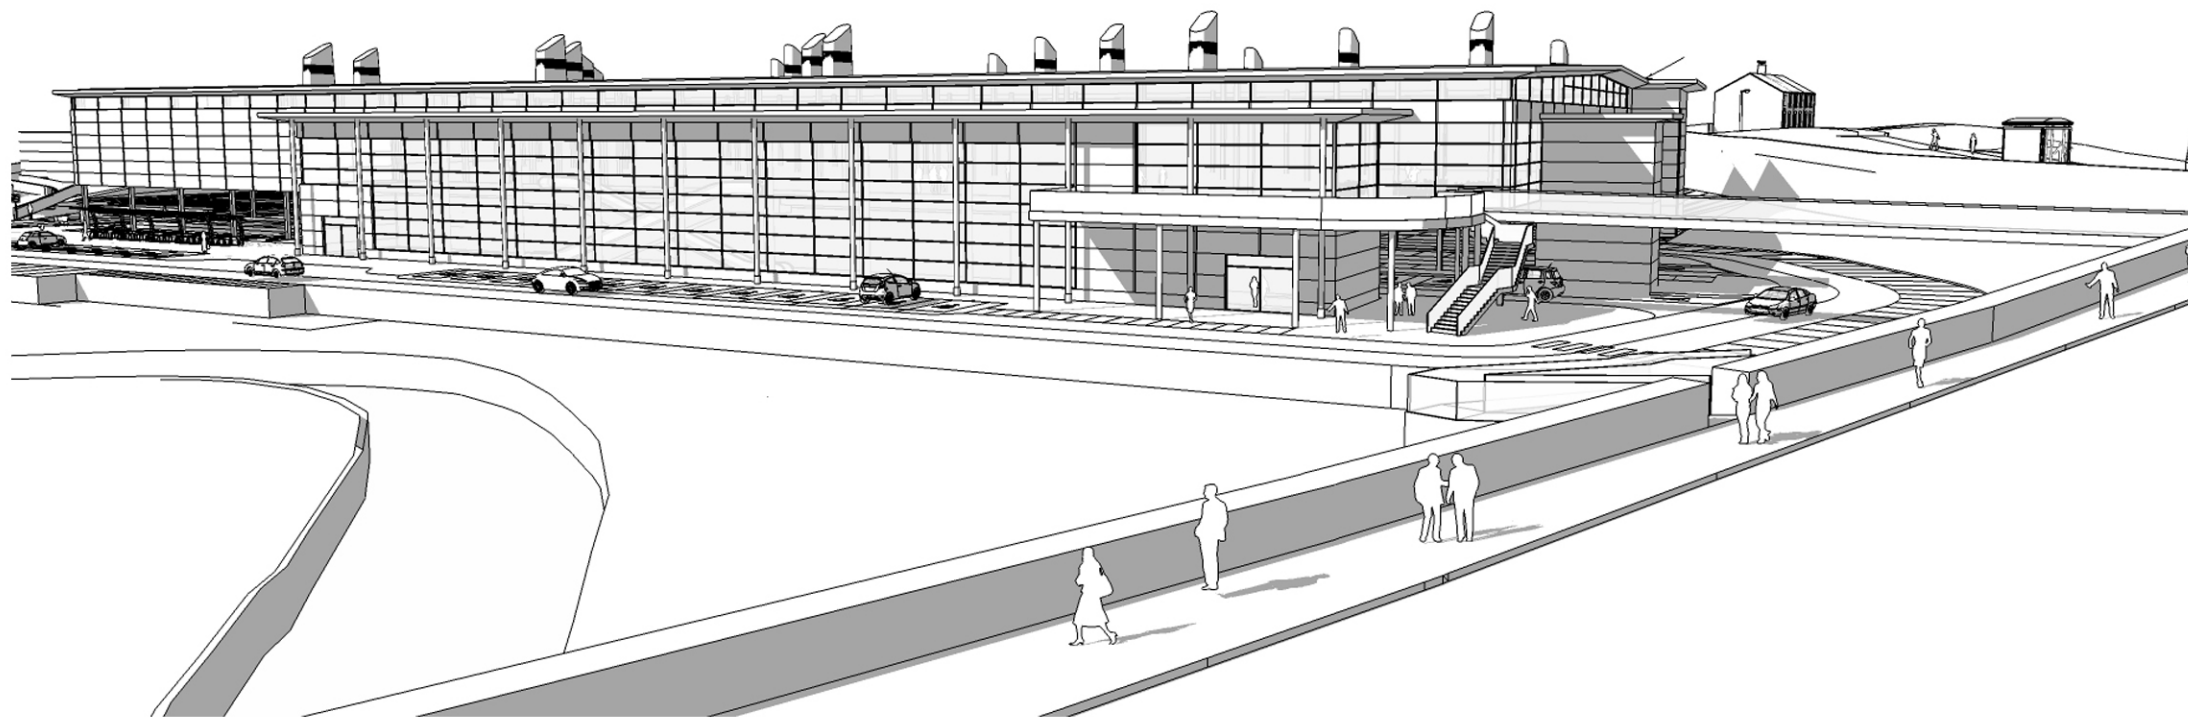

Proposed View 2

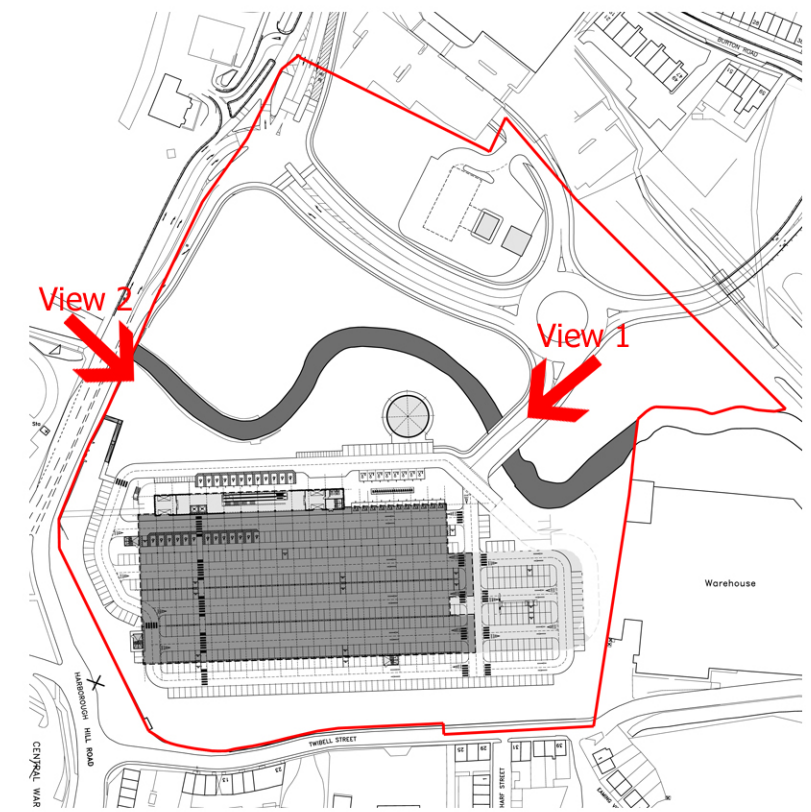

bateandtaylor
architects

www.bate-taylor.co.uk

Proposed Development | Harborough Hill Road | Barnsley