

PLANTING SCHEDULES

ORNAMENTAL PLANTING SCHEDULE				
Herbaceous				
Nr	Name	Ht. in cm	Pot(L)	Density
49	Carex morrowii 'Evergold'	3L		12.00
64	Geanium endressii 'Wargrave Pink'	3L		6.00
Shrub				
Nr	Name	Ht. in cm	Pot(L)	Density
51	Berberis thunbergii 'Atropurpurea Nana'	25-30cm	3L	6.00
51	Ceanothus thyrsiflorus 'Repens' (S-7.5L)	40-60cm(D)	5-7.5L	4.00
68	Choisya ternata (S-7.5L)	40-60cm	5-7.5L	3.00
36	Choisya ternata 'Sundance' (10L)	40-60cm	10L	2.00
16	Choisya ternata 'Sundance' (S-7.5L)	40-60cm	5-7.5L	4.00
33	Cistus luteus 'Snow White'	30-40cm	3L	5.00
55	Cistus 'Silver Pink'	30-40cm	3L	5.00
7	Cornus alba ' Ivory Halo' (10L)	80-100cm	10L	2.00
7	Cornus alba ' Ivory Halo' (S-7.5L)	60-80cm	5-7.5L	2.00
8	Cornus sanguinea 'Mid-Winter Fire' (10L)	80-100cm	10L	3.00
10	Cornus sanguinea 'Mid-Winter Fire' (S-7.5L)	40-60cm	5-7.5L	3.00
28	Escallonia 'Apple Blossom' (10L)	60-80cm	10L	2.00
22	Escallonia 'Donard Redance' (10L)	60-80cm	10L	2.00
37	Euryonymus fortunei 'Emerald n' Gold' (S-7.5L)	30-40cm(D)	5-7.5L	4.00
59	Euryonymus fortunei 'Emerald n' Gold' (S-7.5L)	30-40cm(D)	5-7.5L	4.00
52	Hebe 'Oratia Beauty' (S-7.5L)	30-40cm	5-7.5L	4.00
26	Hebe 'pungifolia 'Sutherlandii'	25-30cm	3L	6.00
13	Hebe 'pungifolia 'Sutherlandii' (S-7.5L)	30-40cm	5-7.5L	5.00
21	Hebe 'Red Edge'	25-30cm	3L	5.00
37	Hebe 'Red Edge' (S-7.5L)	30-40cm(D)	5-7.5L	5.00
29	Hebe 'White Gent' (S-7.5L)	40-50cm	5-7.5L	5.00
165	Lavandula angustifolia 'Hidcote' (S-7.5L)	30-40cm	5-7.5L	5.00
10	Lavandula domestica 'Trepower' (S-7.5L)	40-60cm	5-7.5L	3.00
44	Philadelphus 'Nanseau D'Hermine' (S-7.5L)	40-60cm	5-7.5L	3.00
40	Photinia fraseri 'Red Robur' (10L)	60-80cm	10L	2.00
26	Prunus laurocerasus 'Otto Luyken' (S-7.5L)	40-60cm	5-7.5L	2.00
51	Skimmia japonica 'Rubella' (S-7.5L)	40-60cm	5-7.5L	4.00
88	Skimmia x confusa 'Kew Green' (S-7.5L)	60-80cm	5-7.5L	4.00
4	Viburnum davidii (10L)	60-80cm	10L	3.00
27	Viburnum davidii (S-7.5L)	30-40cm	5-7.5L	4.00

All shrub material shall be first quality, sturdy, well rooted non-refrigerated stock with well branched heads and fibrous root systems. Shrubs shall be planted into 450mm good quality fibrous topsoil incorporating organic compost and slow release fertiliser in accordance with all good horticultural practice.

All plant material shall be a minimum of 3L pot size unless otherwise specified and conform to BS3396 Part 1 and BS 4438. Finished beds shall be lightly forked over and dressed with 50mm coarse forest bark mulch.

TREE SCHEDULE

SPECIES	NUMBERS REQUIRED			
	Ht. in m	3.0-3.5	3.5-4.25	4.0-6.0
	Girth in cm	10-12	12-14	14-16
Acer campestre 'Estrifk' (A4E)		2	11	-
Betula pendula (BP)		-	-	-
Cornus alba 'Sibirica' (S-7.5L)		-	8	-
Cornus robur (C)		-	2	2
Sorbus aucuparia (Ssu)		2	3	-
Sorbus 'Joseph Rock' (SJR)		2	2	-
Sorbus aucuparia 'Sheerwater Seedling' (SsSS)		2	-	-

All trees to have clear stems to 1.8m above ground level with well developed branching heads with a single, central leader and healthy, fibrous root systems.

Trees shall be planted into pits of an appropriate size to accommodate the root system without restriction backfilled with a 3:1 topsoil/compost mix and shall be secured with 100mm x 100mm x 100mm timber stakes driven into the ground at 1m intervals. The stakes shall not exceed 1/3 height of stake tree above ground. Foundation design of new buildings shall accommodate proposed tree planting in accordance with NHC guidelines.

ORNAMENTAL GROUNDCOVER







GROUNDCOVER MIX SCHEDULE			
Nr	Name	Height/cm	Root Pot/L
15	Cerastis x joukiana	60-80cm	C 2L
46	Cornus canadensis	15-20cm	C 2L
62	Hedera helix 'Green Ripple'	60-80cm	C 2L
15	Lonicera periclymenum	60-80cm	C 2L
31	Pachysandra terminalis 'Green Carpet'	30-40cm	C 2L
62	Rubus tricolor	30-40cm(D)	C 2L
77	Vinca 'Bowles Variety'	40-60cm	C 3L

All shrub material shall be first quality, sturdy, well rooted non-refrigerated stock with well branched heads and fibrous root systems. Shrubs shall be planted into 450mm good quality fibrous topsoil incorporating organic compost and slow release fertiliser in accordance with all good horticultural practice.

All plant material shall be a minimum of 3L pot size unless otherwise specified and conform to BS3396 Part 1 and BS 4438. Finished beds shall be lightly forked over and dressed with 50mm coarse forest bark mulch.

Rev.B: Amendment of schedules due to layout changes (SF)
Rev.A: Amended in accordance with revised site layout (SF)

Client		Rouse Homes Ltd		Folkestone, Kent	
Project		Residential Development		TANKERSLEY	
Drawing title		LANDSCAPE DETAILS		R/2163/ZB	
Scale		1:200		Mar 19	
Date		Mar 19		SEL	
Drawing no		R/2163/ZB			

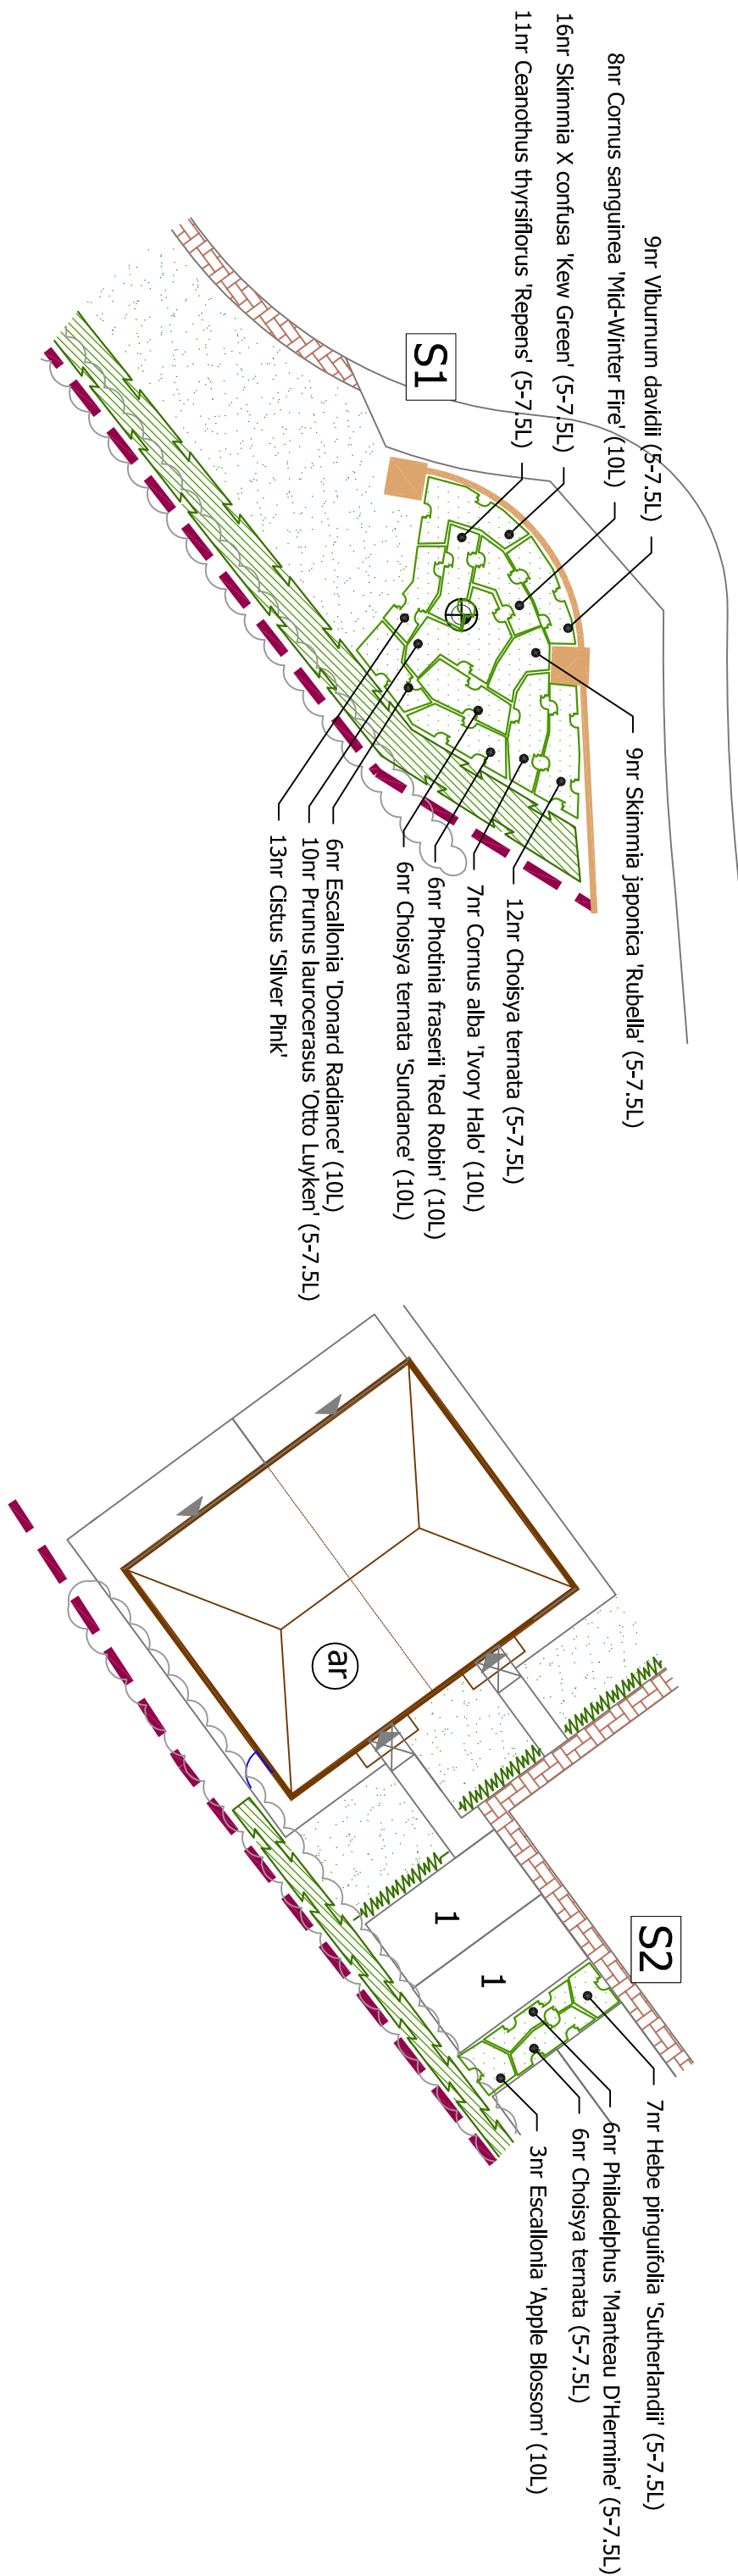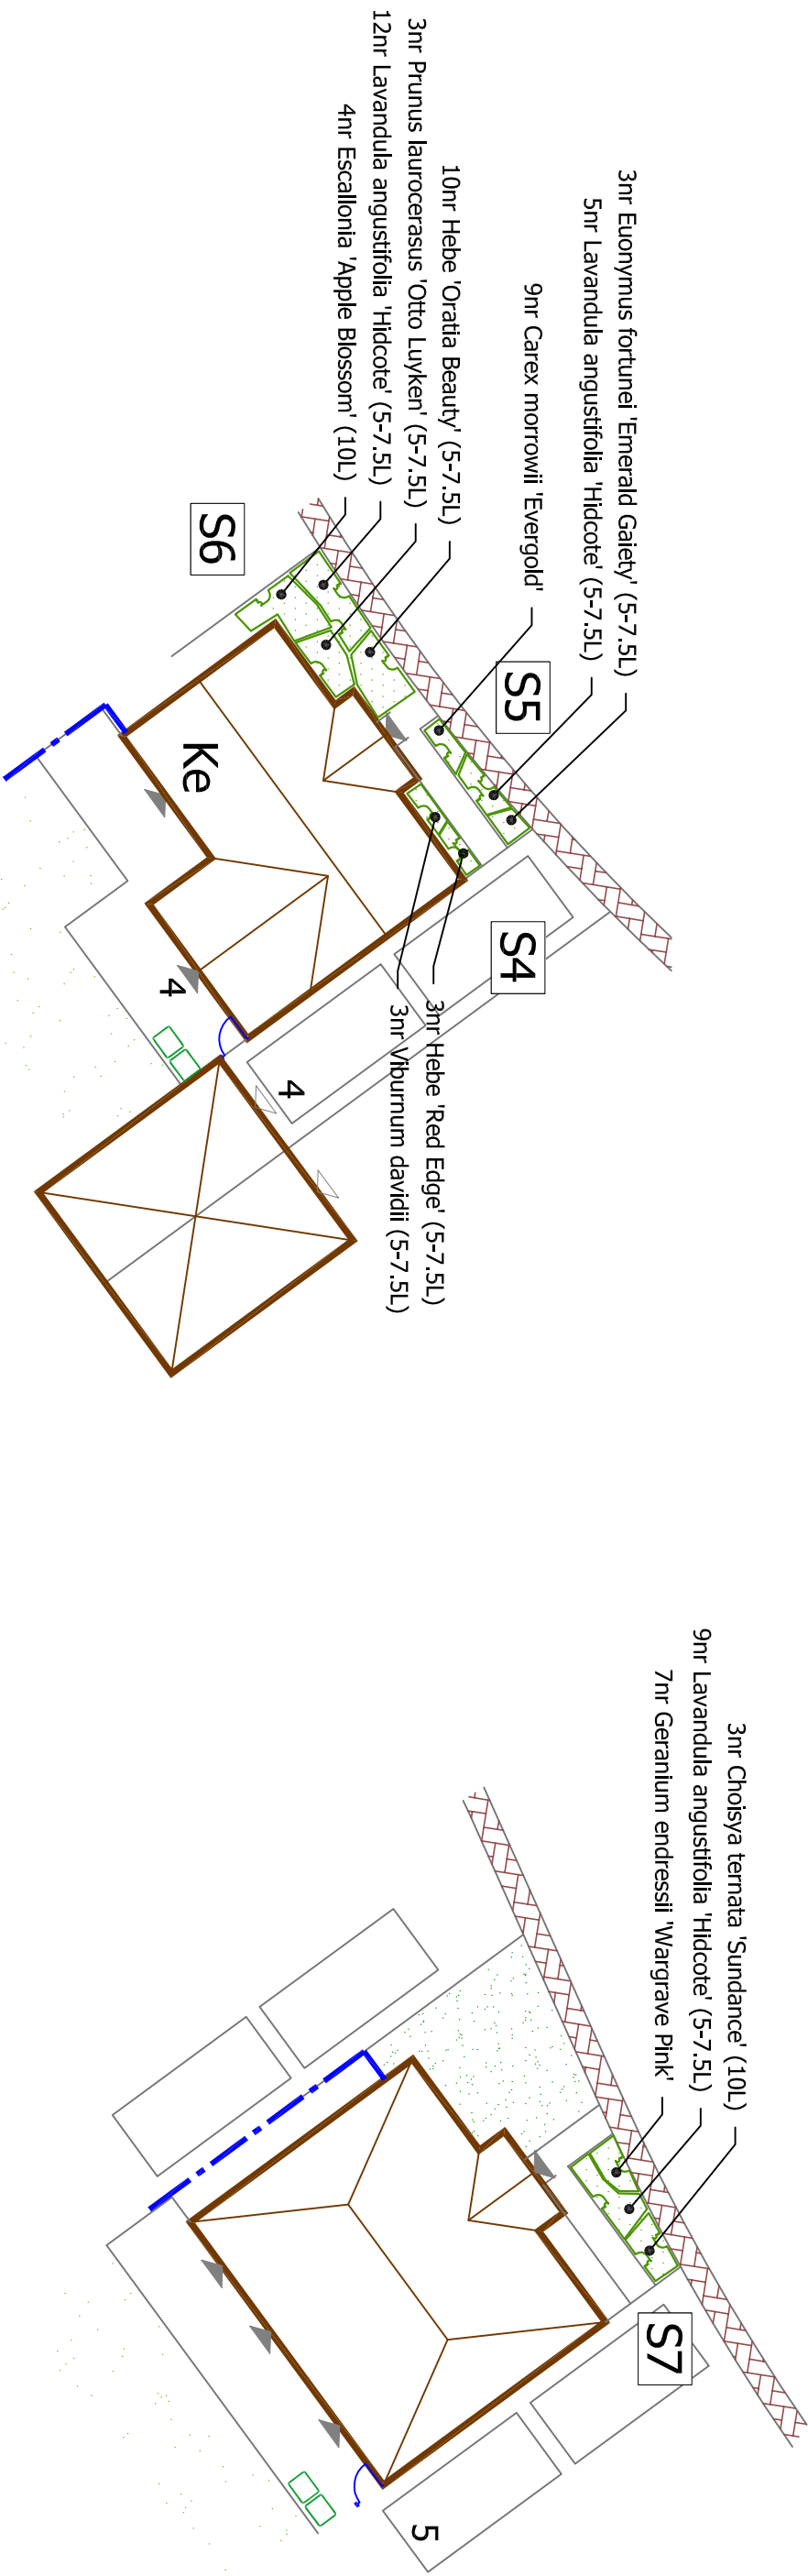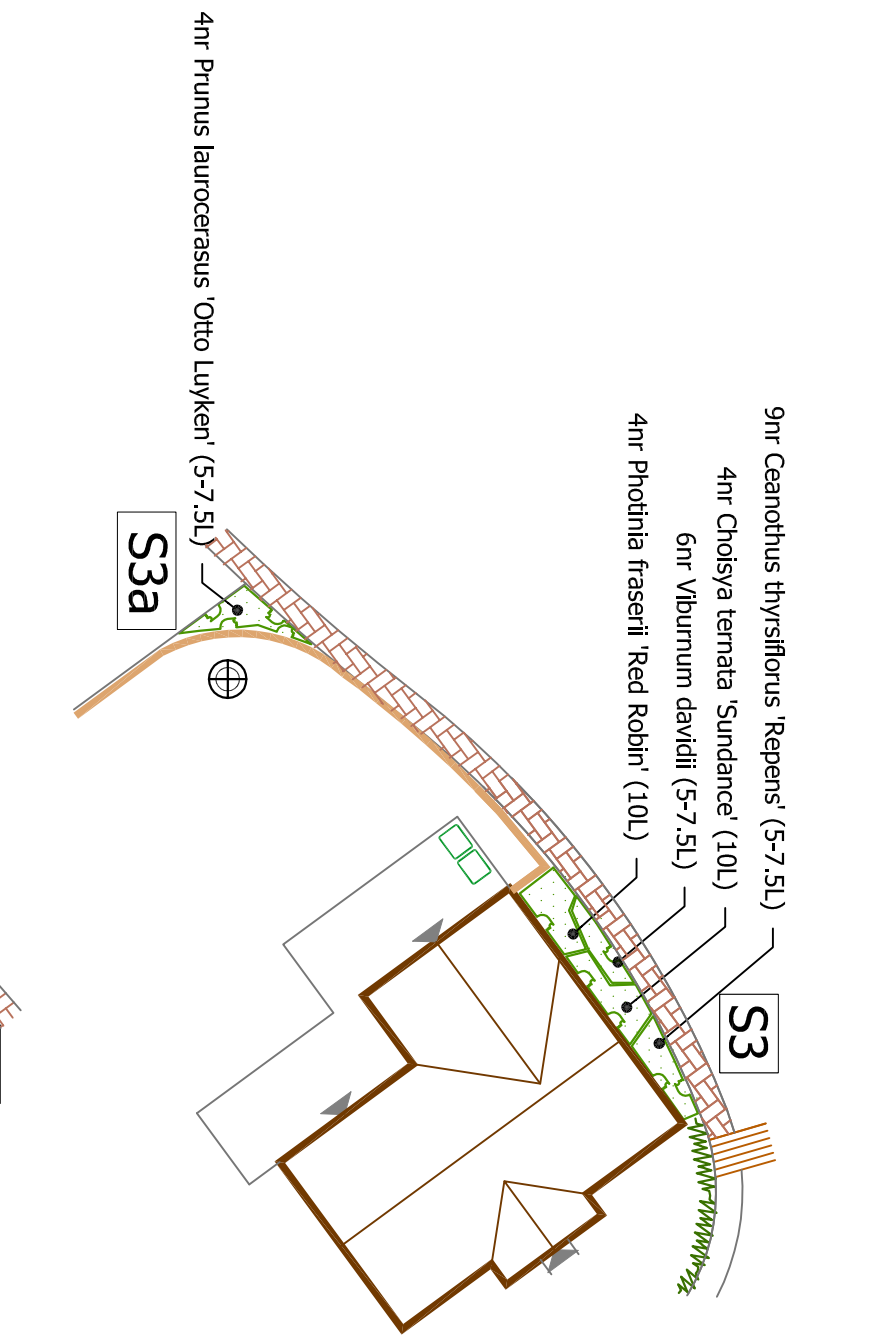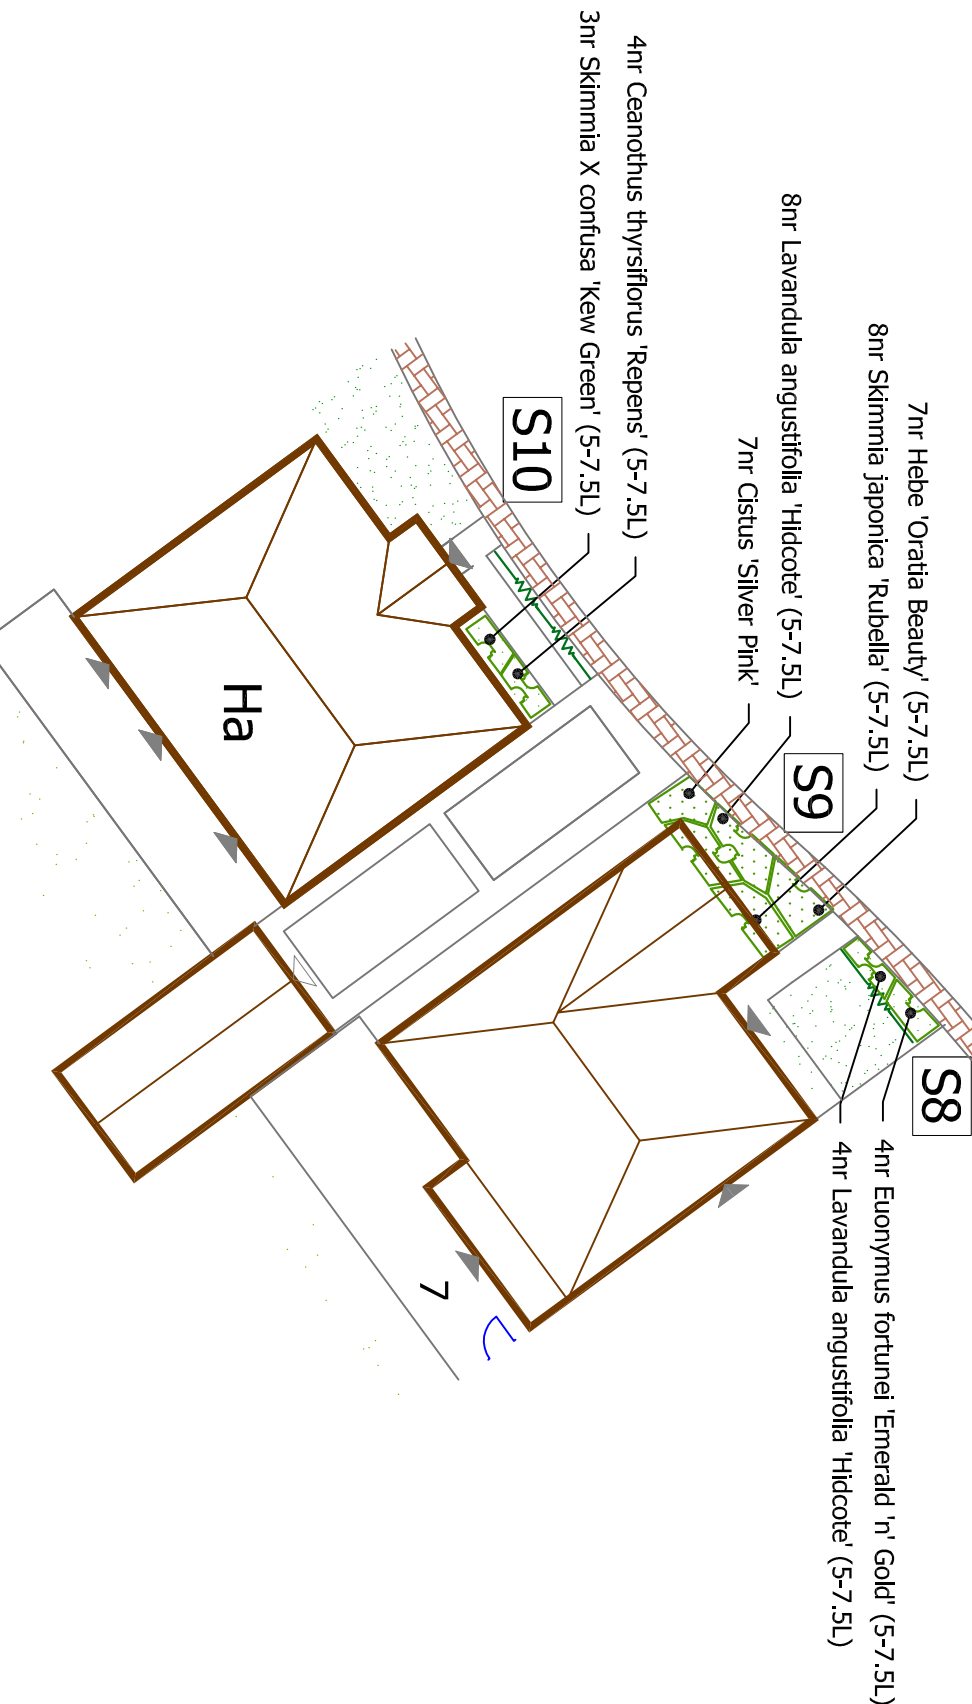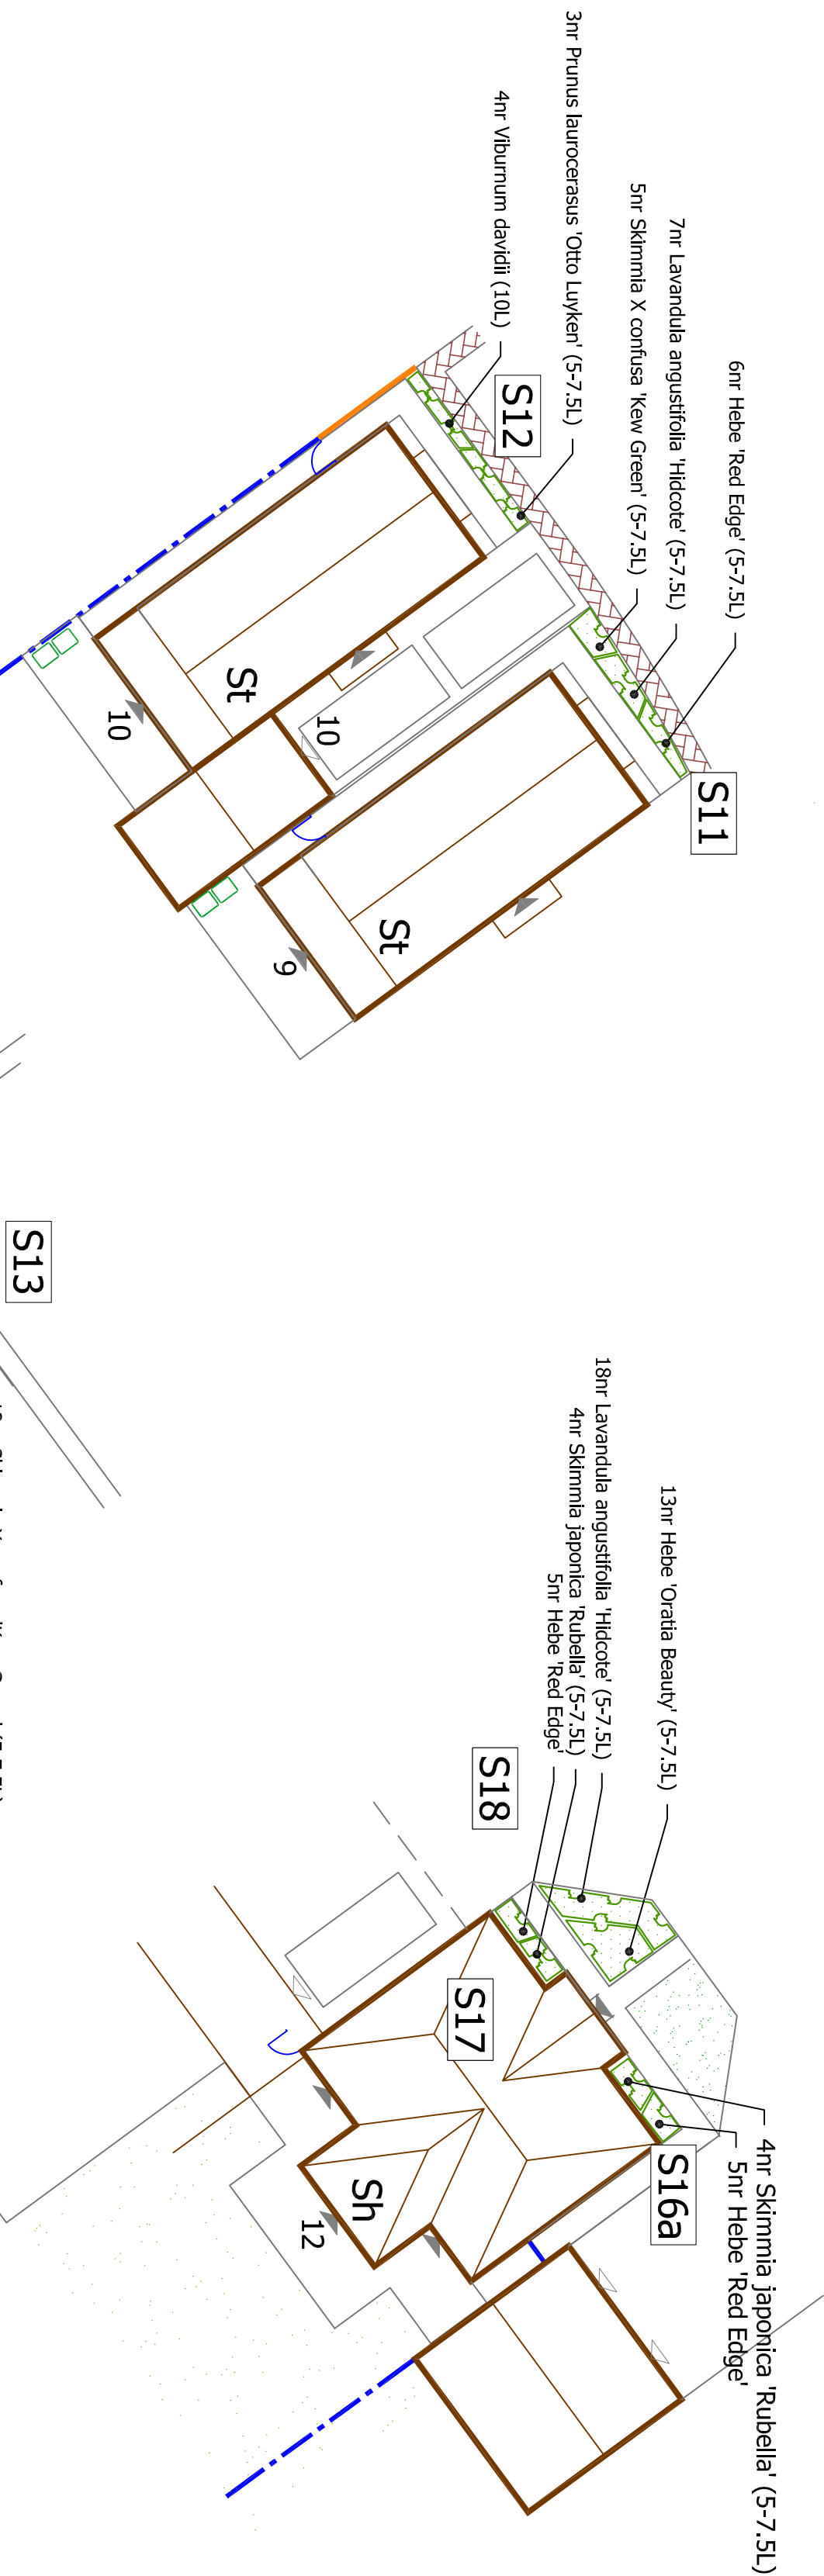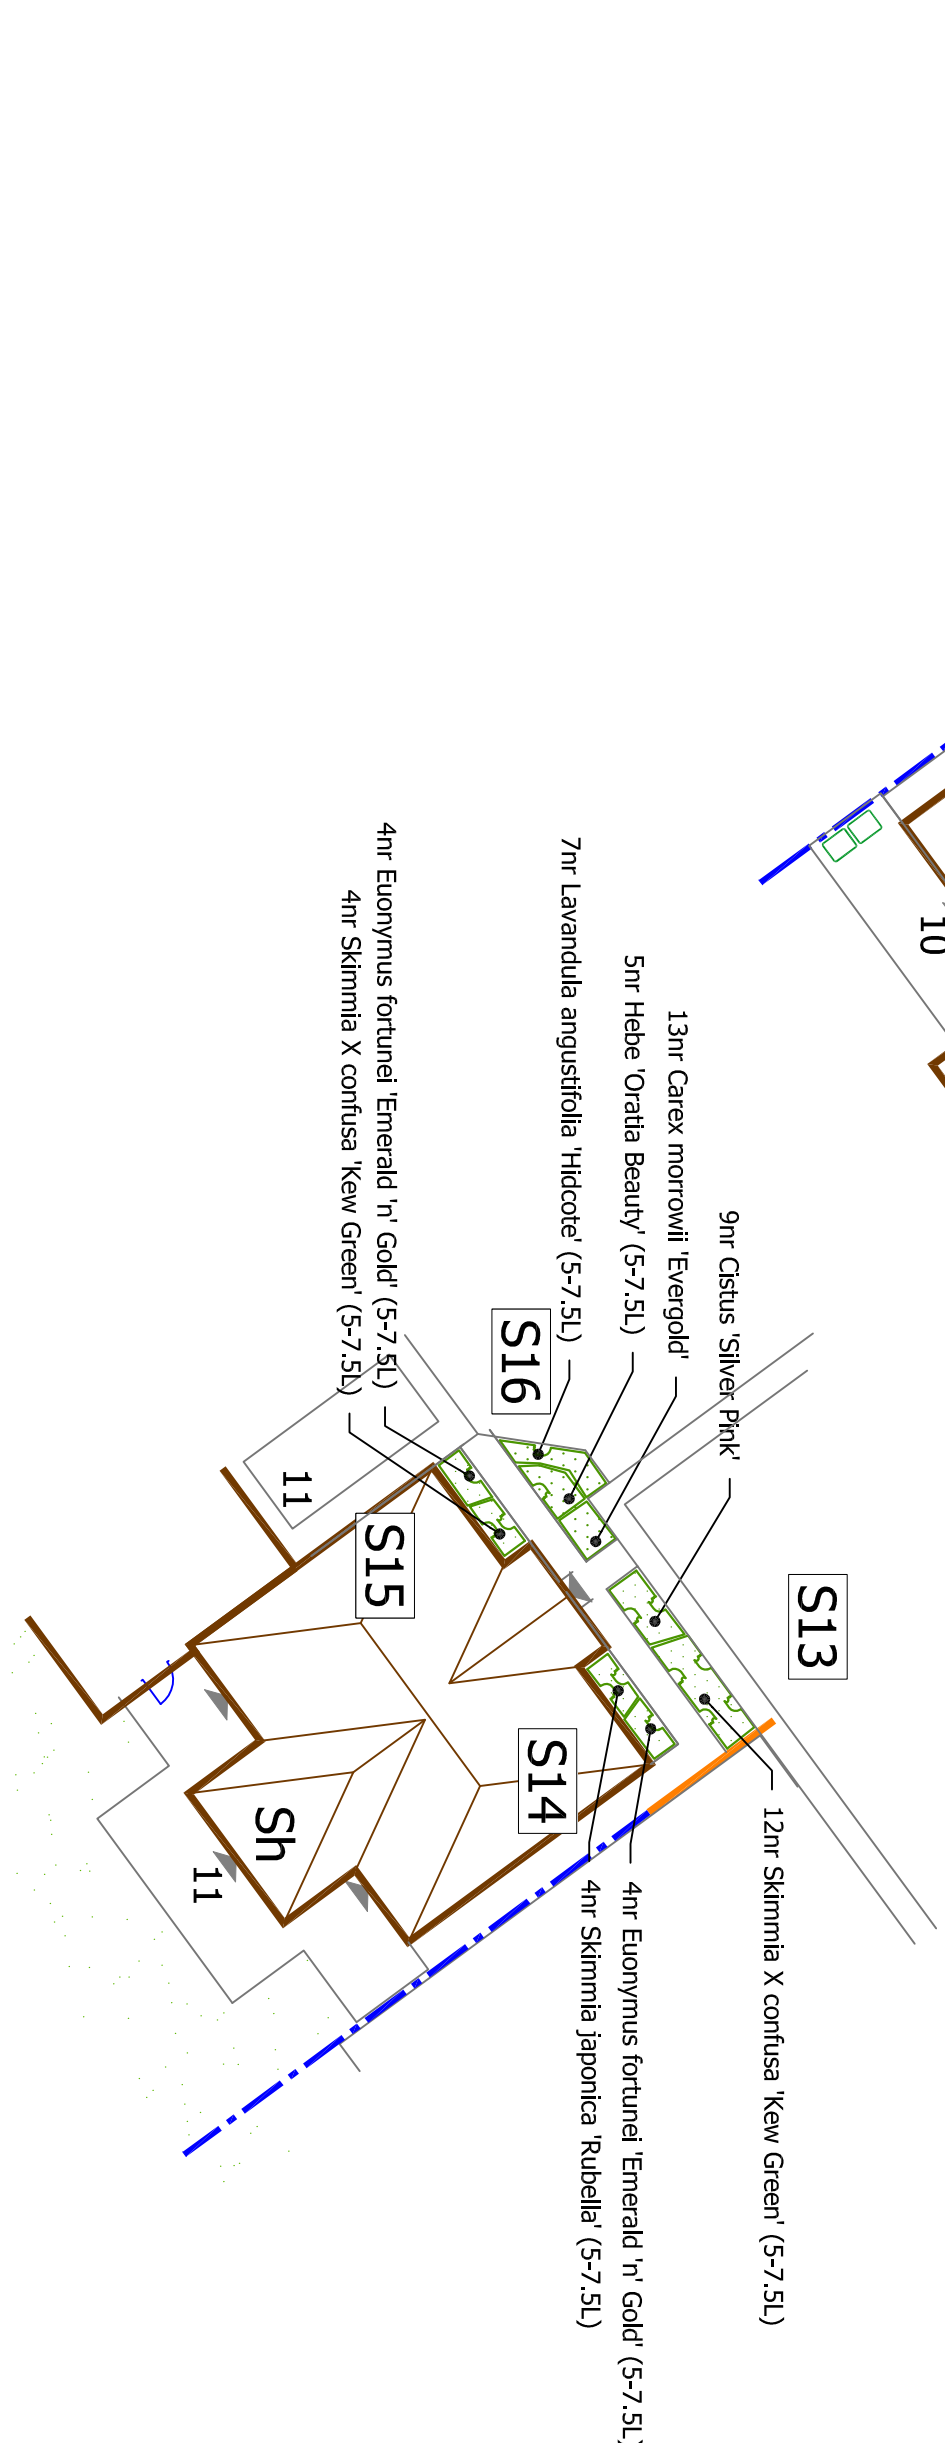

NATIVE HEDGE

NATIVE HEDGE SCHEDULE				
Nr	Name	Height/cm	Age	Root Pot/L
148	Acer campestre	60-80cm	1/1	B
220	Corylus avellana	40-60cm	1/1	B
74	Ilex aquifolium	40-60cm	1/1	C 3L
148	Ligustrum ovalifolium	60-80cm	1/1	B
517	Prunus spinosa	60-80cm	1/1	B
220	Rosa avensis	40-50cm	1/1	B
148	Viburnum opulus	40-60cm	1/1	B

Native species shall be planted into 450mm depth, good quality clean topsoil incorporating organic compost and slow release fertiliser, over un-compacted sub-grade. Prior to planting all bareroot plant stock shall be dipped into a suitable mychorizal plant dip in accordance with the manufacturers recommendations. Plants shall be planted in groups of 3-11 of a single species with the taller growing species to the back of the areas of the areas and the lower growing species to the edges of the areas. Planted areas to be mulched after planting with coarse grade forest mulch to a uniform depth of 50mm.

fdalandscape

Walsley Hall
Walsley Road
Derby Dale
Huddersfield, HOS 8UJ
Telephone 01484 86161
Fax 01484 86165
Email info@fdalandscape.co.uk
www.fdalandscape.co.uk

NEW ROAD,
TANKERSLEY