
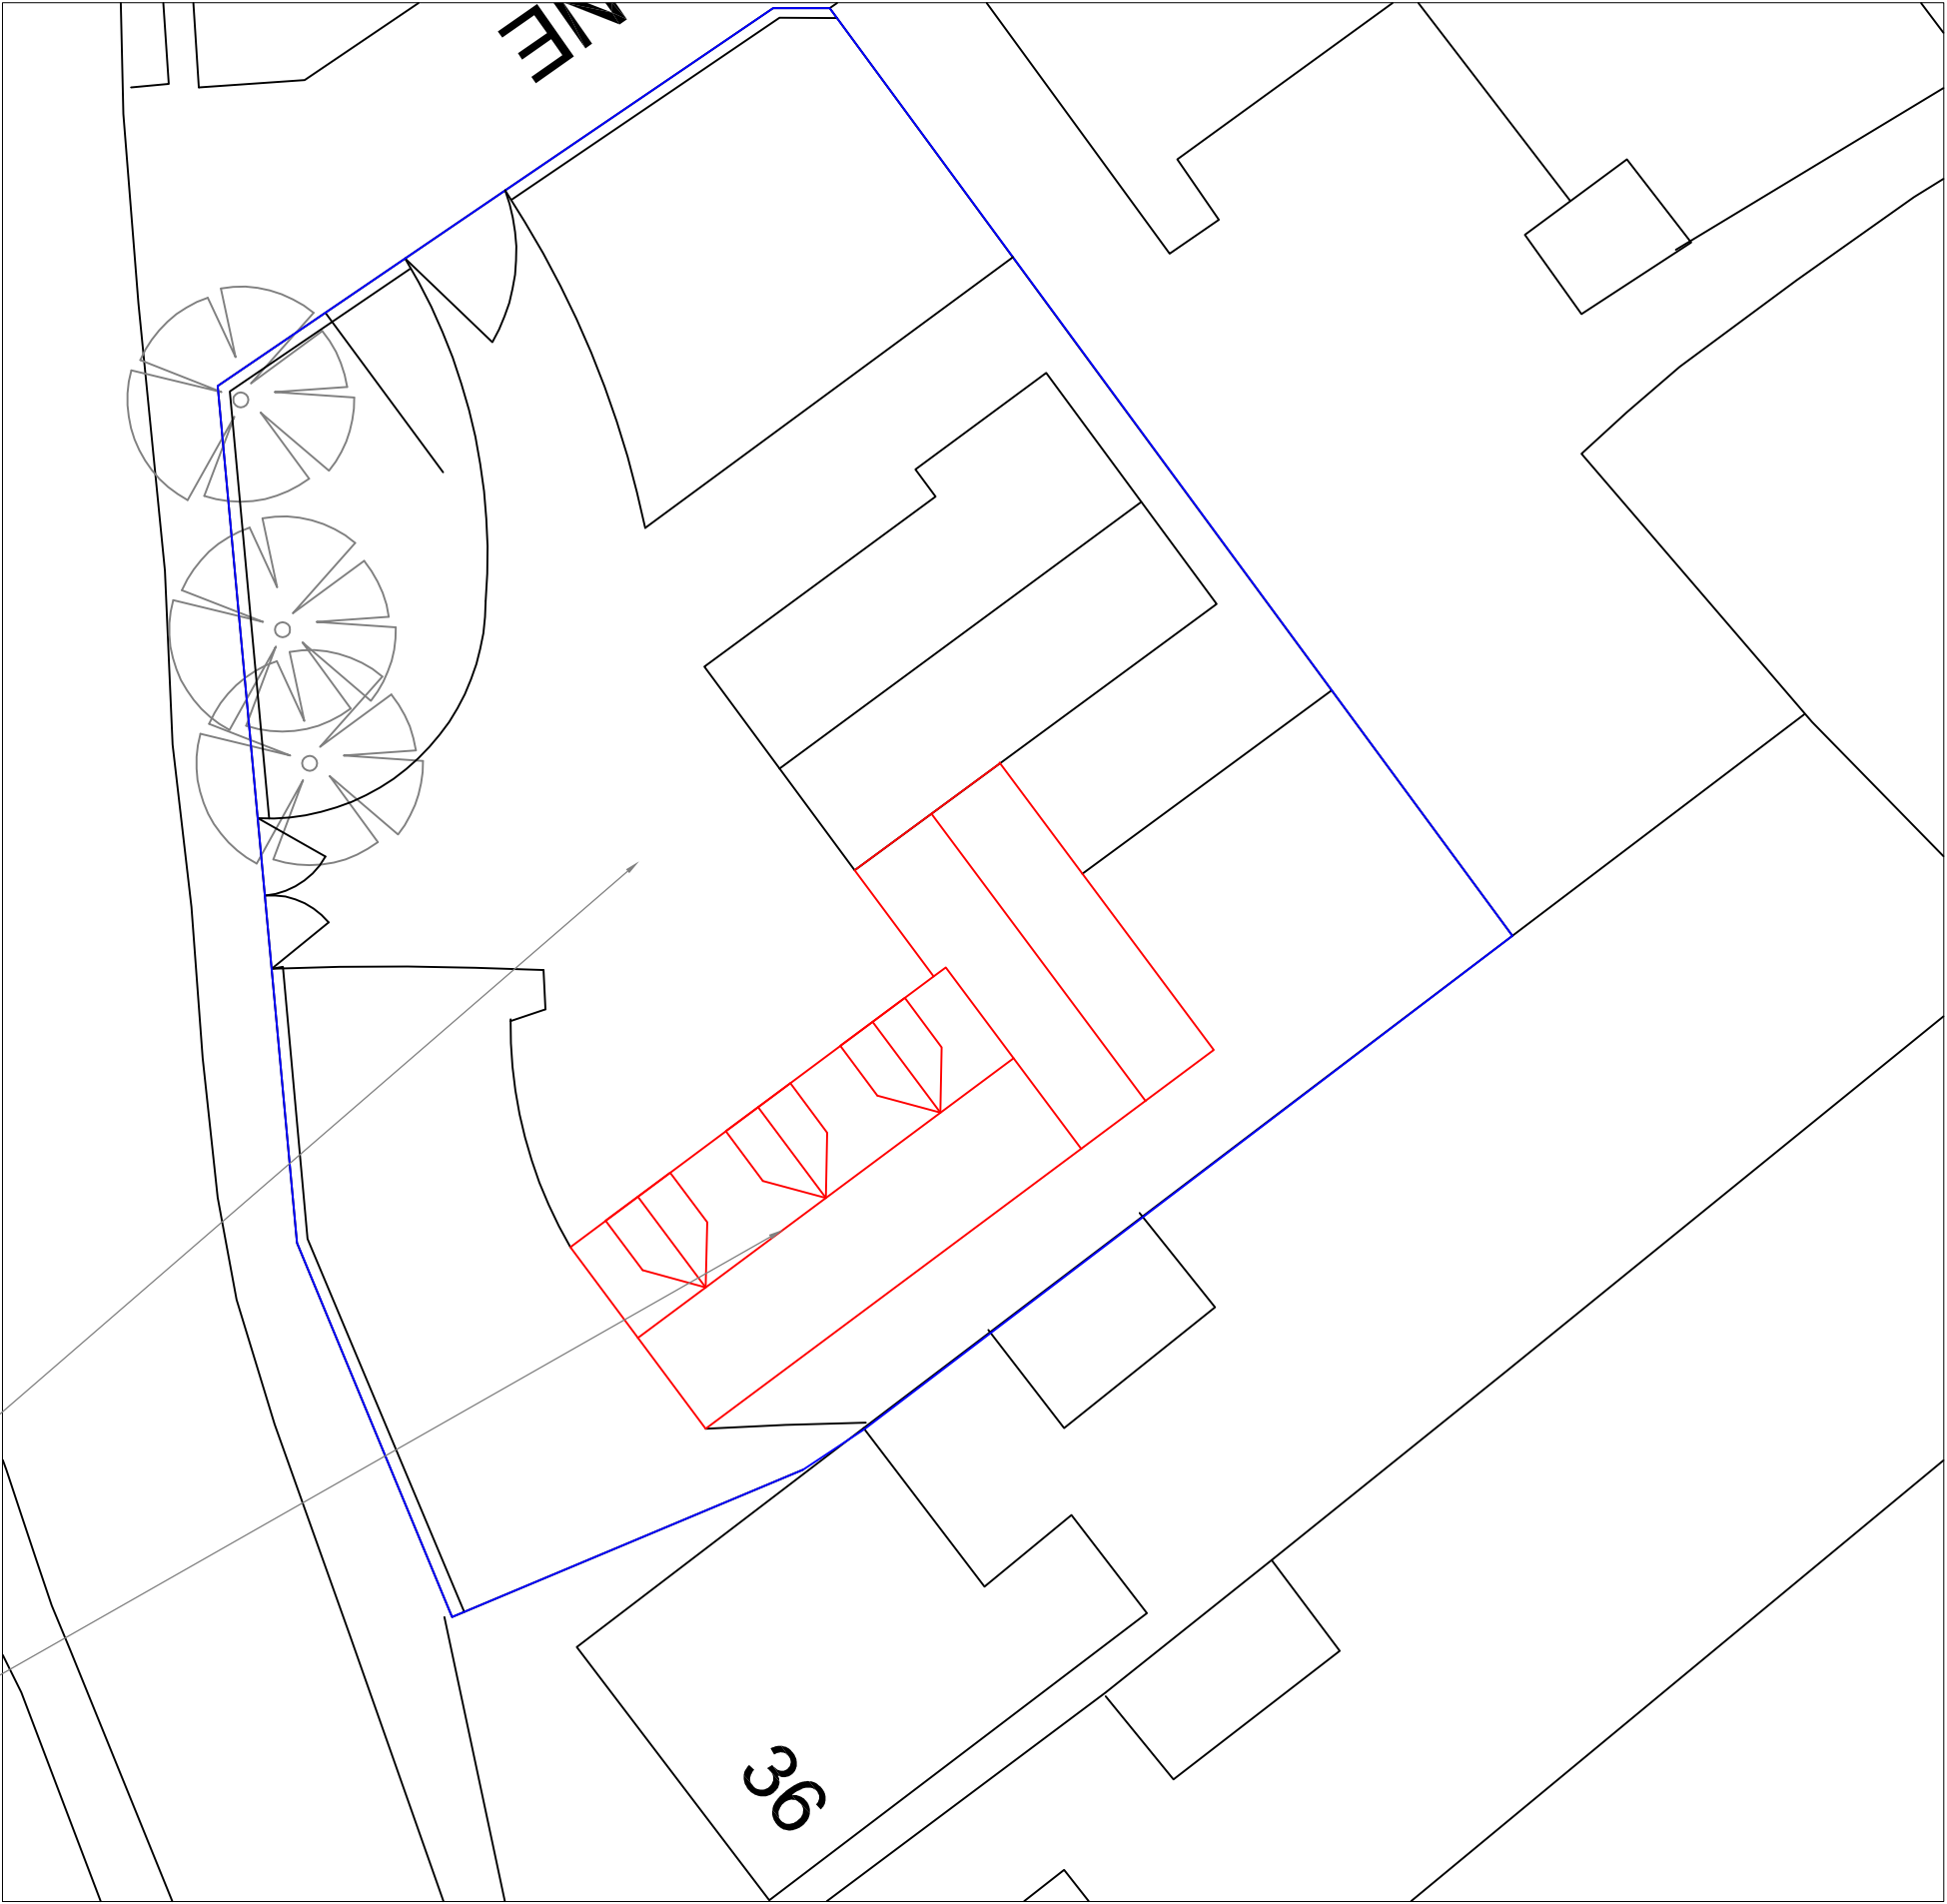


Drawing No.	Rev No.
MSP002 -007	

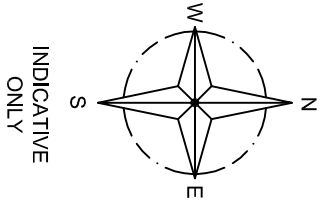

EXISTING BLOCK PLAN
SCALE 1:200 AT A3

EXISTING PAVED AREA
PROPOSED 1.5 STOREY GARAGE
EXTENSION LINKED TO EXISTING
HOUSE

DO NOT SCALE: Contractor to check all dimensions and report any omissions or errors

NOTES

Rev	Description	By	Chk	App	Date
-----	-------------	----	-----	-----	------

JRB DESIGNS Ltd
1 Saville Road
Cudworth
Barnsley
S72 8LT
Tel: 01226 383542
Fax: 01226 380078
Mob: 07970 541192
Email: join@jrbdesigns.co.uk

This drawing is copyright. © Jrbdesigns Ltd.

Client

MR. S PHILBIN

Drawing Title

EXISTING BLOCK PLAN

Address

38 CHURCH STREET
GAWBER
BARNSELEY
S75

Project Title:

PROPOSED SIDE GARAGE
EXTENSION WITH ANNEX

Purpose of Issue:

PLANNING

Drawing Status

FIRST ISSUE

Scale at A3 AS SHOWN	Drawn By JRB	Date 23/08/2011
Checked By SP	Date 23/08/2011	Approved By SP
		Date 23/08/2011
Project No. MSP002	Drawing No. 007	Revision -

APPROVAL ☒ INFORMATION ☐ TENDER ☐ CONTRACT ☐ CONSTRUCTION ☐