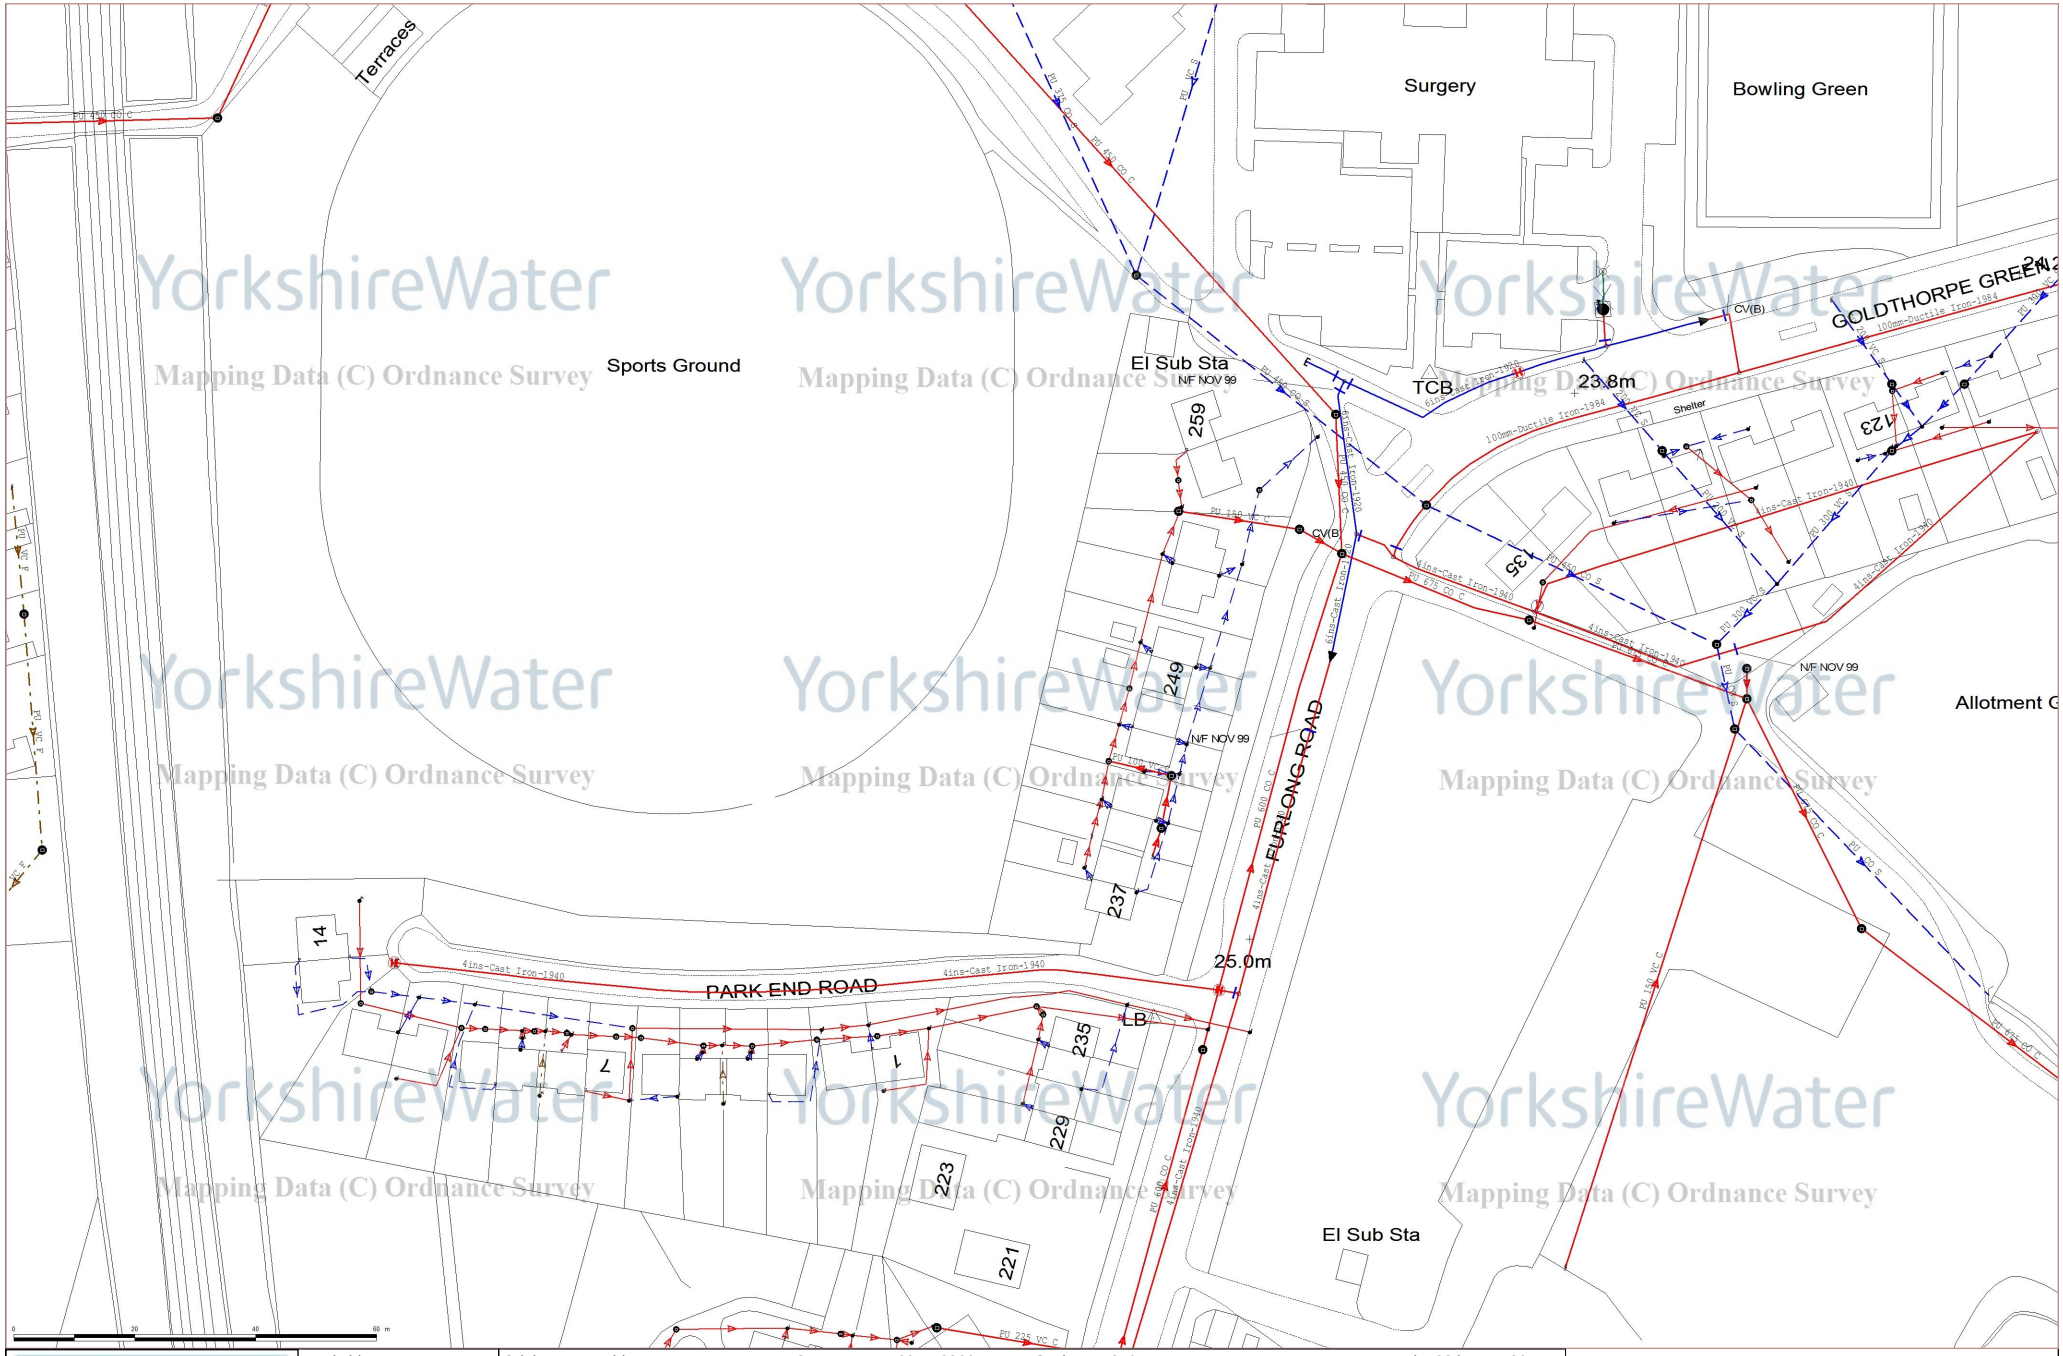


YorkshireWater	Originator: MuddR	Centre: 445760 , 403607	Scale 1:1250	Date Requested: 30th June 2017
Yorkshire Water PO Box 500 Halifax Road Bradford BD6 2LZ	This plan is furnished as a general guide only and no warranty as to its correctness is given or implied. This plan must not be relied upon in the event of excavations or other works made in the vicinity of public sewers. No house or property connection is shown.			
2 of 2	2 of 2			
	Contains OS data © Crown Copyright and database right 2015. All rights reserved Ordnance Survey Licence number 100022432.			