



EXISTING BUILDING ELEVATION

PROPOSED SIDE (Closed) ELEVATION

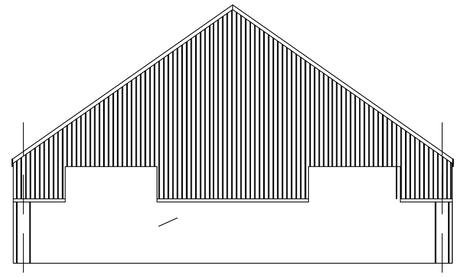



EXISTING FRONT ELEVATION
(Lower Building)

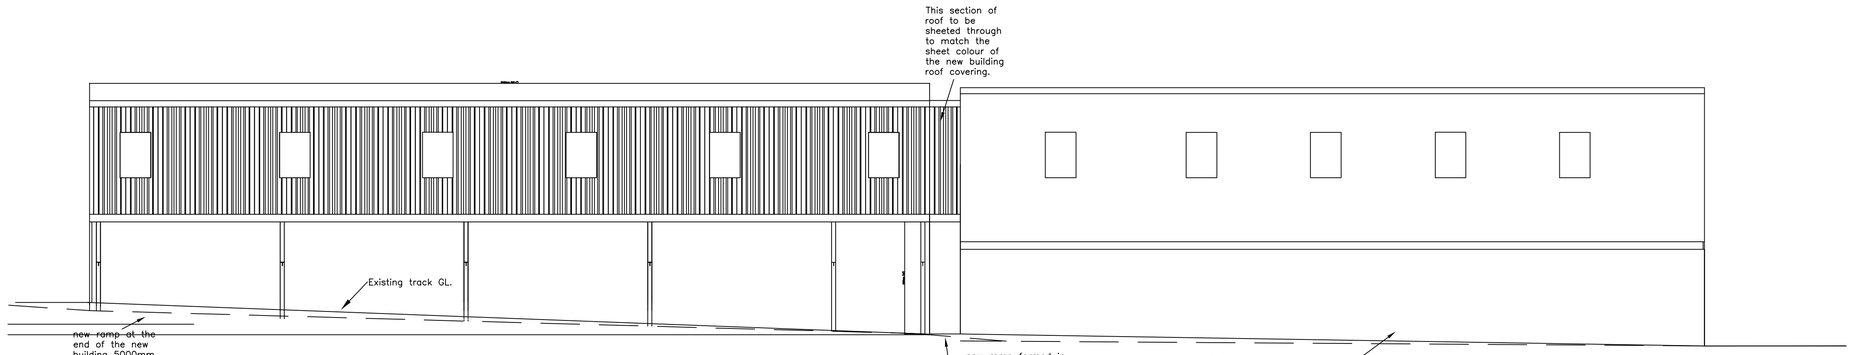


PROPOSED SIDE (open) ELEVATION

EXISTING BUILDING ELEVATION

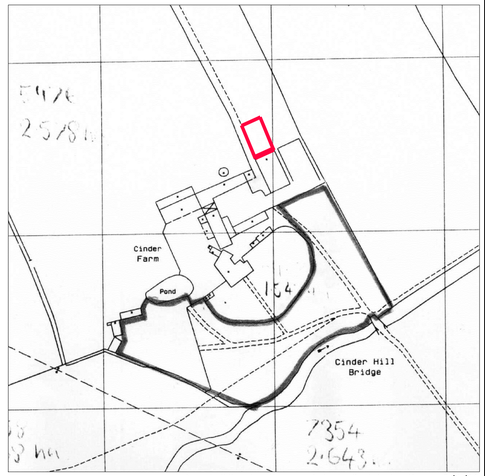

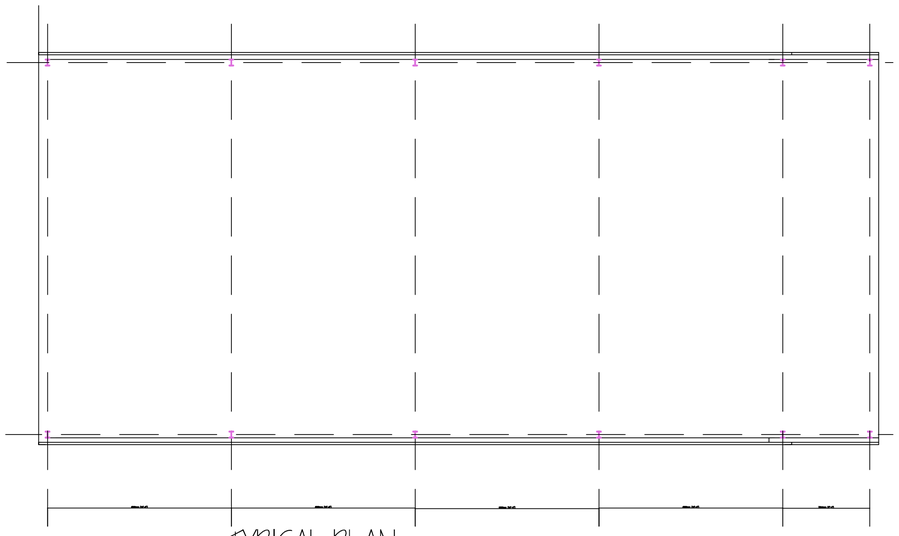

TYPICAL PLAN
(To be confirmed)

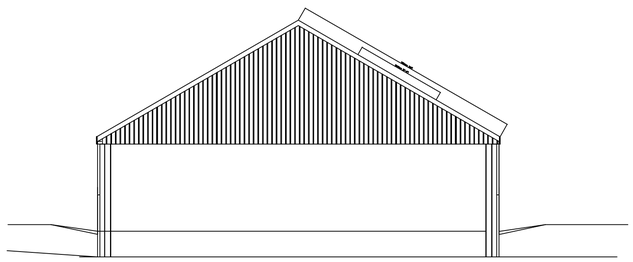

PROPOSED END ELEVATION
(New Building)

A – building length amended at client instructions 6/4/11

Actual depth of foundations to be determined on site.
All work to be to the satisfaction of the local authority.
All dimensions to be checked on site and any discrepancies must be notified immediately
All dimensions are in millimetres unless otherwise stated.
Information given on this drawing is subject to local authority approval.
Do not scale this drawing.

PROJECT MANAGEMENT services
CHARTERED BUILDING CONSULTANTS
4 HUDDERSFIELD ROAD,BARNSLEY, SOUTH YORKSHIRE S70 2LT
TELEPHONE (01226) 286276
FAX (01226) 731265 E-mail: info@prmsdesign.co.uk

COPYRIGHT © Project Management Services 2011

CLIENT
Messrs R,J & R BARR
Cinderhill, Cawthorne

PROJECT
NEW CATTLE PEN BUILDING

FILE NAME	DWG.No	SCALE	DATE	DRAWN	REV.
barr_05.dwg	2110/01	1:50 1:100	04/2011	jjb	A