



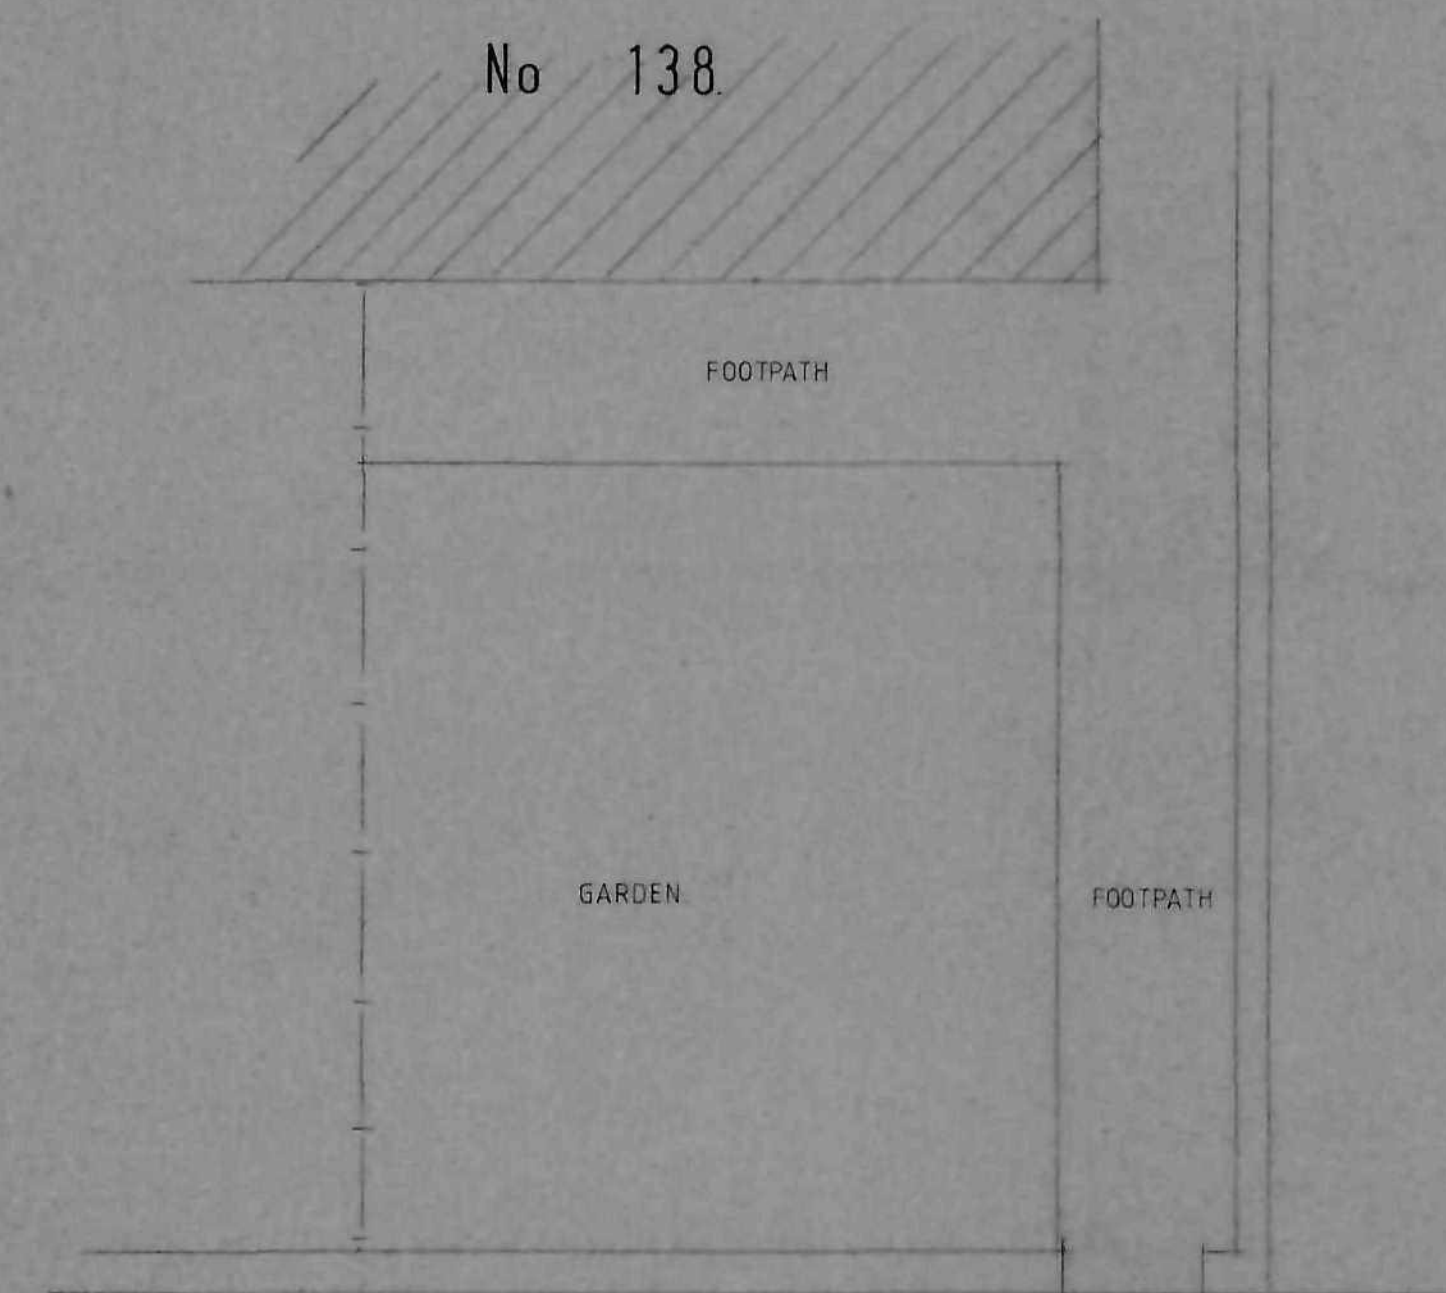

EXISTING LAYOUT.

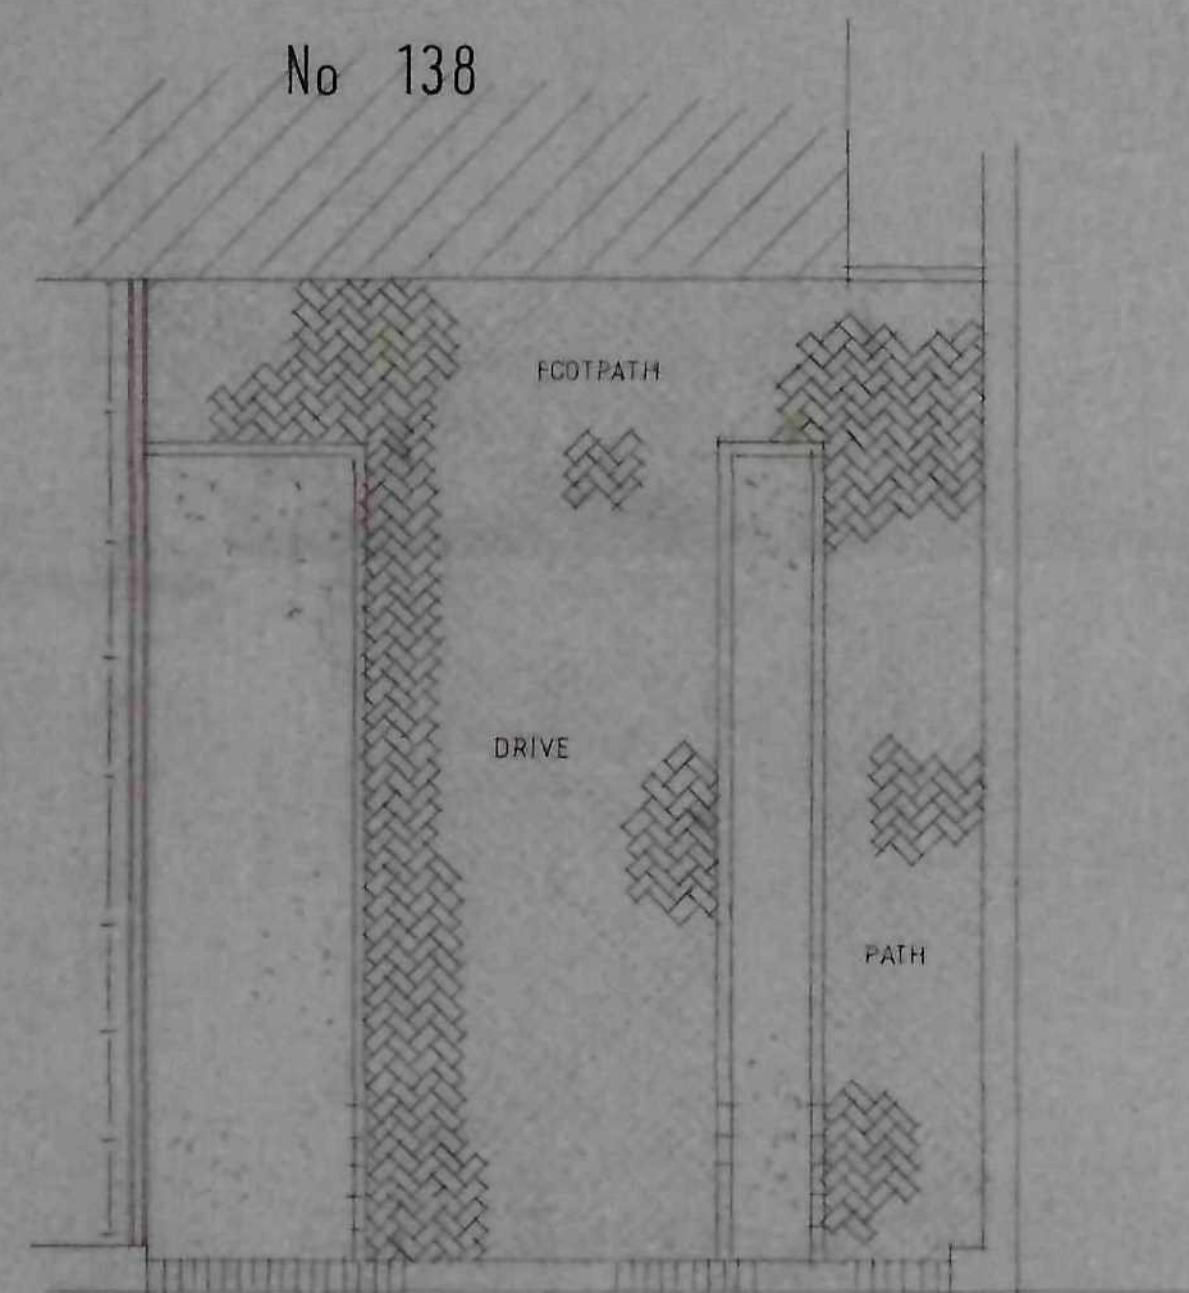

PROPOSED LAYOUT.

NOTES
 The contractor is to check and verify all building and site dimensions, levels and sewer invert levels at connection points before tendering and work commences.
 This drawing must be read with and checked against any structural or other specialist drawings provided. The contractor is to comply in all respects with the current building regulations whether specifically stated on these drawings or not. Internal dimensions exclude plaster thickness.
 Do not scale off this drawing.

APPROX SIZE OF DROPPED KERB LAYOUT.

PARKING LAYOUT SHOWN AS A GUIDE ONLY.

PERMEABLE MATERIALS TO USED ON THE FRONTAGE



© Copyright

Job Title	DROPPED KERB CROSSING.	
Client	MR J.WILLIAMS.	
Drawing Title	LAYOUTS.	
Drawn By	Date	Scale
I W	MAY 11	1:50

**IAN WILLIAMS
 DESIGN AND BUILD**
 FAIRFIELDS, CHURCH ROAD,
 ALTOFTS, W. YORKS WF6 2NU
 Telephone: 01924 893311

DRG. No. 96. 01. 05. 11.