



Rev A.
 Side extension removed
 * Side extension to be
 constructed under
 permitted development.


Proposed Ground Floor Layout
 1 : 50 @ A3

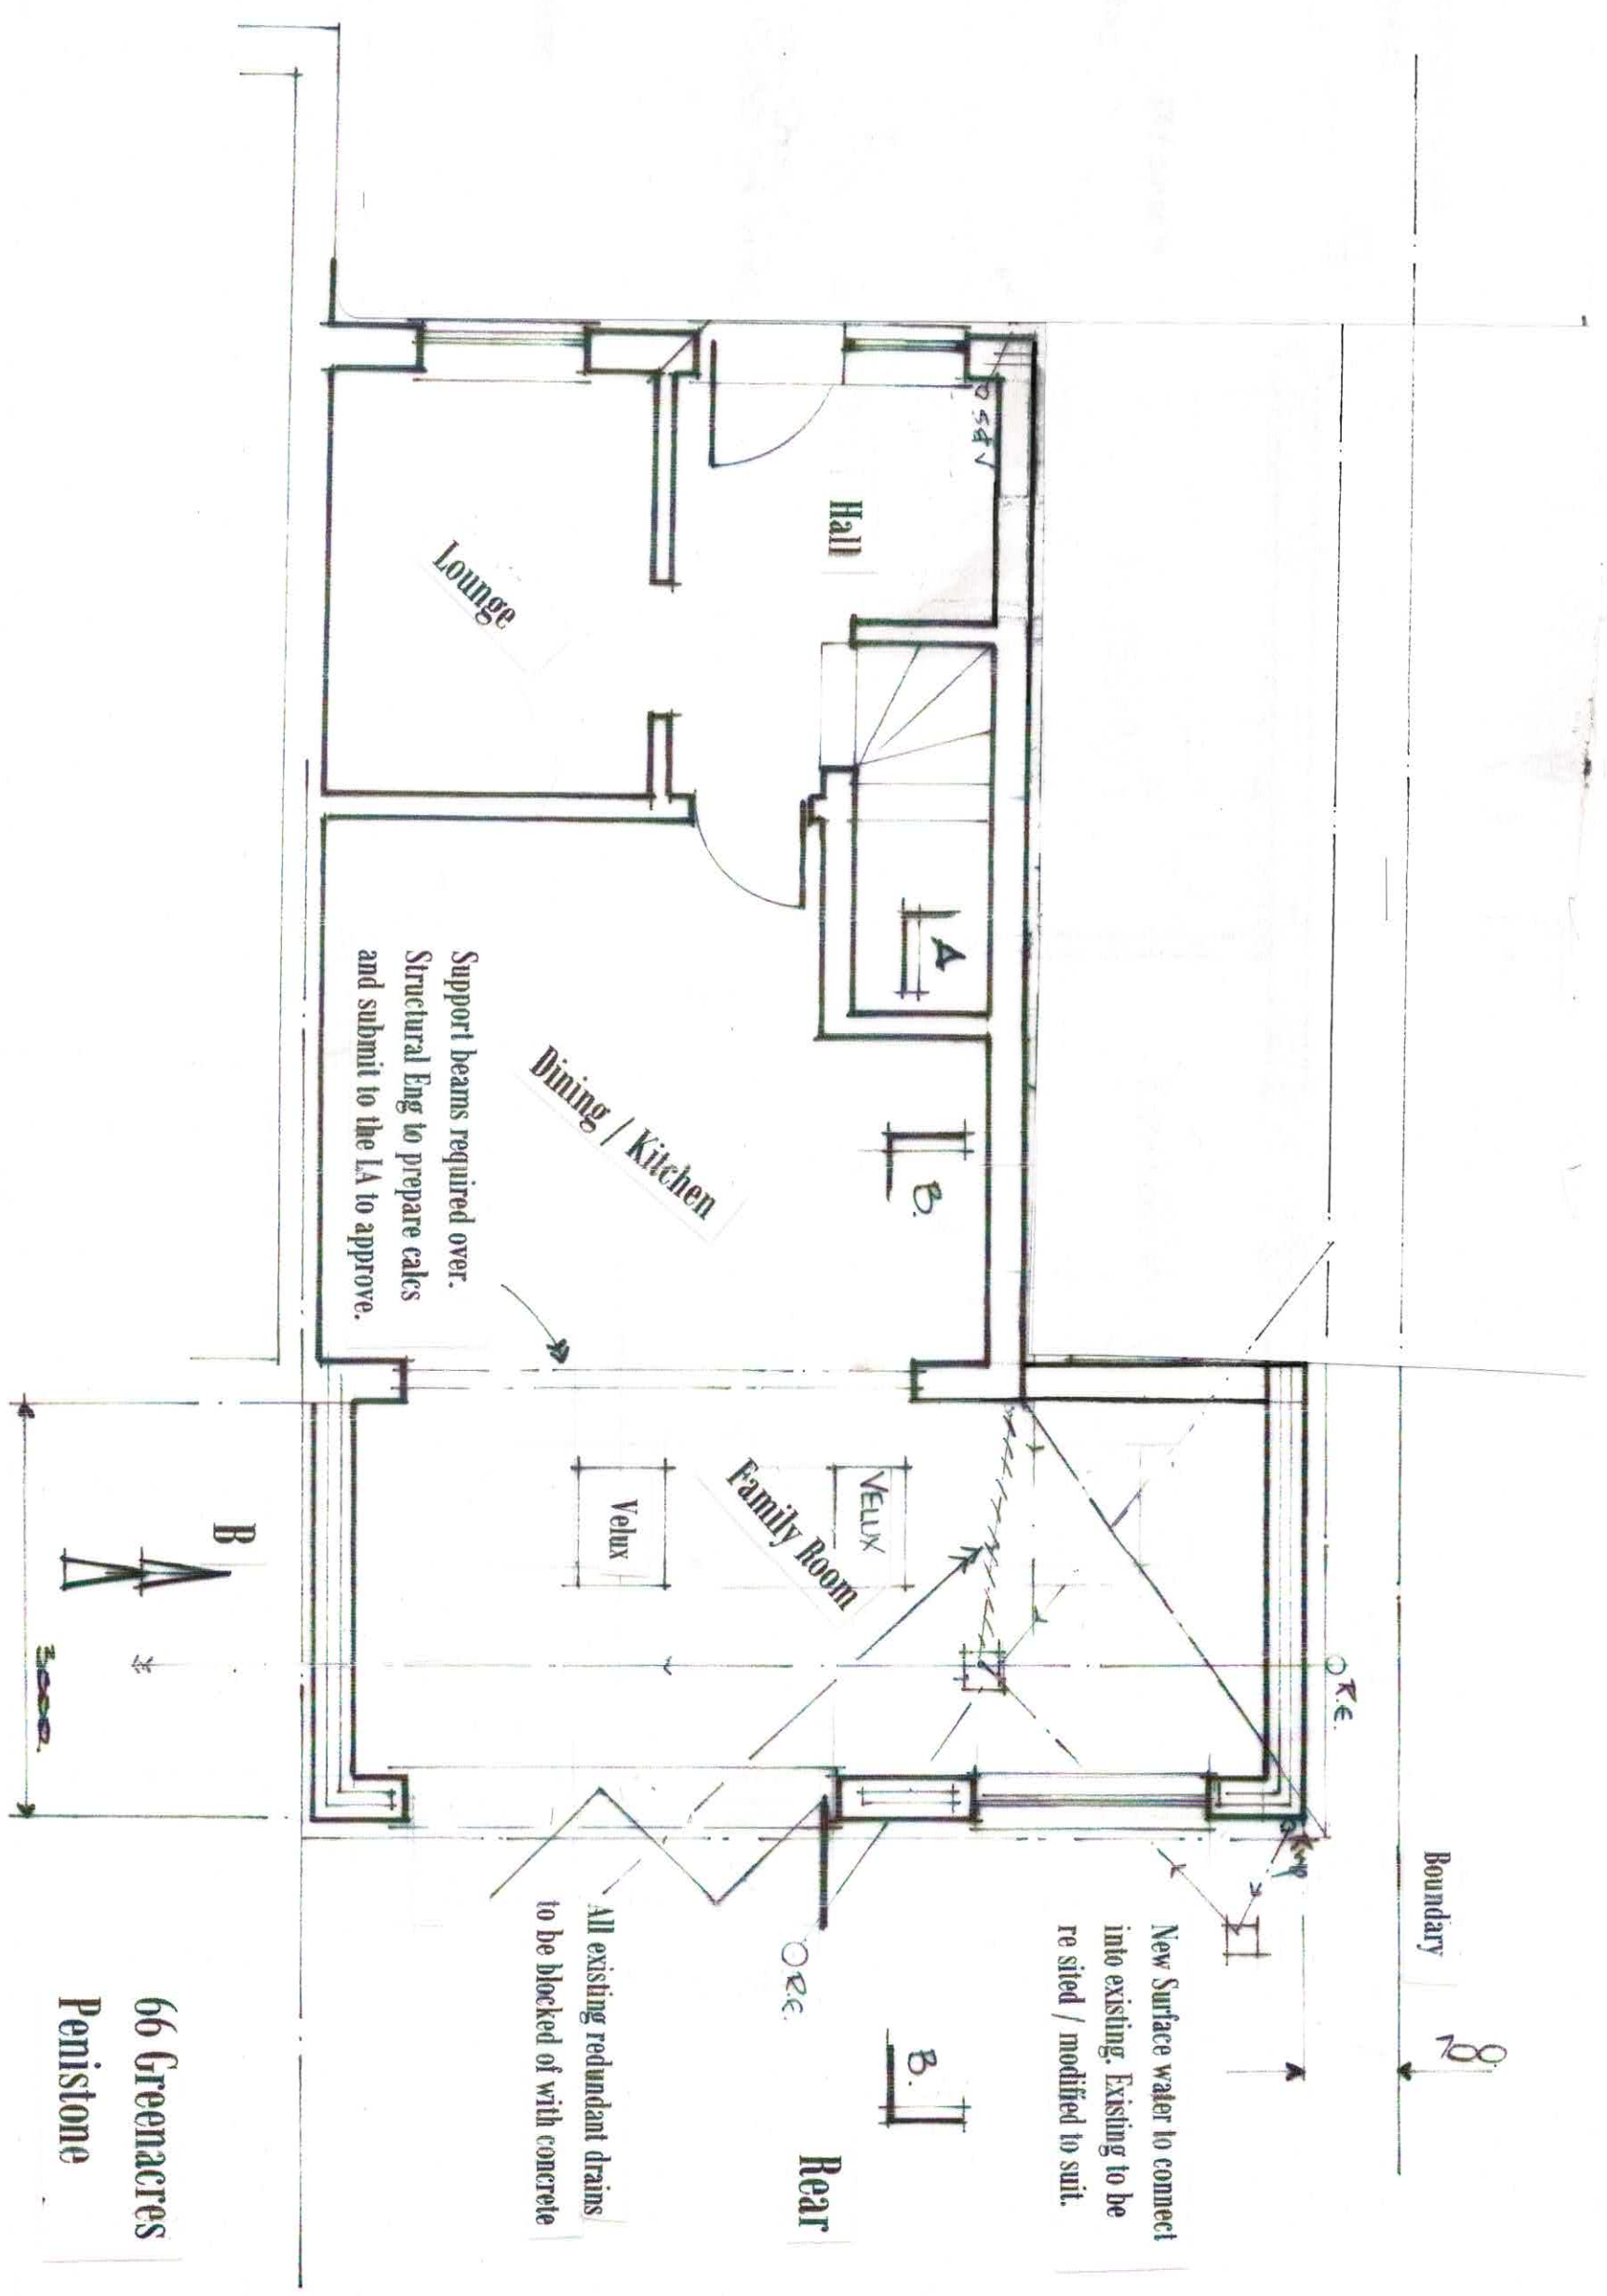

66 Greenacres
 Penistone

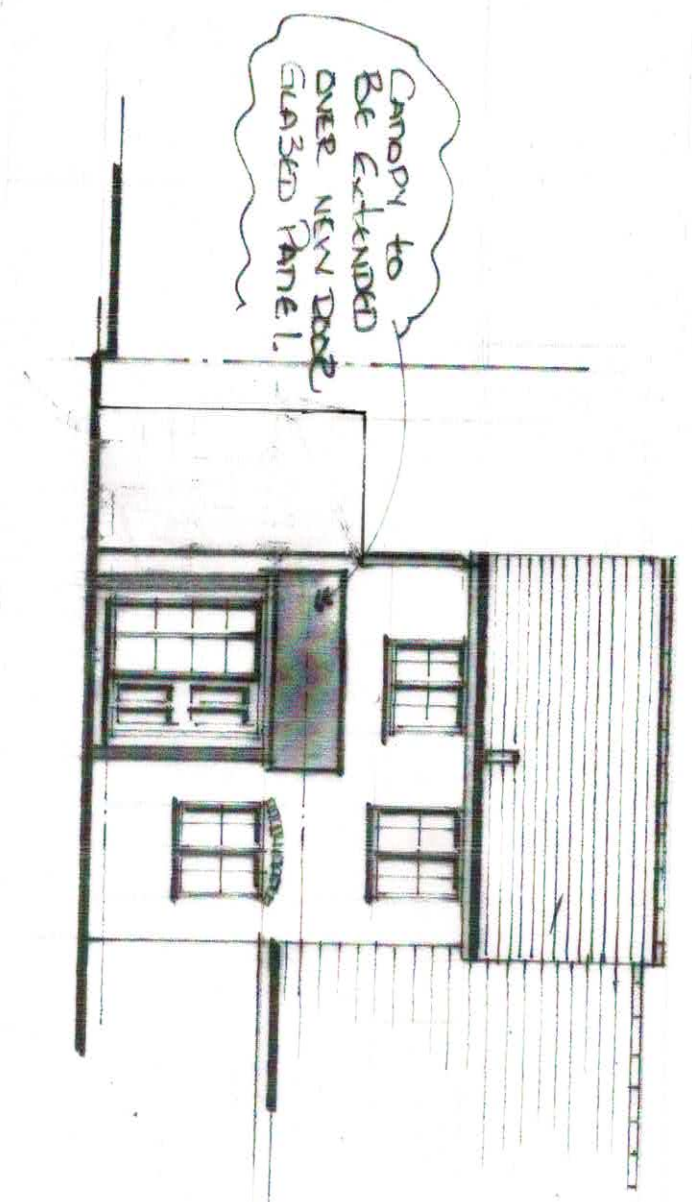

Front Elevation

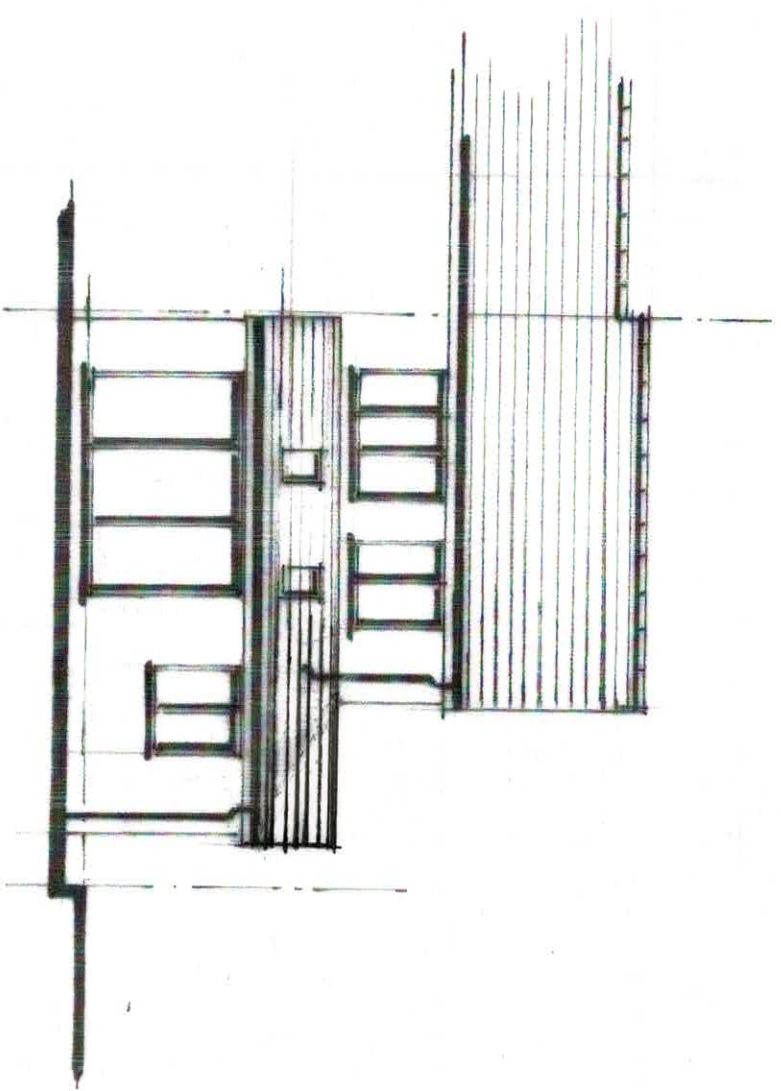


Rear Elevation


Proposed Elevations

1 100 @ A3

66 Greenacres
Penistone

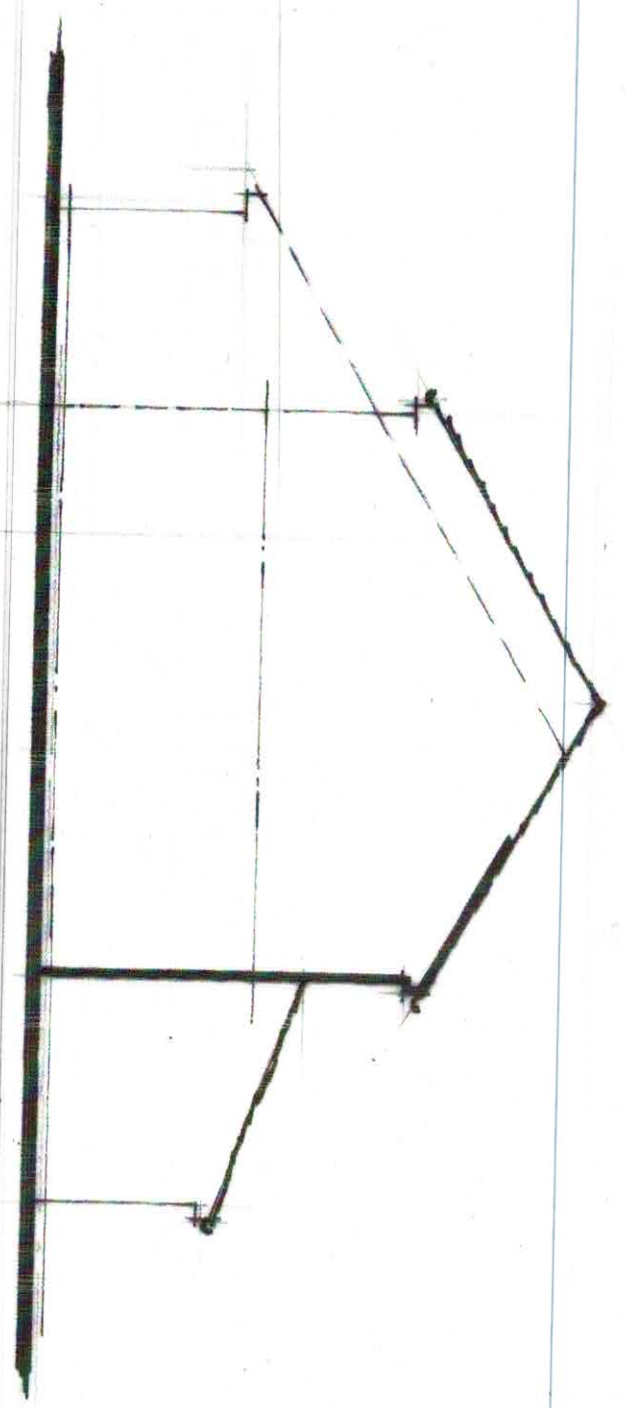


Side Elevation on B

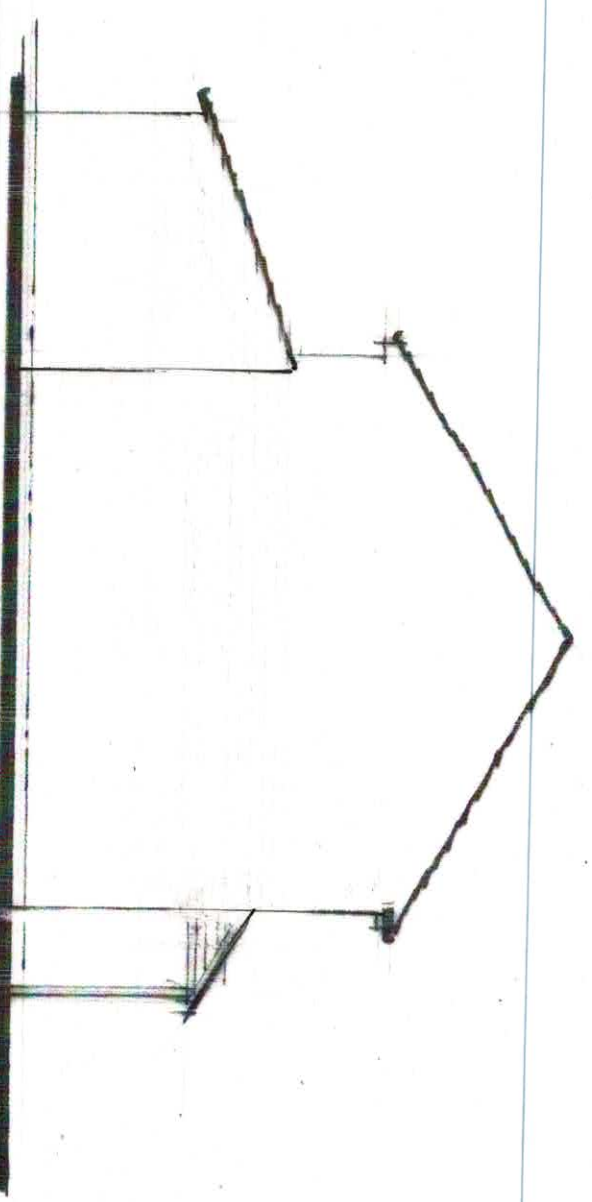

Side Elevation on A

* Key A side extn removed
side extension to be
constructed under P.D.

66 Greenacres
Penistone

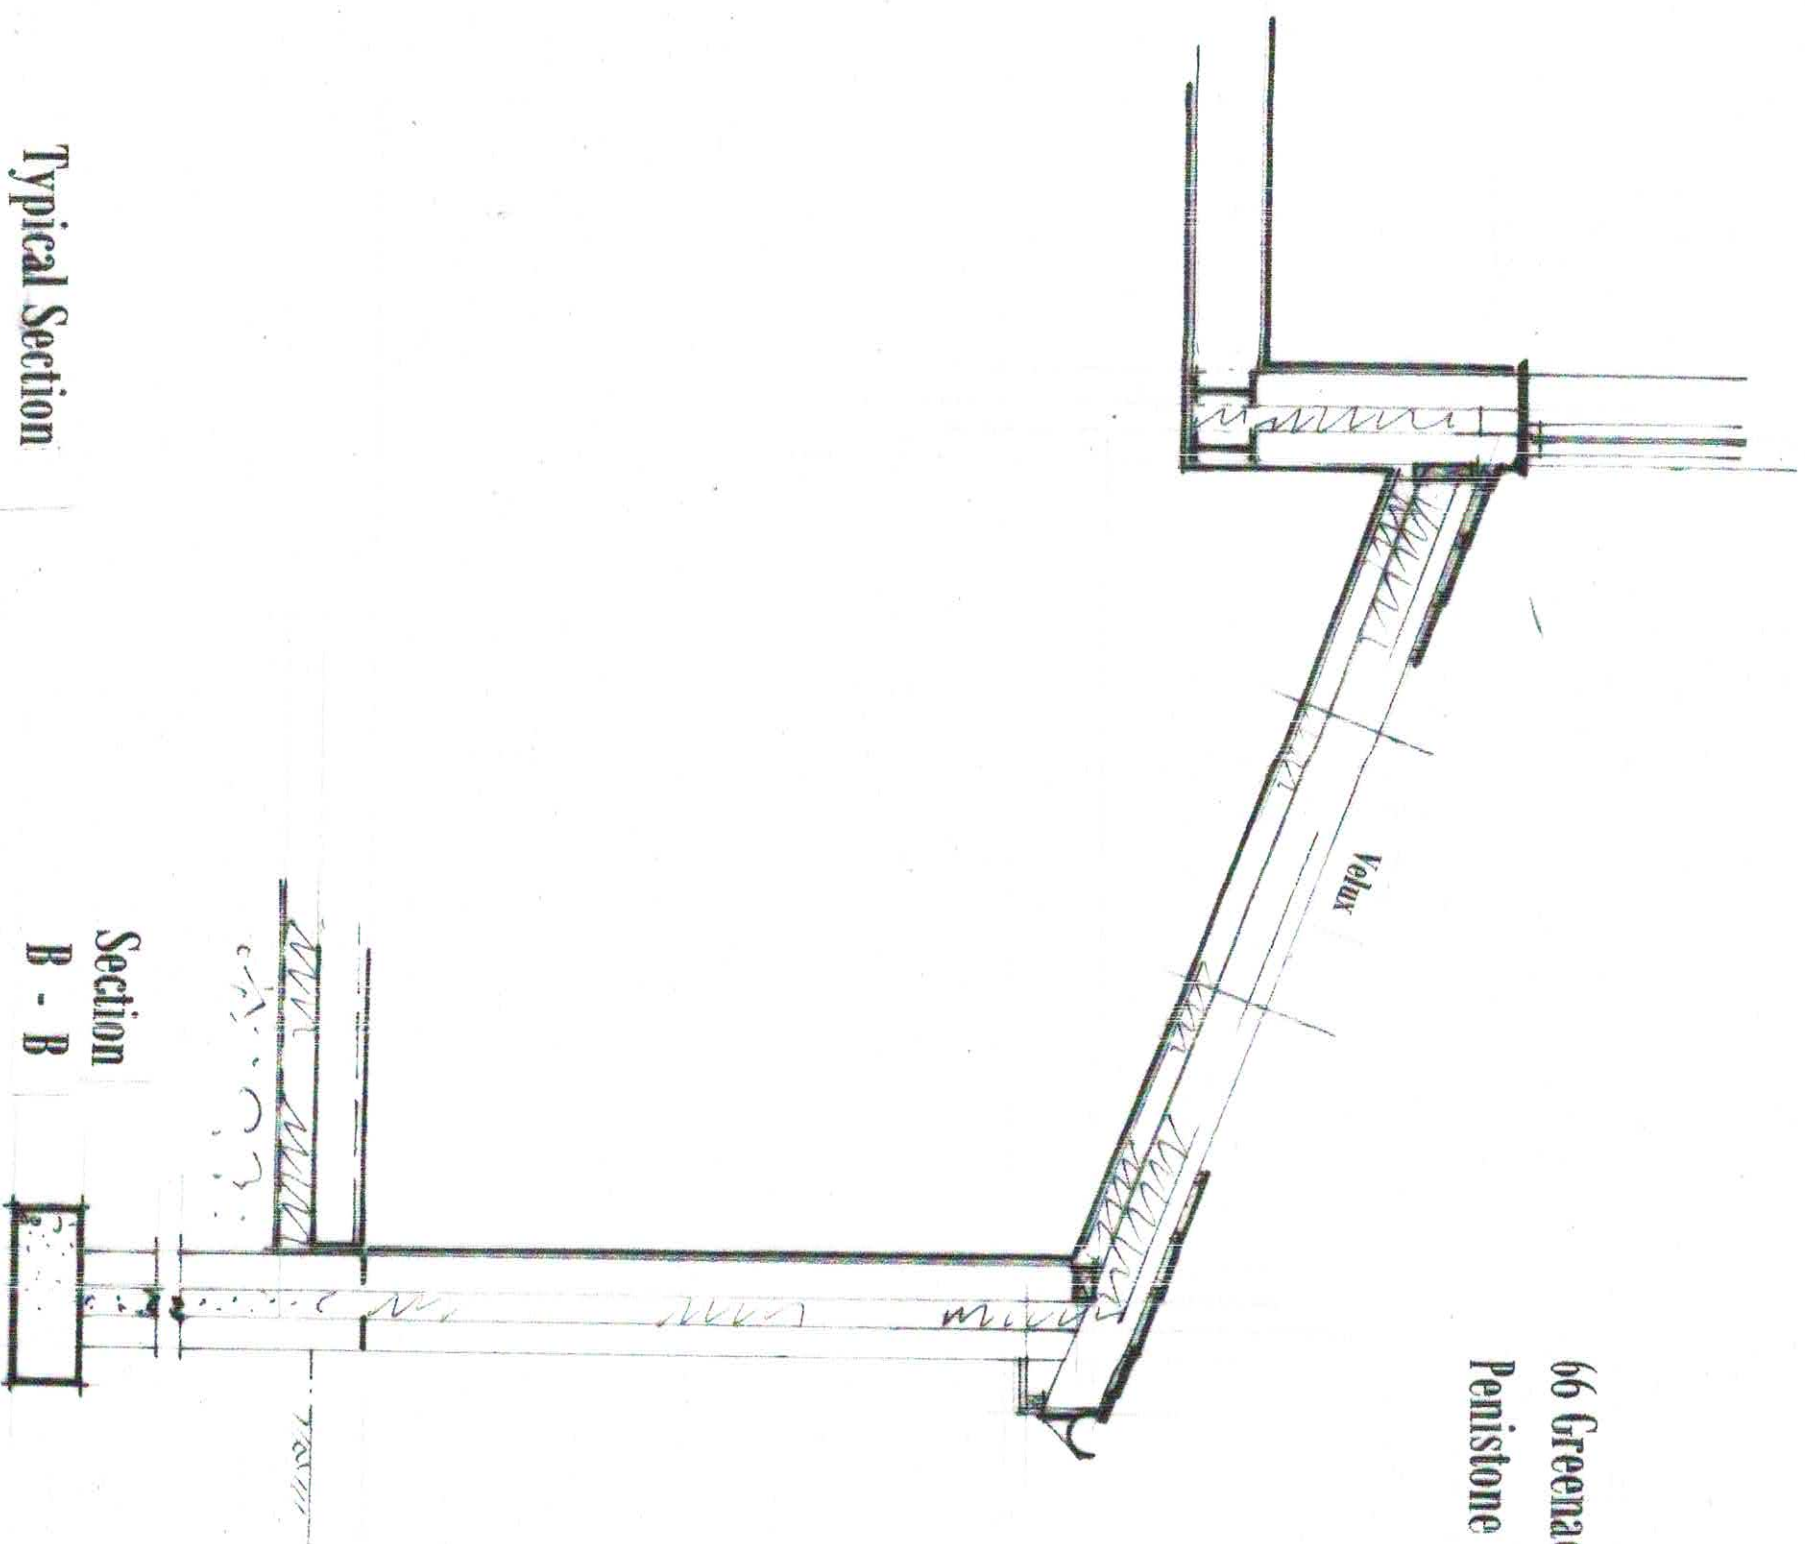

Typical Section

1 : 25 @ A3

Section
B - B



Rev A
Section A-A
REMOVED

BA / 05
A