
REVISION

SCALE 1:500


0m 5 10 15 20 30 40 50

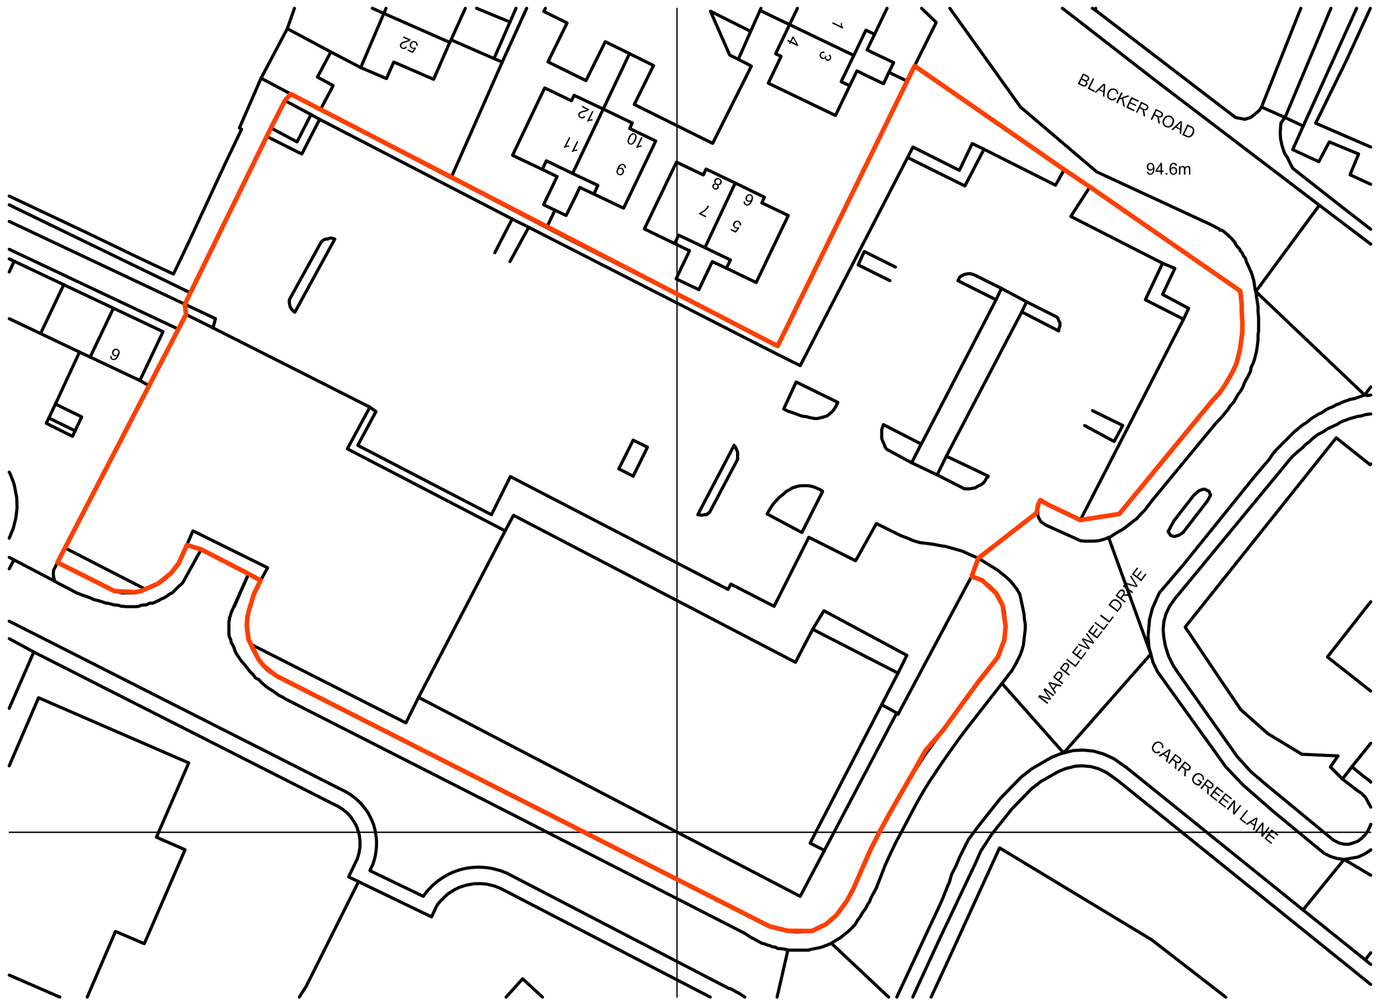

BLOCK PLAN 1:500

SCALE 1:1250

0m 10 15 20 30 40 50 100

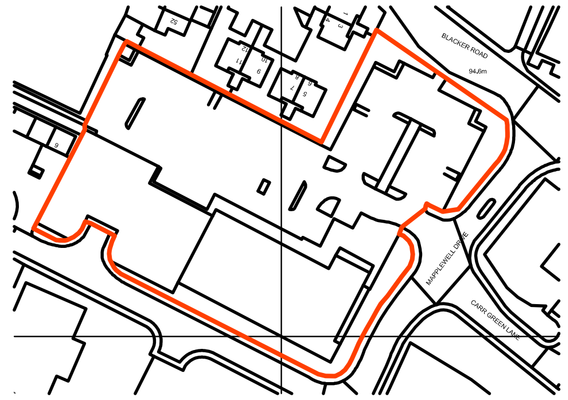

LOCATION PLAN 1:1250

© THE CONTENTS OF THIS DRAWING REMAIN THE SOLE PROPERTY OF WELLSFIELD ASSOCIATES AND MUST NOT BE COPIED OR REPRODUCED WITHOUT PRIOR PERMISSION.

FULL SURVEY NOT CARRIED OUT, DRAWING PRODUCED USING INFORMATION SUPPLIED BY THE CLIENT

Wellsfield Associates

66 High Road,
Hockley
Essex.
SS5 4TA
Mob No 07766 221958
.
chris@wellsfieldassociates.co.uk

project

CO-OP SUPERMARKET
BLACKER ROAD
MAPPLEWELL
BARNSLEY
SOUTH YORKSHIRE

O S EXTRACT

date	AUG 16
drawn	C.J.J.
scale	1:500, 1:1250 @A1
drg no.	3205.03