


Brick imprinted render quoins to separate imprinted front to plain rendered side.
Plain render to be neutral or white.

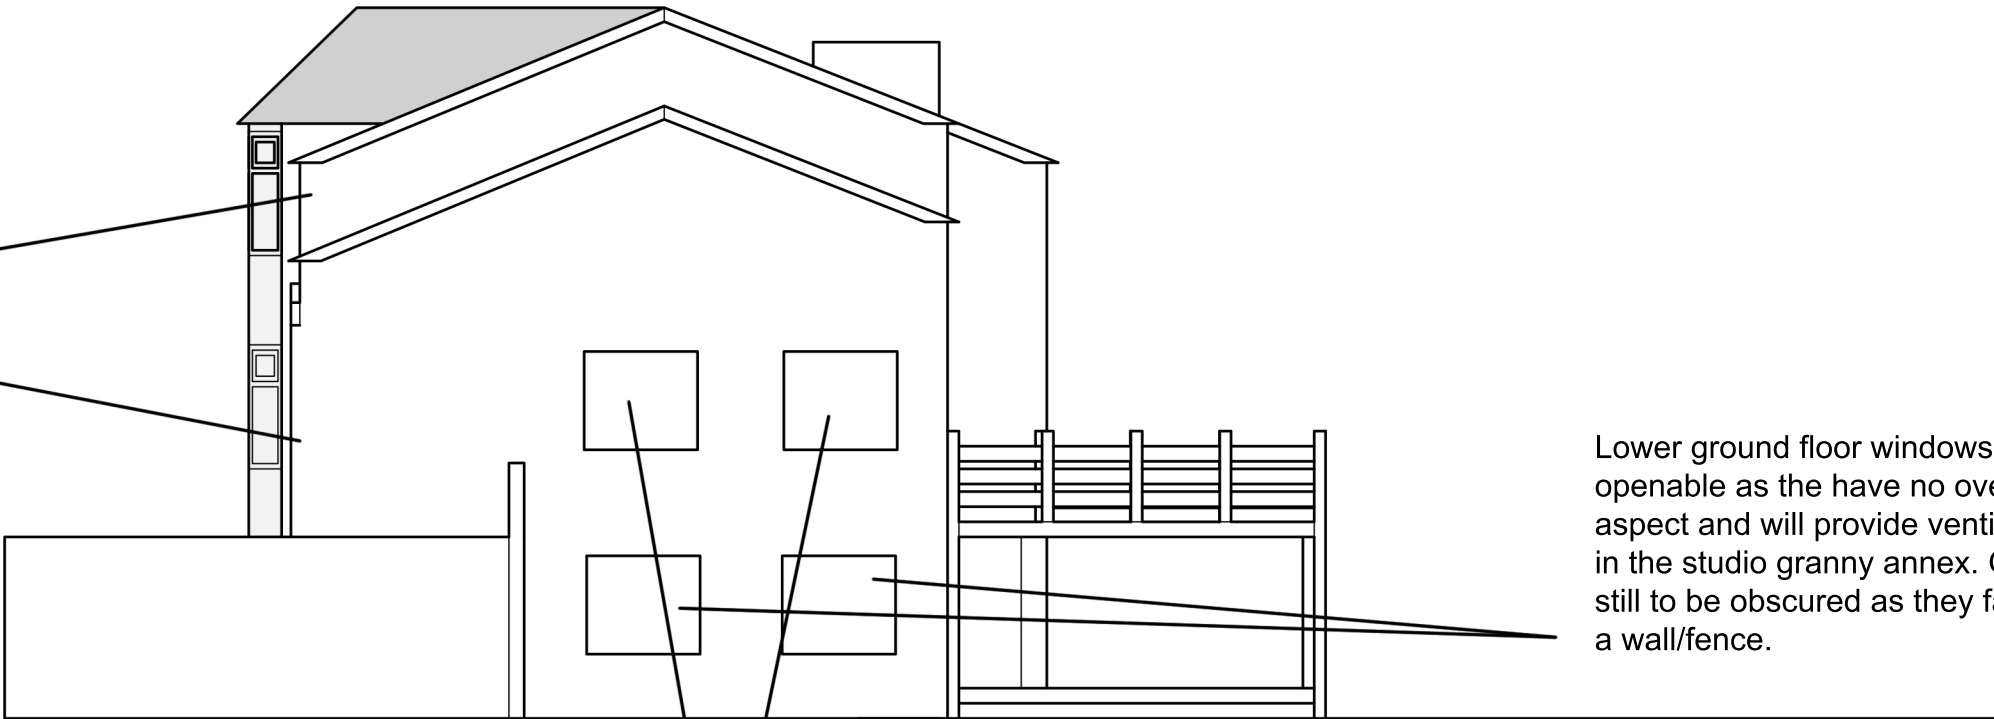

Lower ground floor windows to be openable as the have no overlooking aspect and will provide ventilation in the studio granny annex. Glazing still to be obscured as they face a wall/fence.

Upper ground floor side elevations to match colour and style of principle elevation. Glazing to be obscured as they face out onto a similarly obscured ground floor window of the neighbouring property.

Property Details	Project Details	Page Title			Rev	Description	Date
John Upson 33 Allendale Road, Barnsley, S75 1BL	Demolition of existing garage and erection of a two storey front and three storey rear extension .	Material Elevations Side			Rev. E		March 29, 2022
	Reference: 33AR-Ext	SCALE: 1:100 (A3)	Drawn: JAU				
		DATE: 25/10/21	Checked:				