
this drawing remains the property of fisch design limited and duplication of this drawing in whole or any part is strictly forbidden without prior written permision from fisch design ltd

all structural alterations are to be approved by a structural engineer


do not scale from this drawing. all dimensions to be checked on site

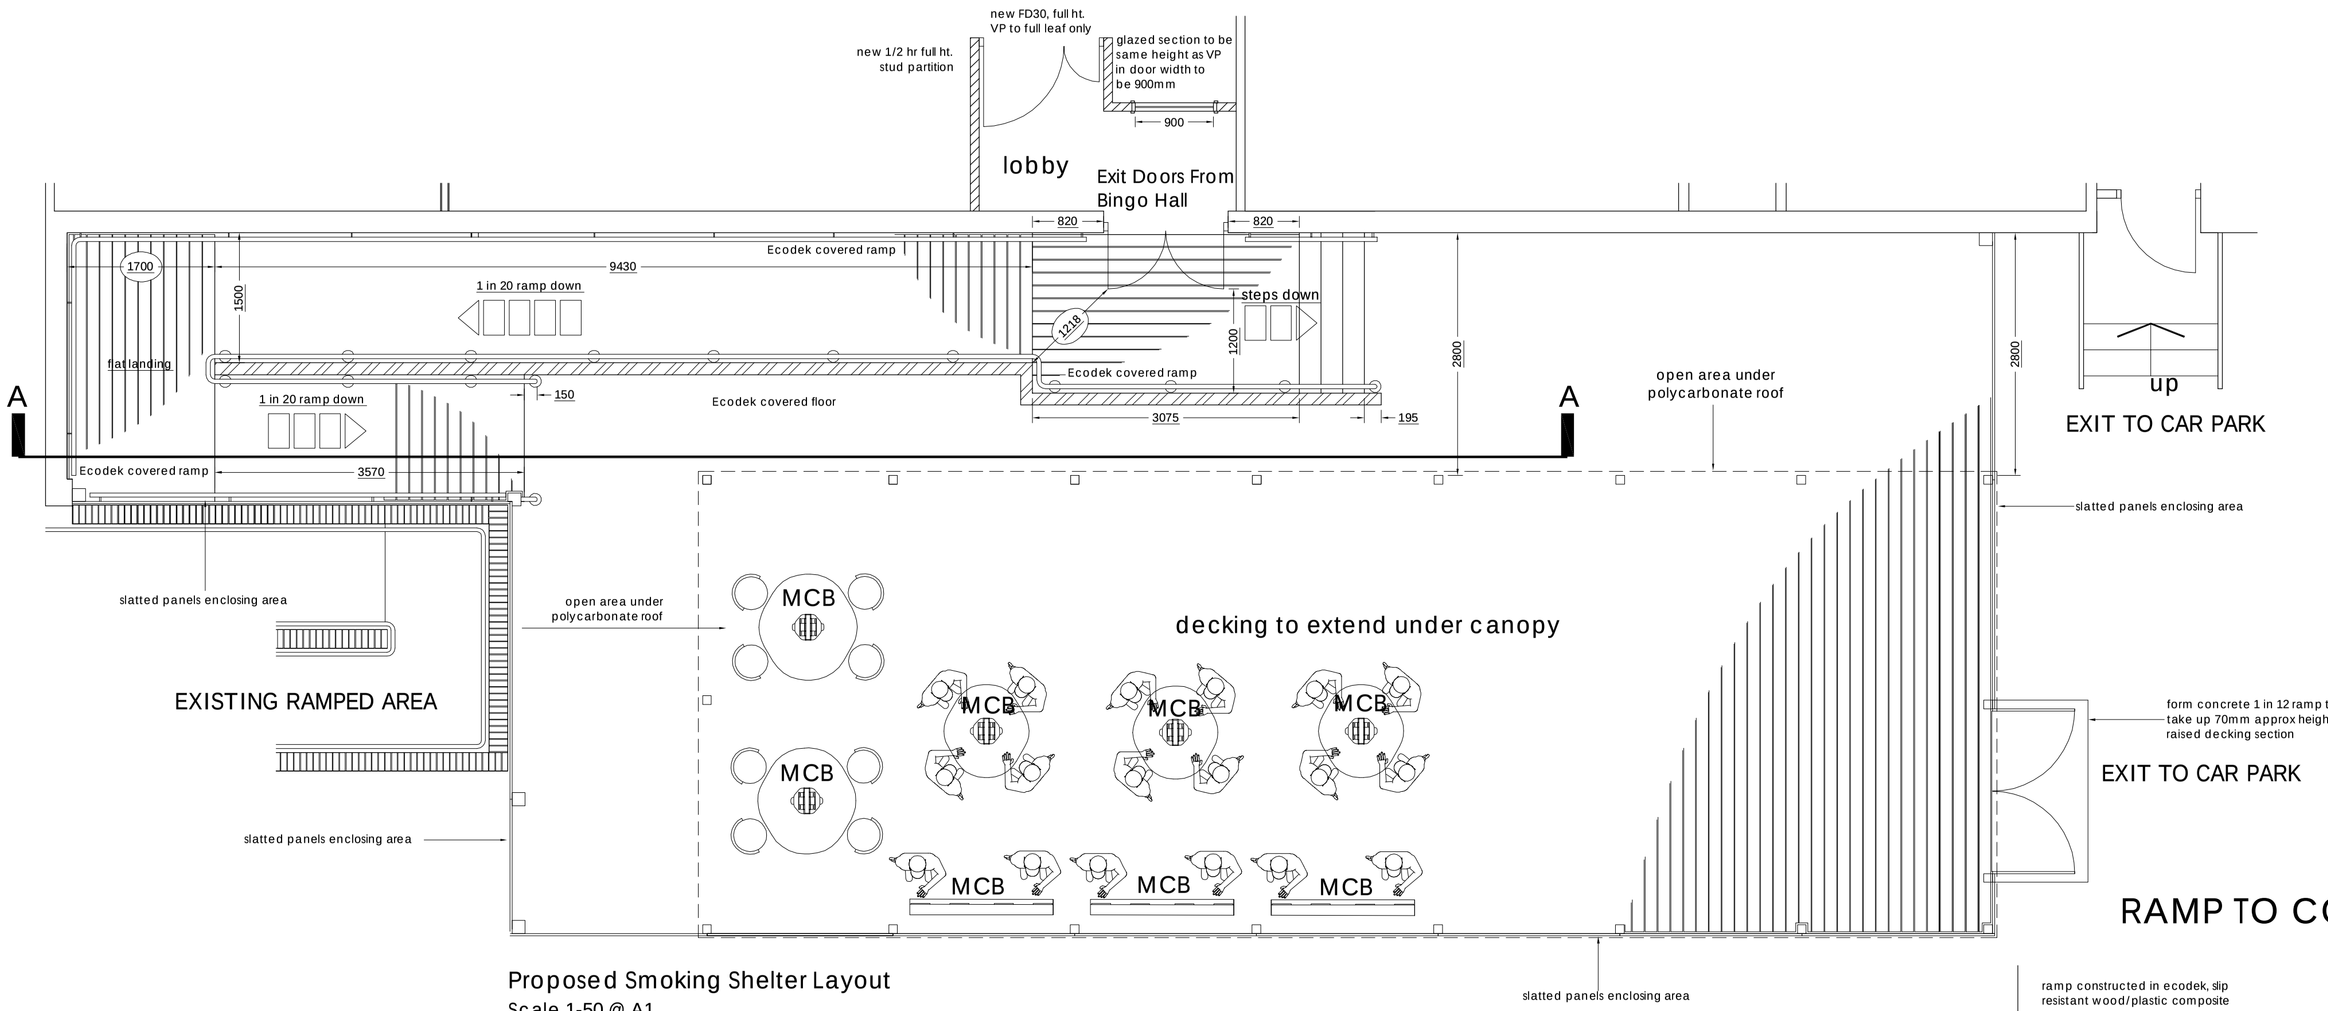


Proposed Smoking Shelter Layout
Scale 1-50 @ A1

Covered area = 79sq mtr's, 850sq ft.
Open area = 71sq mtr's, 764sq ft.
Total area = 150sq mtr's, 1614sq ft.

RAMP TO COMPLY WITH APPROVED DOCUMENT M

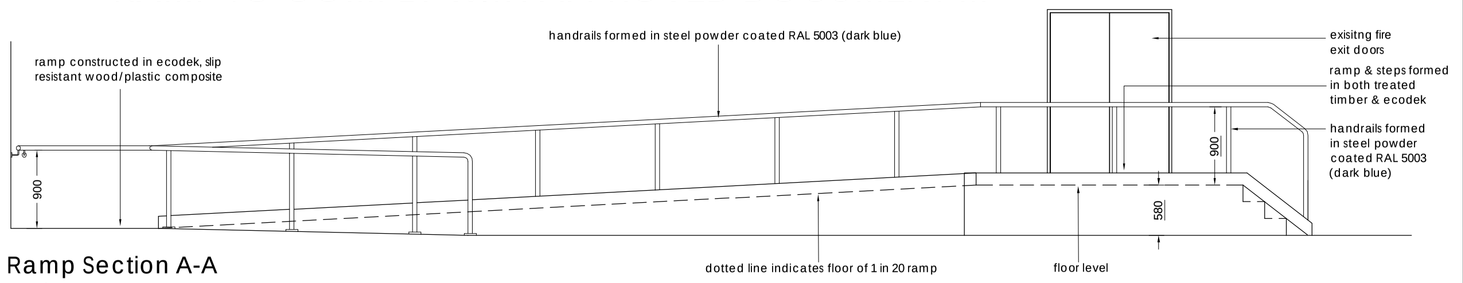


Ramp Section A-A
Scale 1:50

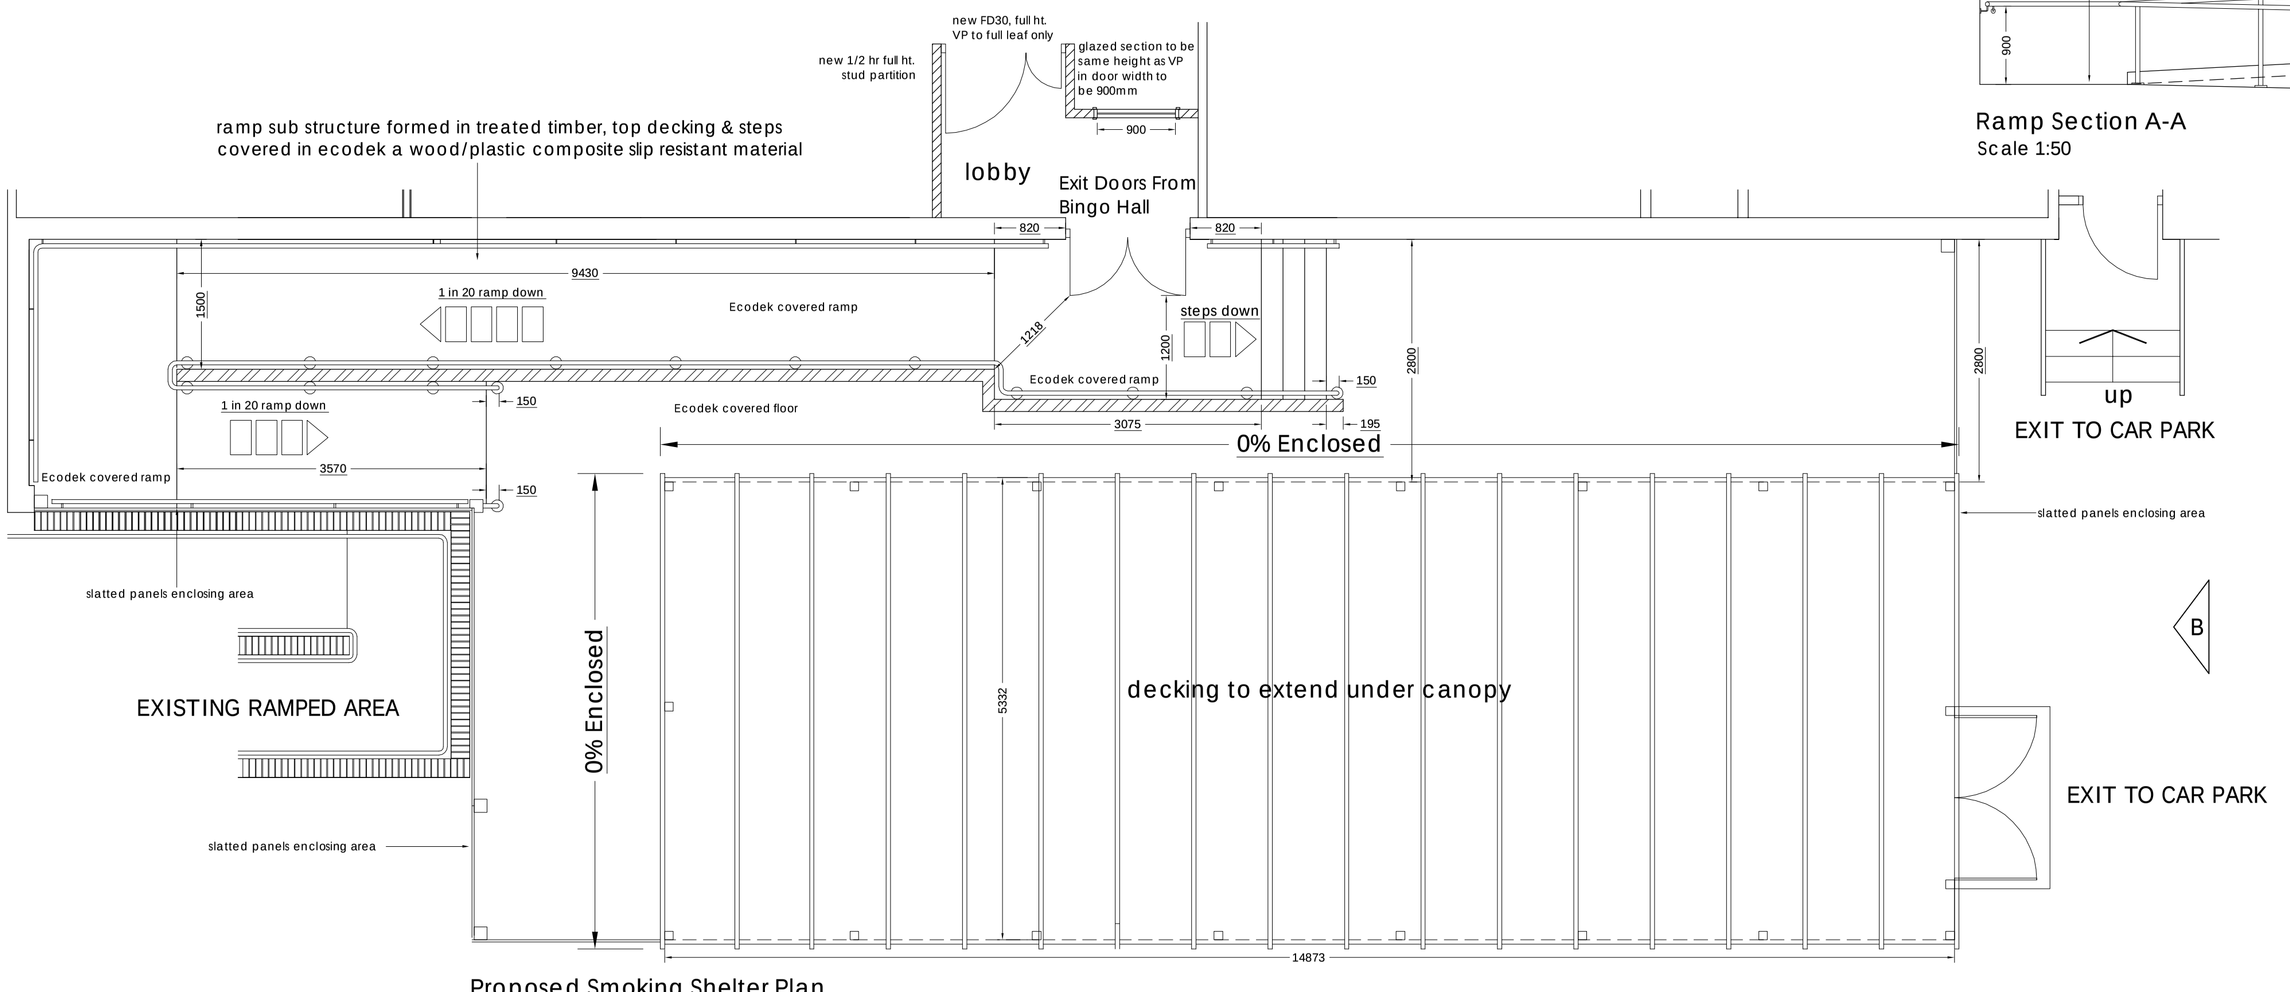


Proposed Smoking Shelter Plan
Scale 1-50 @ A1

A

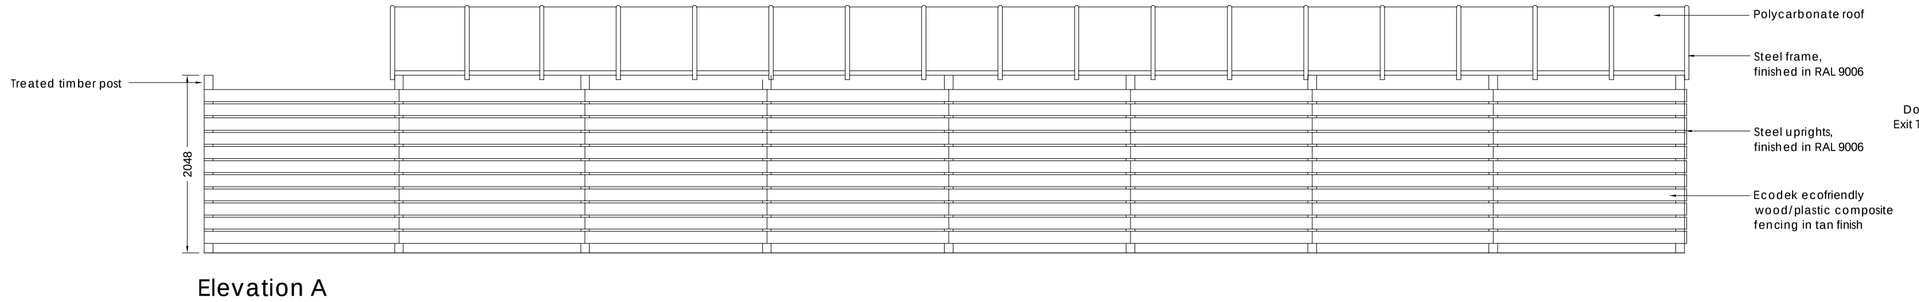

Elevation A
Scale 1:50 @ A1

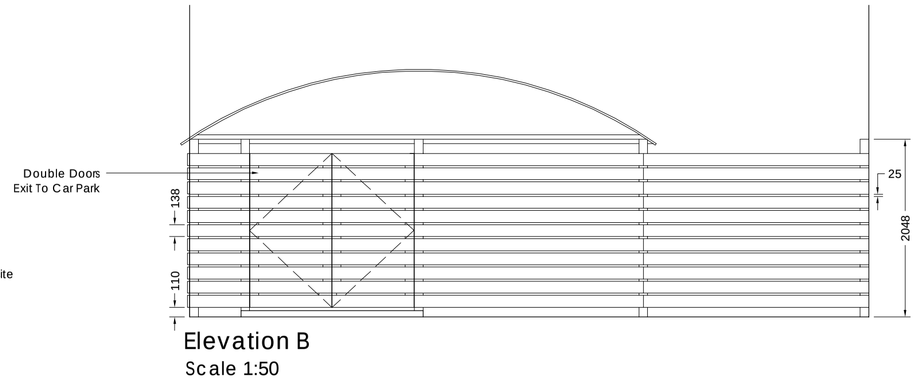

Elevation B
Scale 1:50

dwg no:	**241-02**	revision:	
client:	**Gala Coral Group**		
project:	**Gala Bingo** **Pontefract Rd** **Barnsley**		
title:	**Proposed Smoking Shelter Details**		
origin:	**DW**	checked:	
scale:	**1:50**	date:	**30/09/08**

fisch design

fisch design ltd suite3e north mill bridgefoot belper derbyshire de56 1yd
t:+44 (0) 1773 828222 f:+44 (0) 1773 880111
mail@fischdesign.co.uk www.fischdesign.co.uk

PDF created with pdfFactory Pro trial version www.pdffactory.com