MONK BRETTON



SCENE A-A




SCENE B-B



SCENE C-C



SCENE D-D

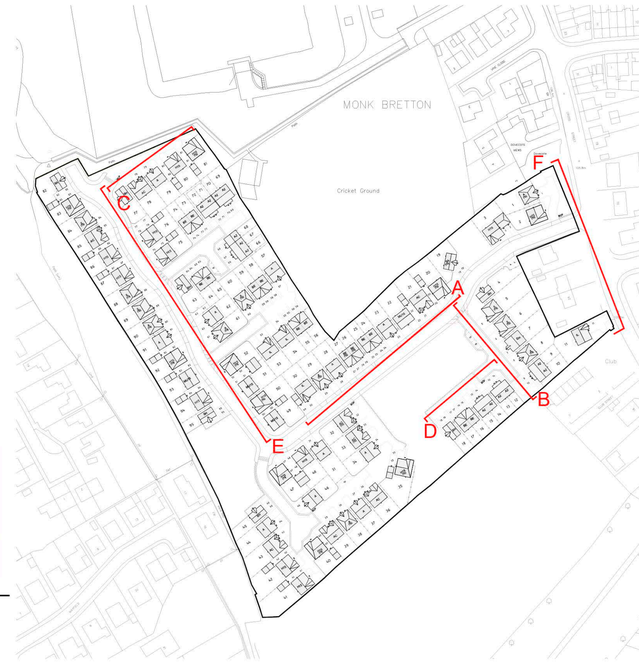




SCENE E-E



SCENE E-E cont...

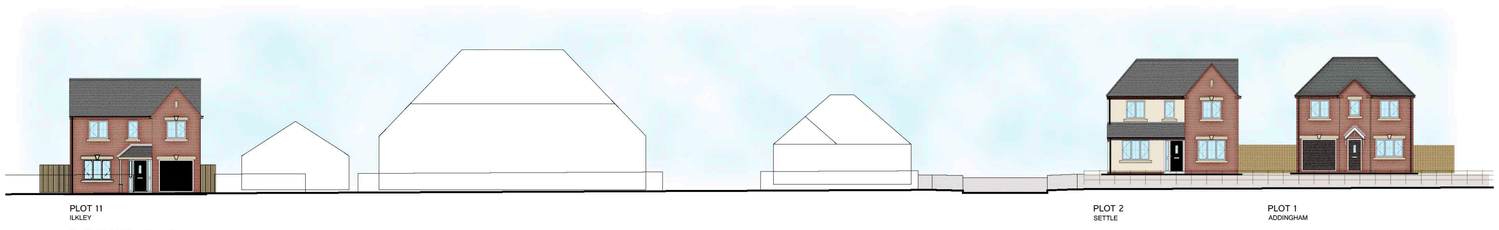

SCENE F-F

N

SCALED AT 1:200

5m 25m

Revision notes:

Rev:	Date:	Notes:
-	-	-

Drawing Number: 04

Project: Monk Bretton

Client: Bellway Homes

Drawing Title: Street scenes

Date: April 2015

Scale @ A1: 1:200

Revision: --

STEN Architecture Ltd
Suite 10, Unit 3,
Benton Office Park,
Bennett Avenue,
Horbury,
Wakefield,
WF4 5RA
Telephone: 01924 669424

Web: www.sten-architecture.co.uk
Twitter: @STEN_arch
Facebook: stenarchitectureltd
Linkedin: Sten Architecture

STEN ARCHITECTURE