


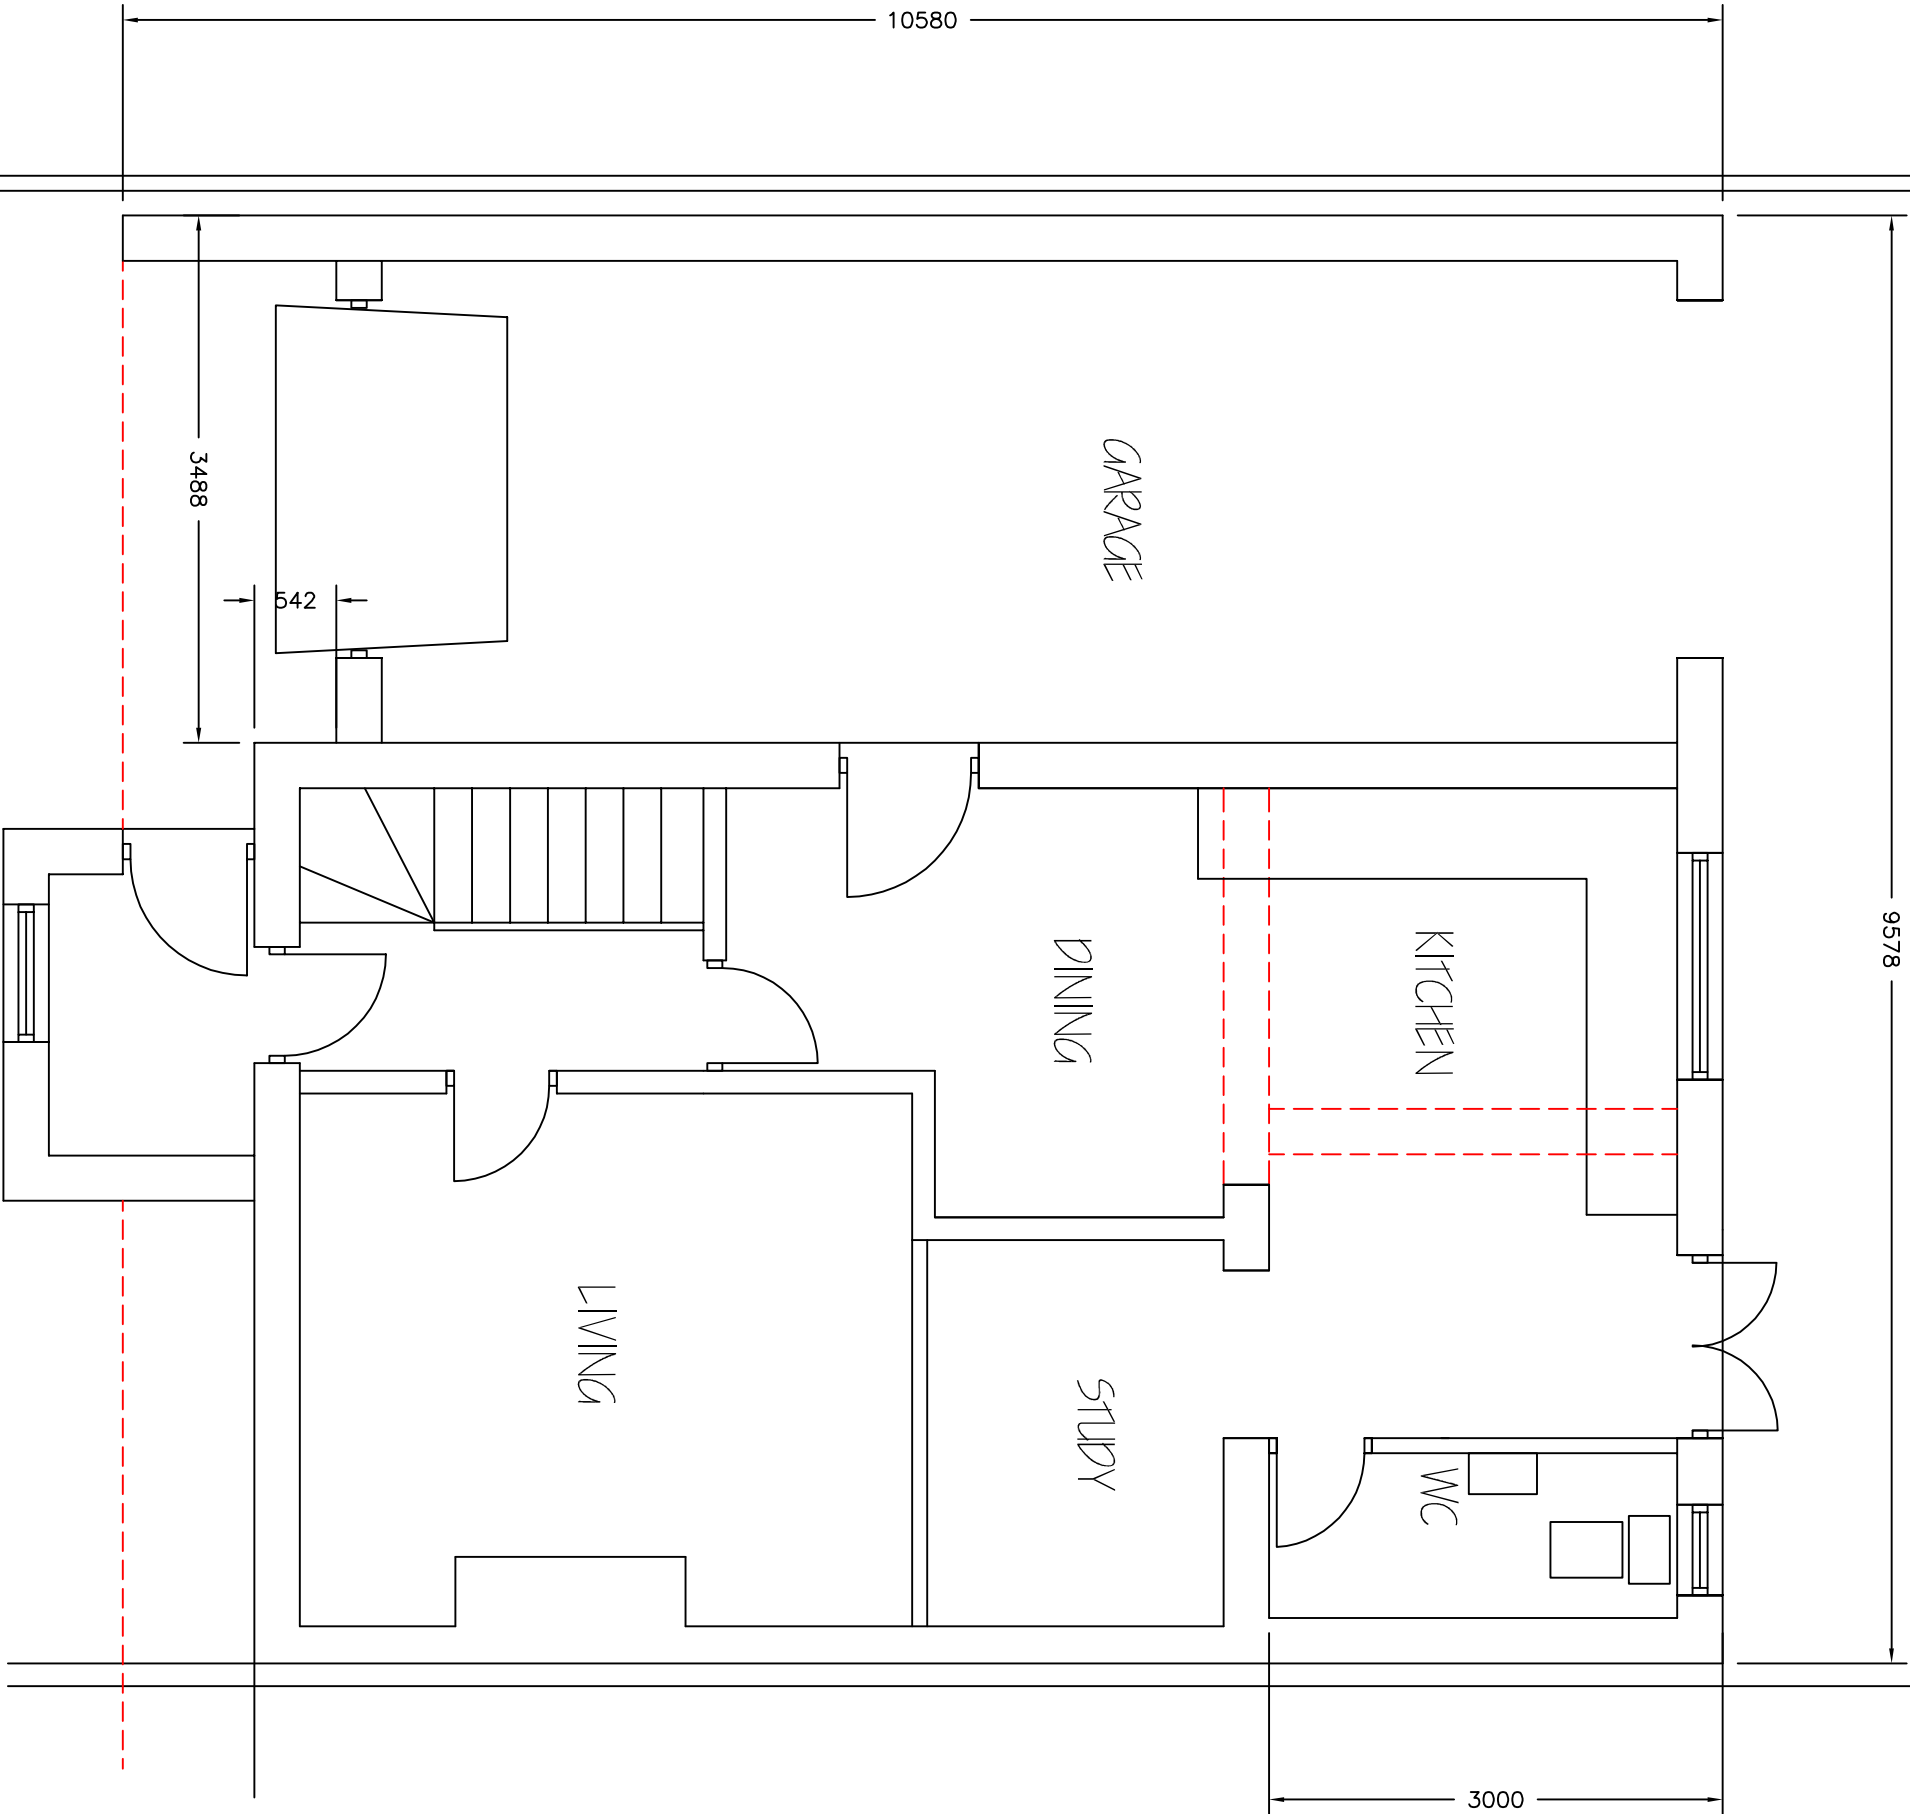

PROPOSED PLAN
1:50

Revisions	A. A----	00-00-
This drawing is for planning permission only and is not a construction drawing.		
Drawing Title	PROPOSED-PLAN	
Job No. - Dwg No.	CH/2013/9	—
Client:	CHRIS HARDCASTE 211 LATHEES LANE ATHERSLEY SOUTH BARNSELY S71 3NN	
Scale,	1:50	