

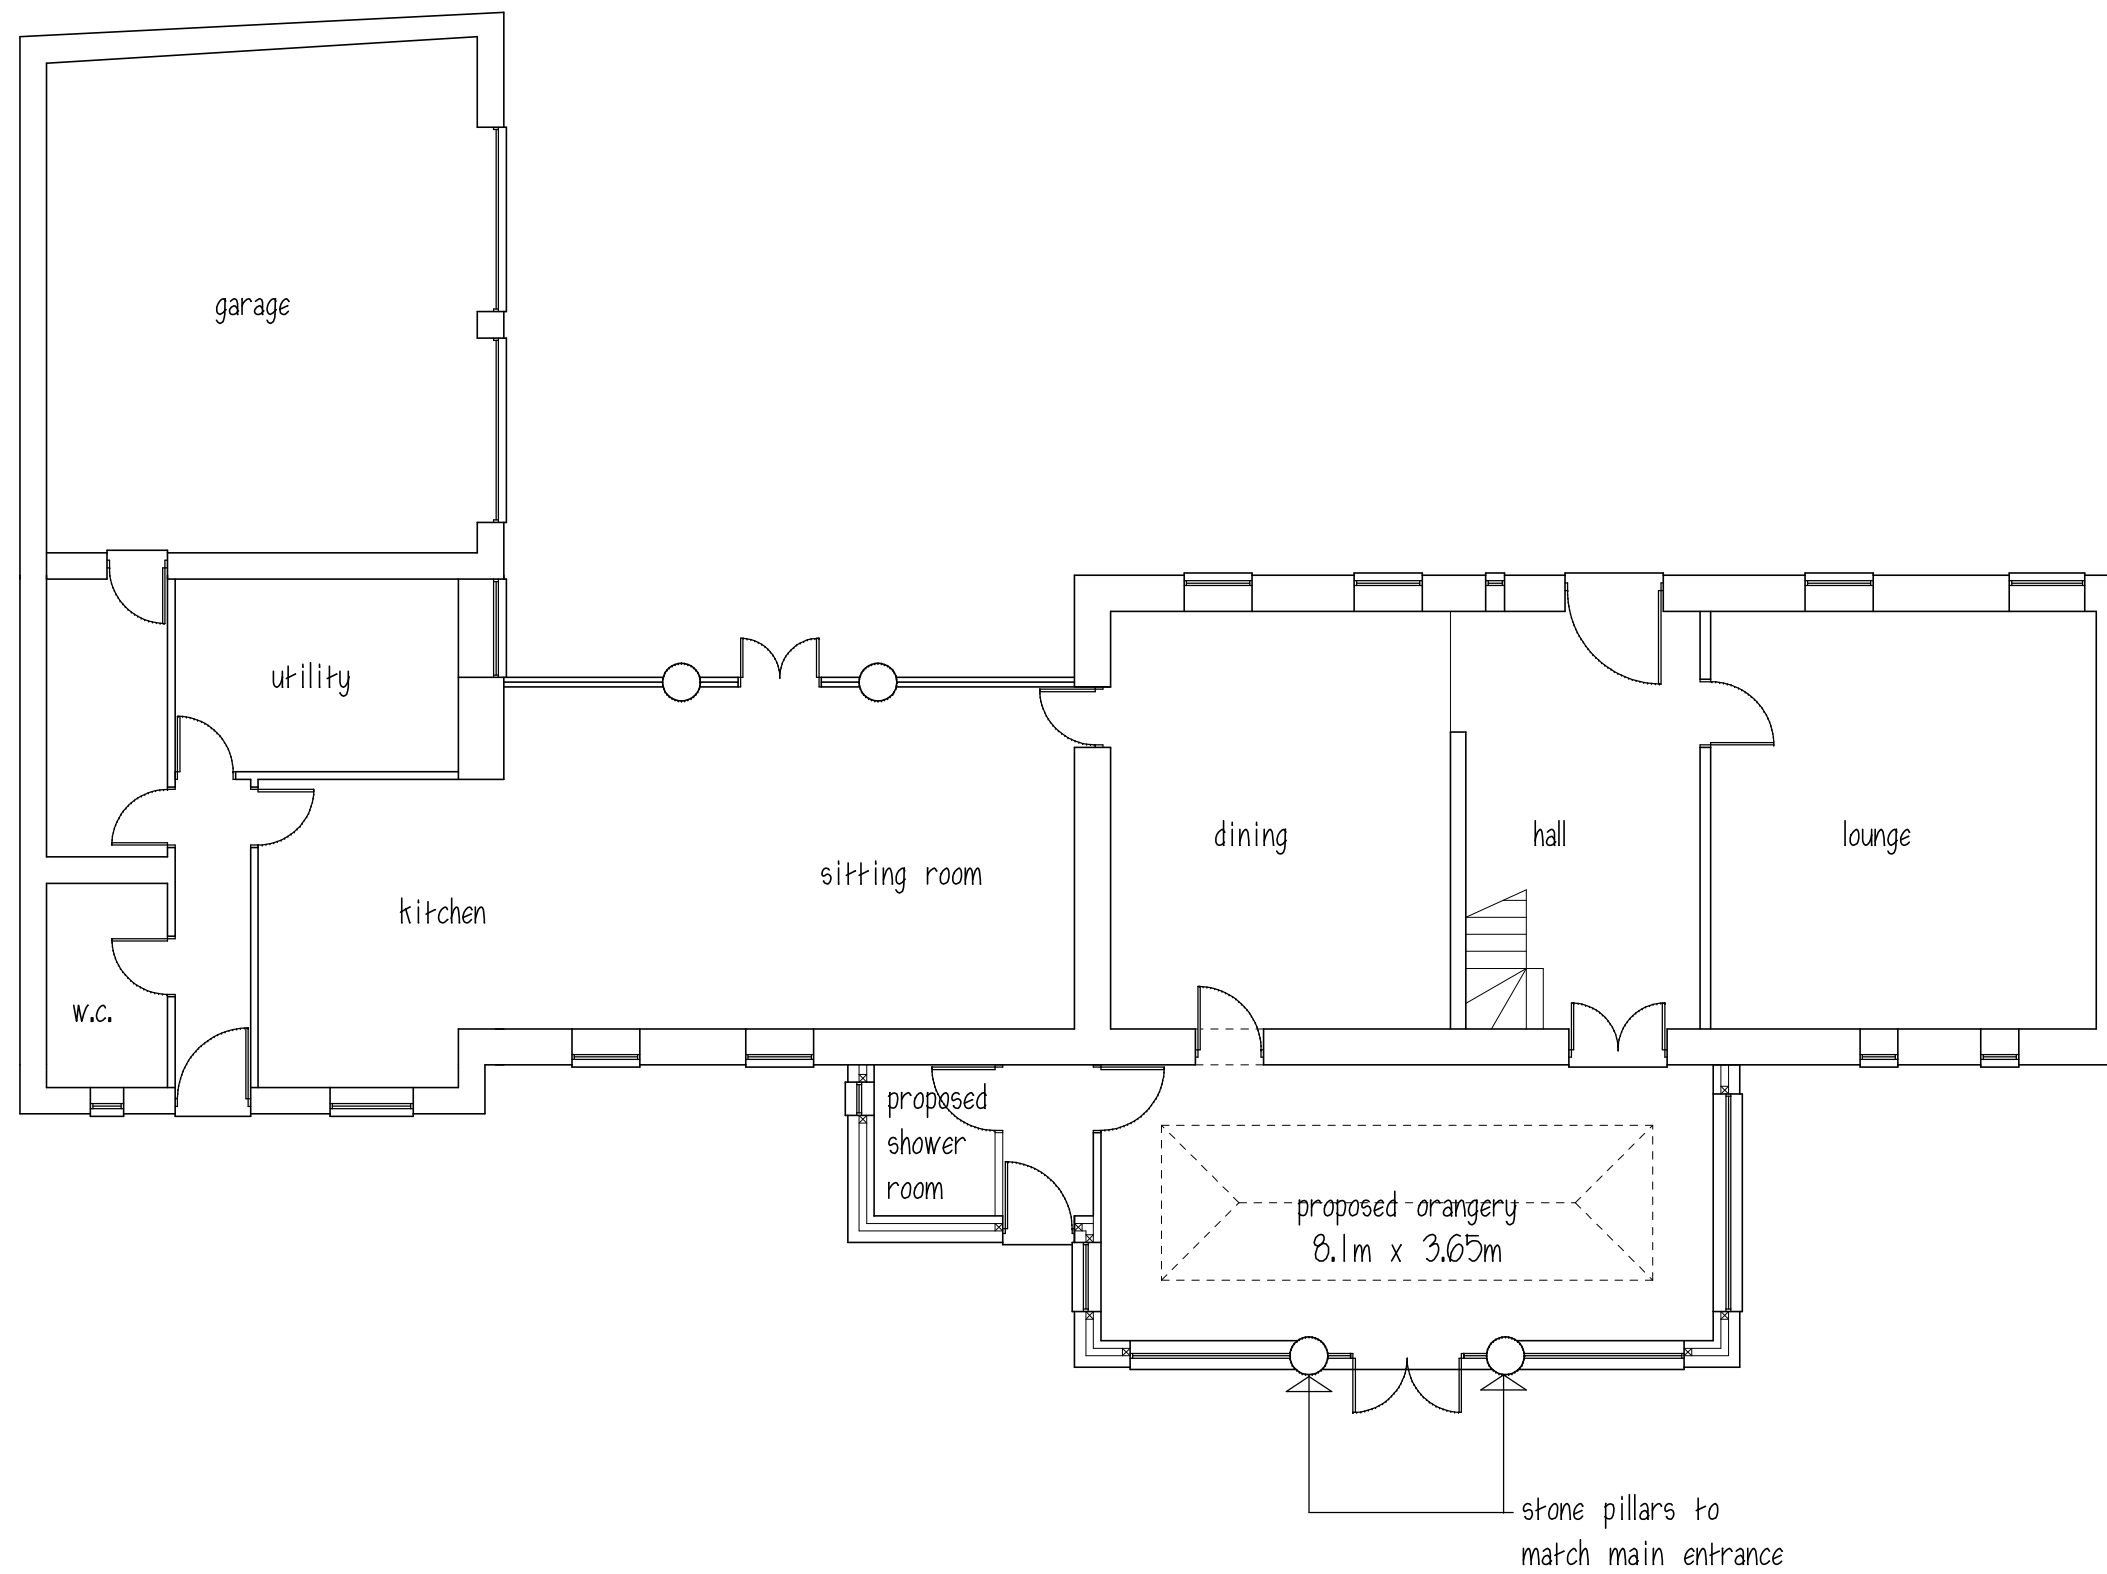


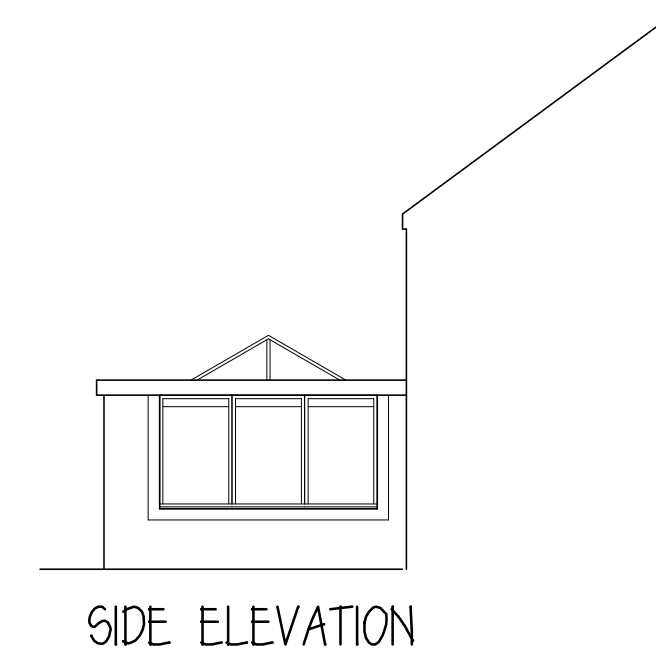

WALLS - natural coursed stone
to match existing
ROOF - glazing/flat roof membrane
DOORS & WINDOWS - sw painted cream
to match existing

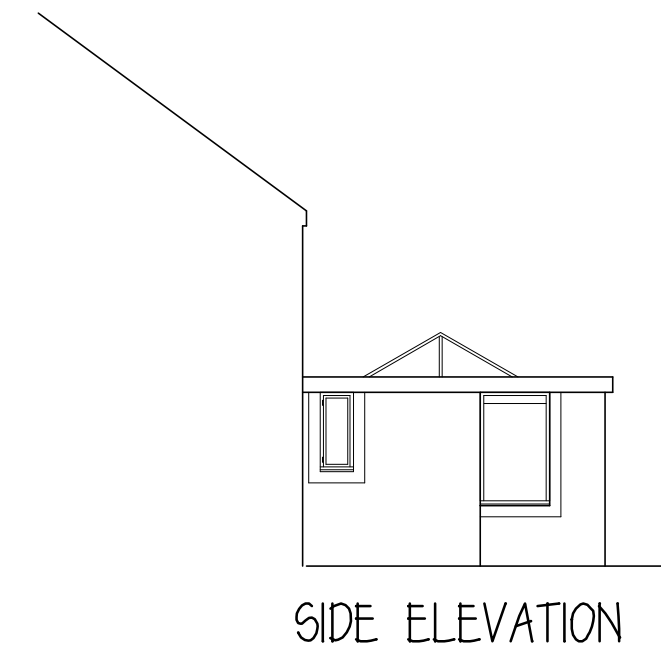

Mr & Mrs R SOUTH
PROPOSED ORANGERY
ADAM LAITHE BARN
SILKSTONE LANE
CAWTHORNE

PLAN & ELEVATION

1:100@A2 MAR.14

Peter Thompson

"Linwood"

Barnsley Road

Dodworth

Barnsley S75 3JR t&f. 01226 201391

m. 07973251730

e-mail peter-thompson@hotmail.co.uk



M.C.I.A.T.