


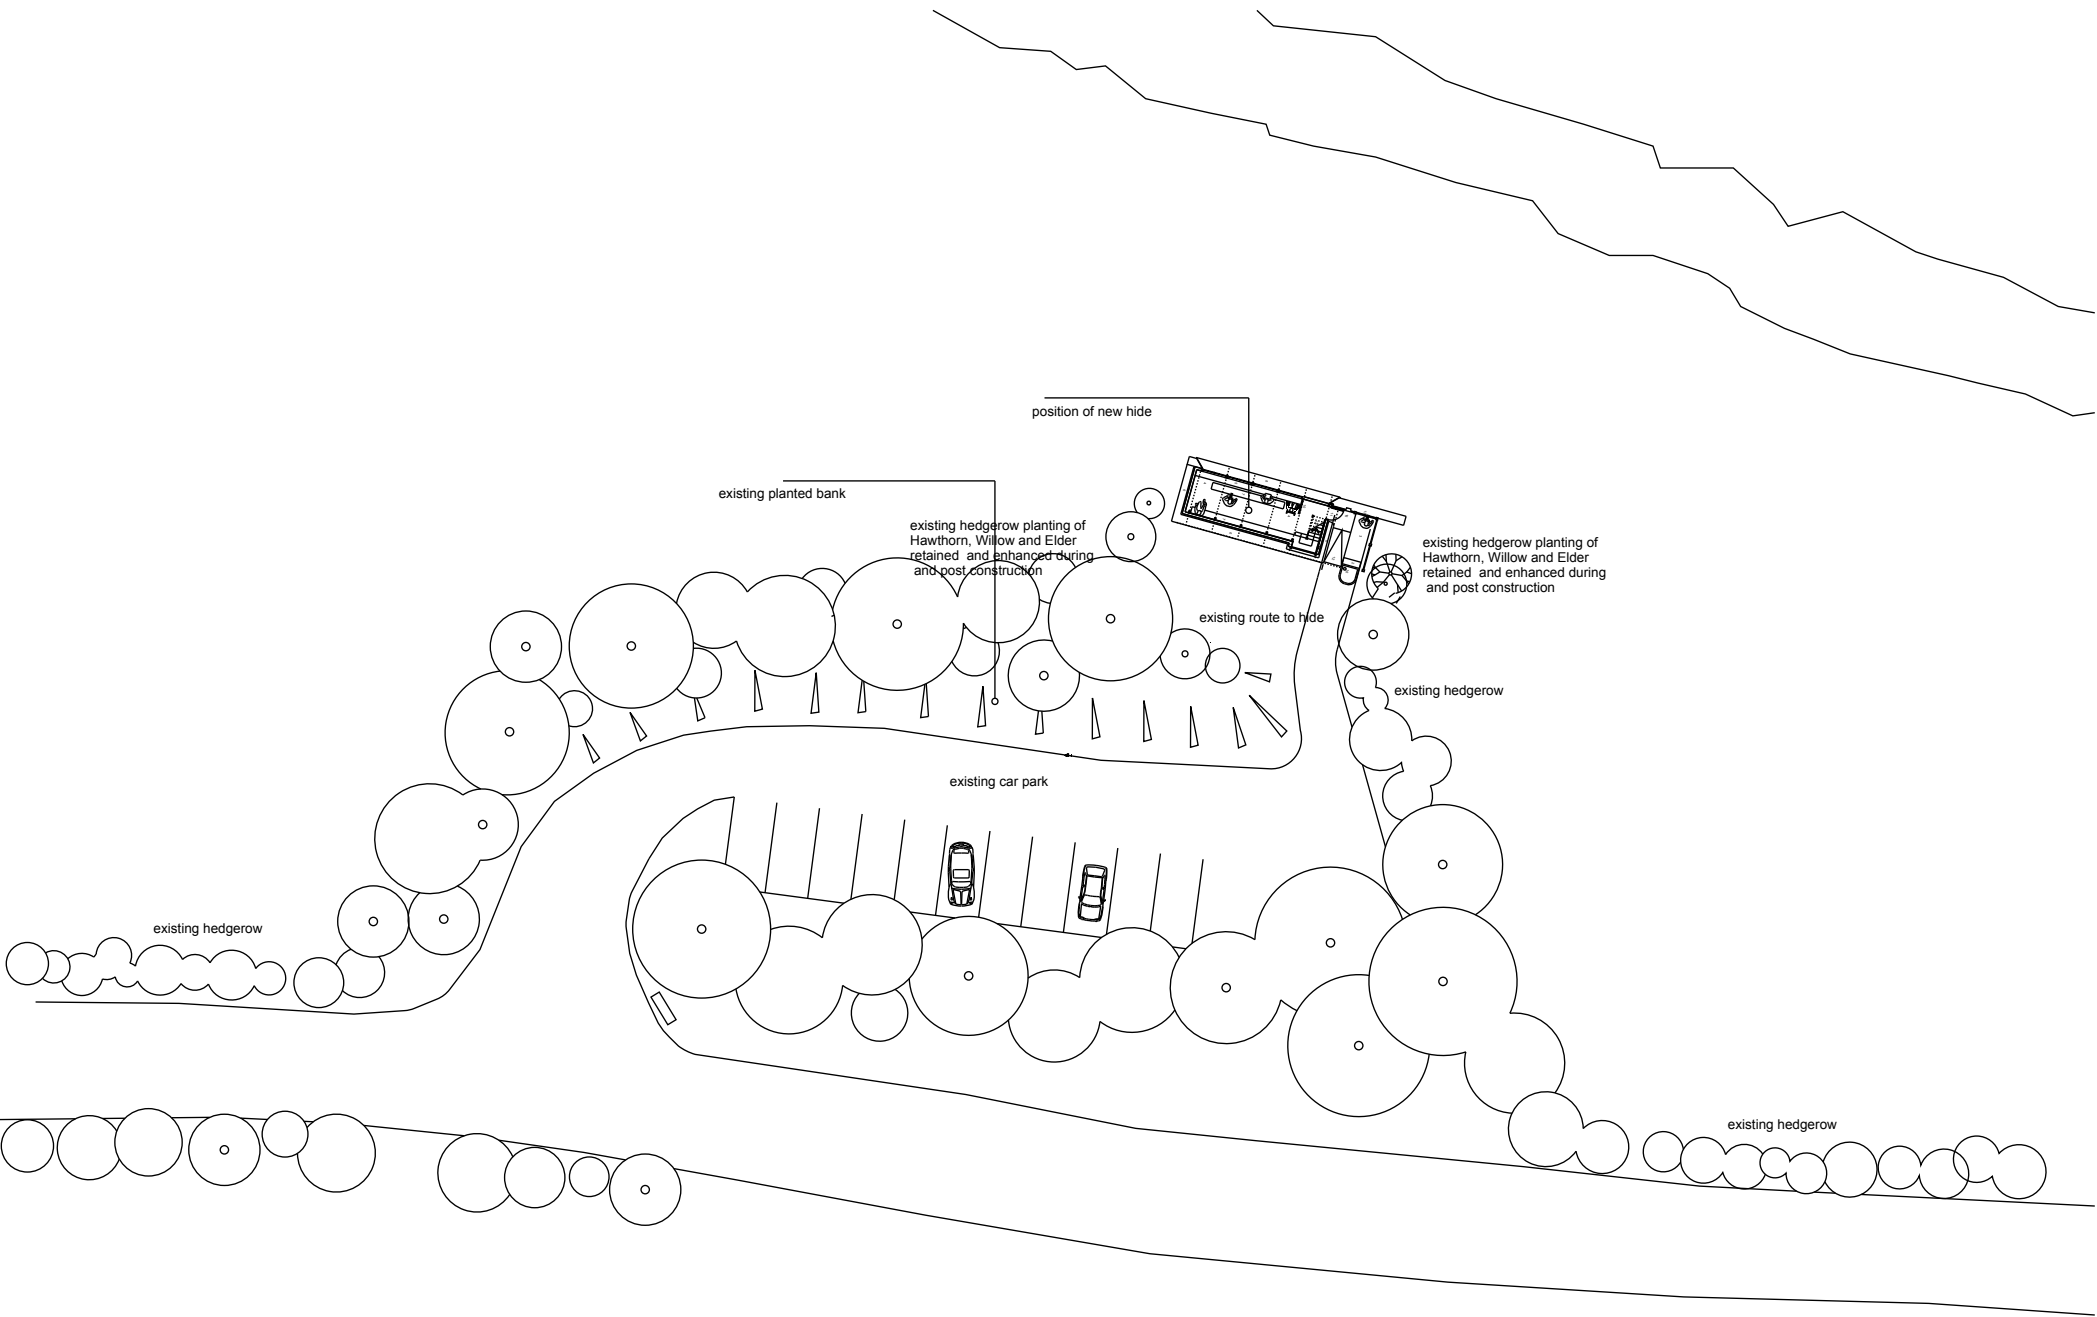

Landscaping 1: 500

NOTES :
Figured dimensions only are to be taken from this drawing. All dimensions are to be checked on site before any work is put in hand.

The Copyright of this drawing is owned by SALT Architects

All existing trees, hedgerow and planting including Hawthorn, Willow and Elder will be retained and enhanced during construction and post construction.
All hard landscaping to be as existing.

RevRevision Details		Drawn	Date
Mark	Revision	Drawn	Date Checked



54 Lairgate, Beverley,
East Yorkshire
HU17 8EU
telephone 01482 888102
fax 01482 888621

Client's name
Garganey Trust

Job title
New Bird Hide

Drawing title
Landscaping

Scale
SCALE @ A3 1: 500

Drawn	Checked	Date
ST	BH	11/02/15
Job No	Drawing No.	Rev
2471	302	-
Status	Planning	