


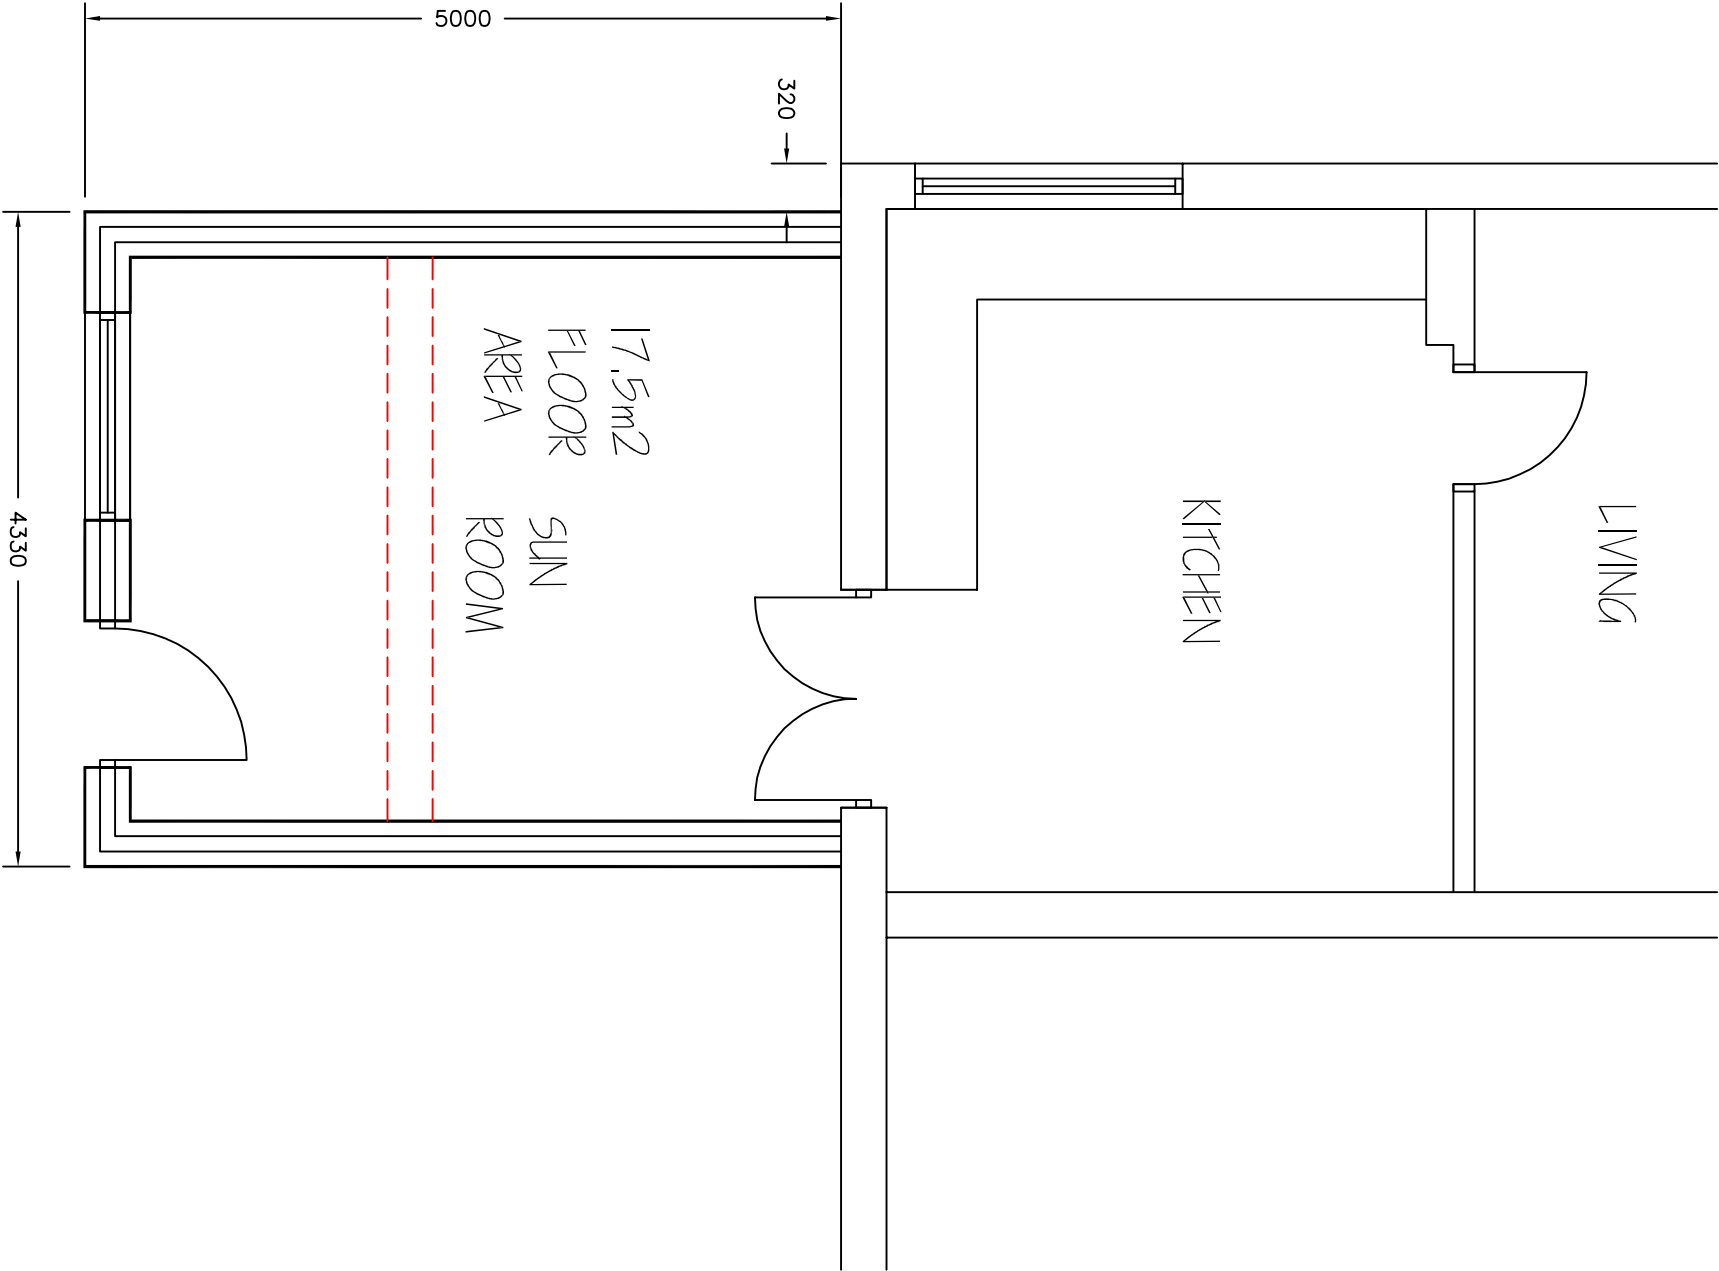

Proposed plan 1:50

Revisions	A. First floor extension reduced to 3M		20-8-14
This drawing is for planning permission only and is not a construction drawing.			
Drawing Title	PROPOSED-PLAN		
Job No. - Dwg No.	LW/2014/5	.	—
Client:	MR LEE WALKER 129 LAITHES LANE AHERKLEY SANDHURST S21 1SL		
Scale.	1:50		