



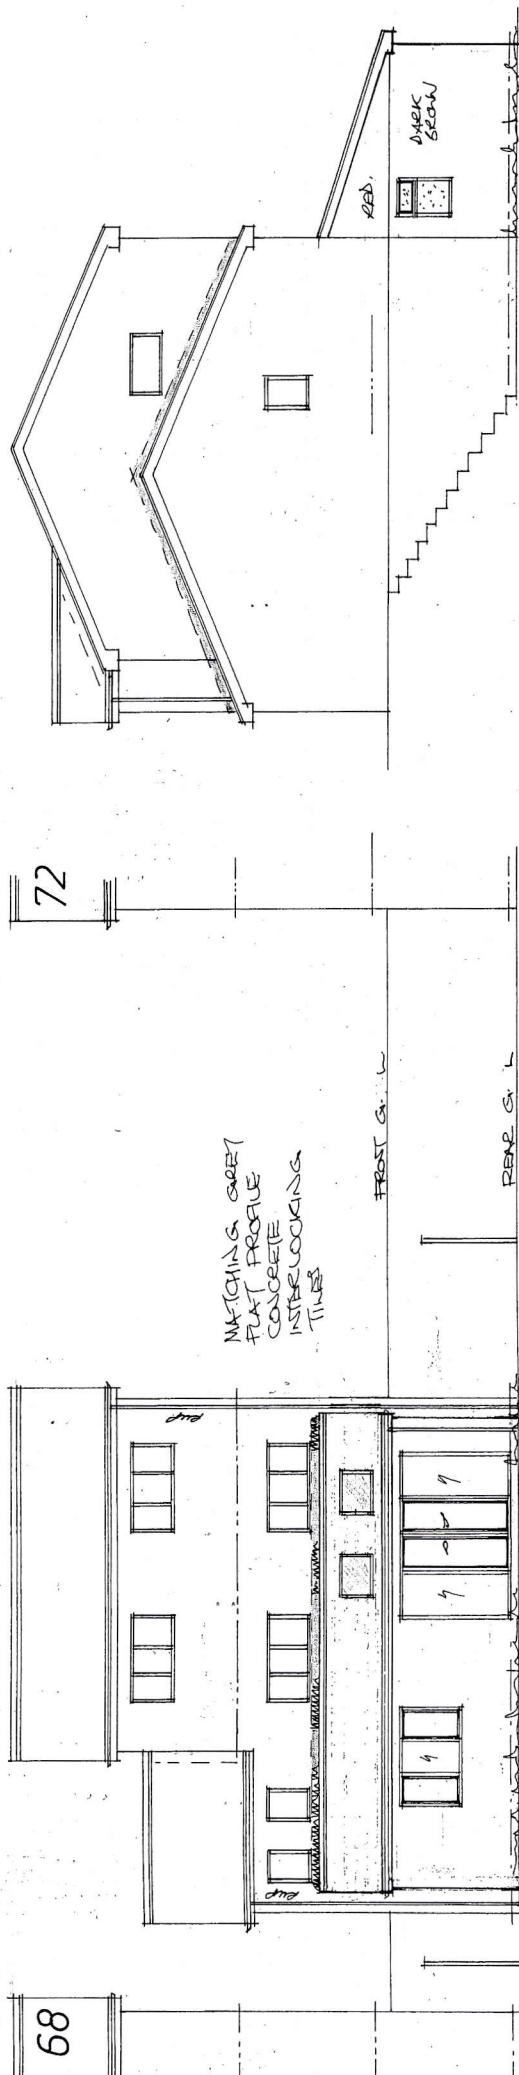

Rear

Side

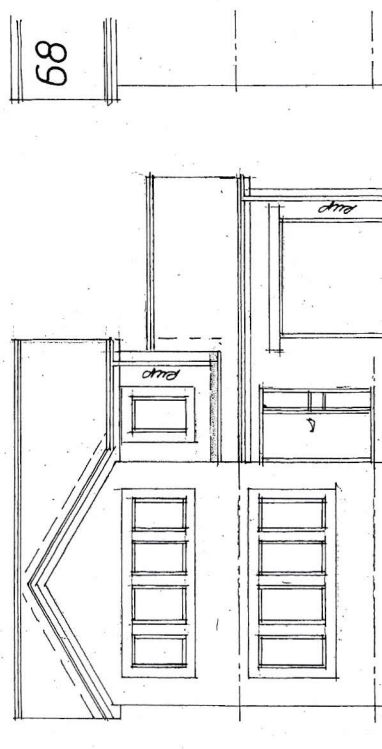


Front

Rev	Notes	Date


Garry Greetham Associates
 Residential Design Consultant
 Westwood House
 18 Carr Lane
 Tankersley
 Barnsley S75 3BE
 Tel 07786062364

PROJECT	First Floor Side Ext
CLIENT	Mr. & Mrs. R. Walton
TITLE	Elevations as Existing
ADDRESS	70 Applehaigh View, Royston, Barnsley. S71 4JG
DRAWN BY	ggg
SCALE	1:100 © A3 DATE Jan 25
DRAWING No	930-11 REV

Member of the Chartered Institute
of Architectural Technologists

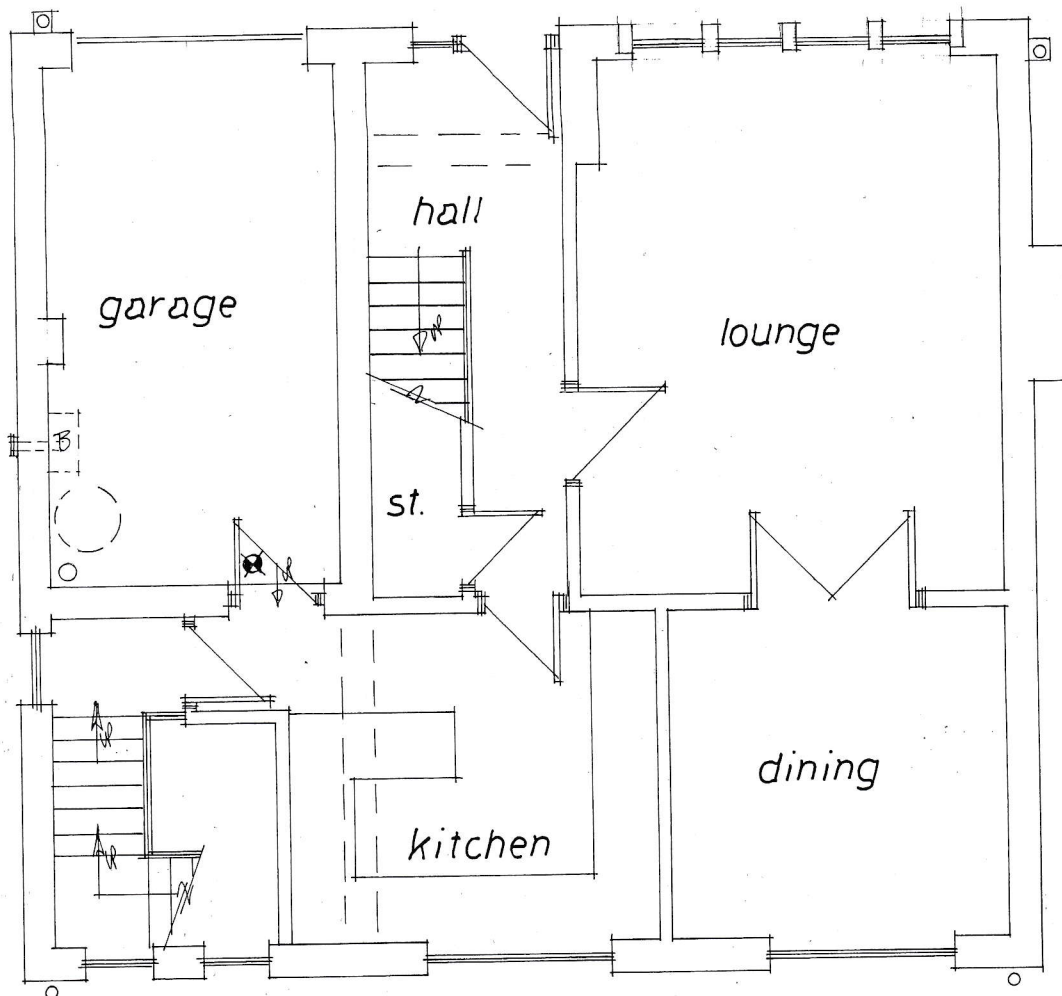


Upper Ground Floor

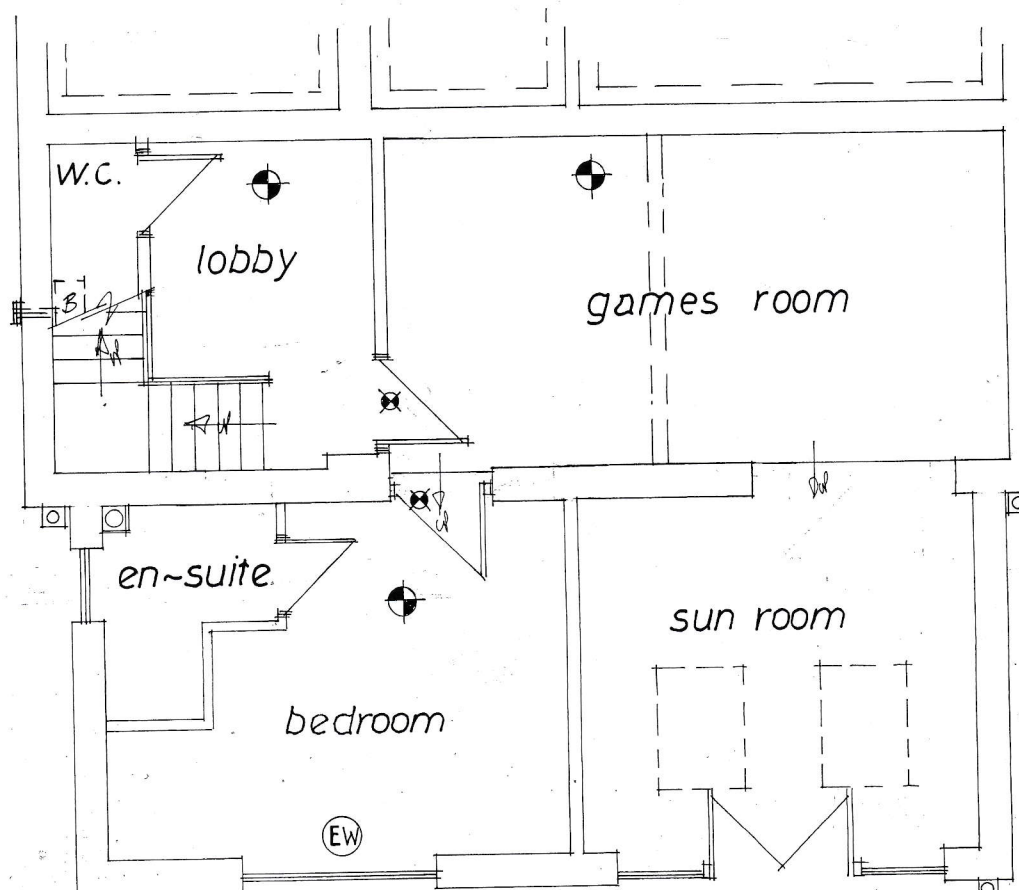

Lower Ground Floor

Rev	Notes	Date

Garry Greetham Associates Residential Design Consultant Westwood House 18 Carr Lane Tankersley Barnsley S75 3BE Tel 07786062364	
PROJECT	First Floor Side Ext
CLIENT	Mr. & Mrs. R. Walton
TITLE	G. F. Layouts as Existing
ADDRESS	70 Applehagh View, Royston, Barnsley. S71 4JG
DRAWN BY	ggg
SCALE	1:50 • A3 DATE Jan 25
DRAWING No	930-12 REV
Member of the Chartered Institute of Architectural Technologists	

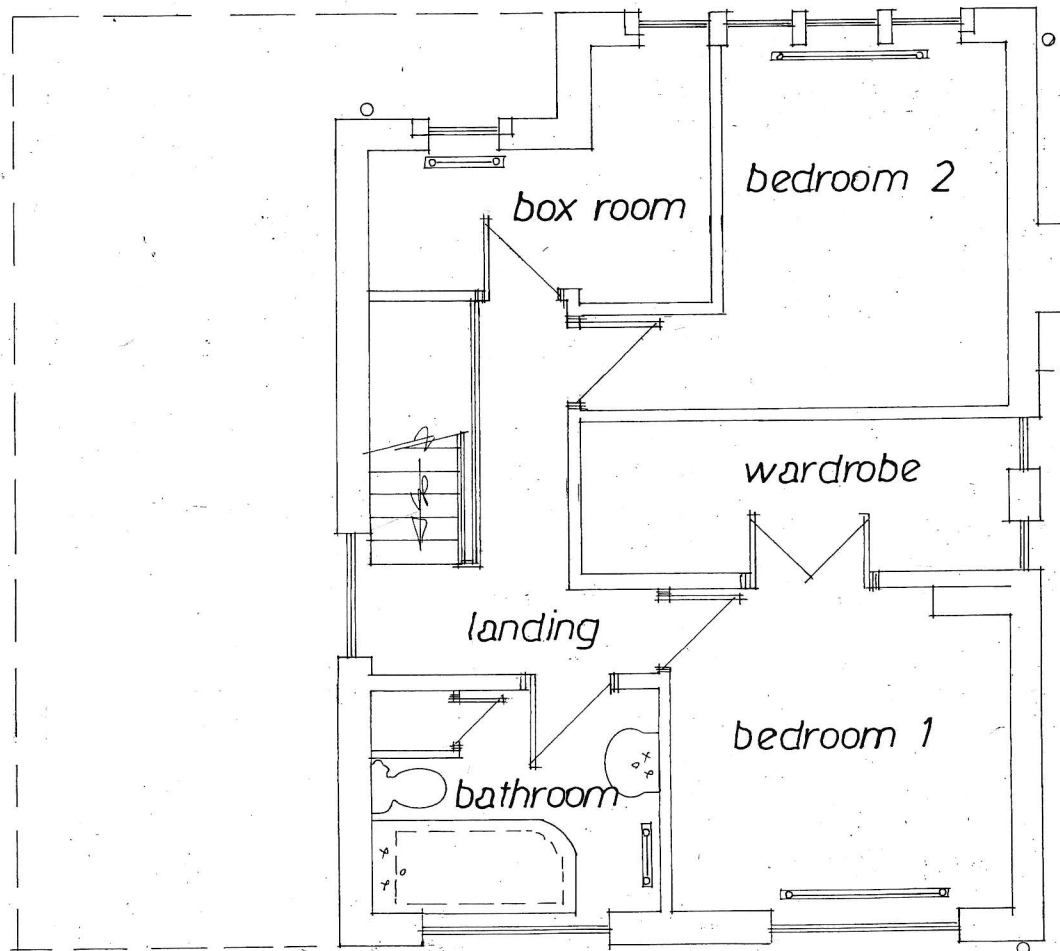

Rev	Notes	Date

**Garry
Greetham
Associates**

Residential
Design Consultant


Westwood House
18 Carr Lane
Tankersley

Barnsley S75 3BE
Tel 07786062364

PROJECT	First Floor Side Ext
CLIENT	Mr. & Mrs. R. Walton
TITLE	F. F. Layout as Existing
ADDRESS	70 Applehaigh View, Royston, Barnsley. S71 4JG
DRAWN BY	ggg
SCALE	1:50 @ A3 DATE Jan 25
DRAWING No	930-13 REV


Member of the Chartered Institute
of Architectural Technologists

MATCHING GREY COLOUR
FLAT PROFILE CONCRETE
INTERLOCKING TILES.

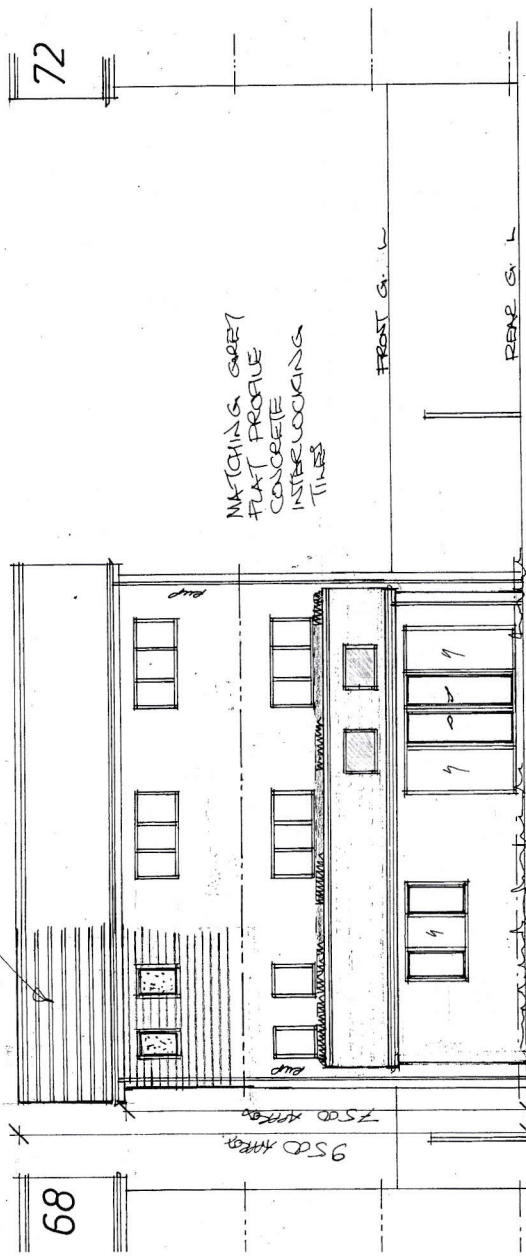


Rear

MATCHING STONE
RETURN

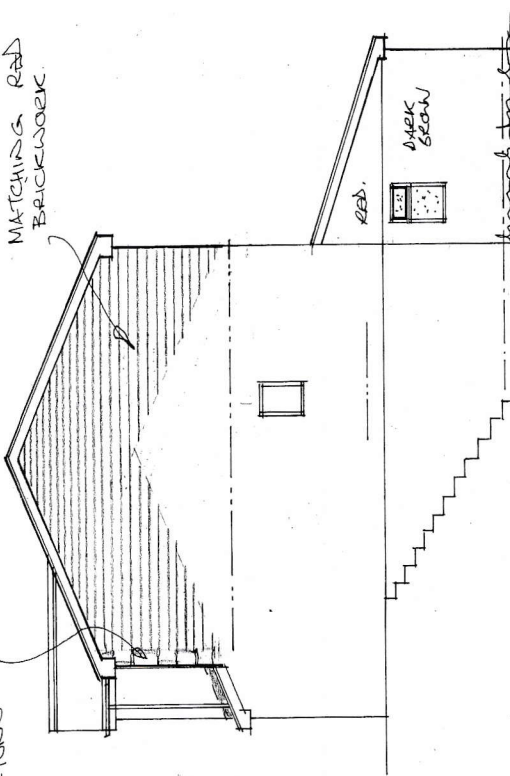

Side

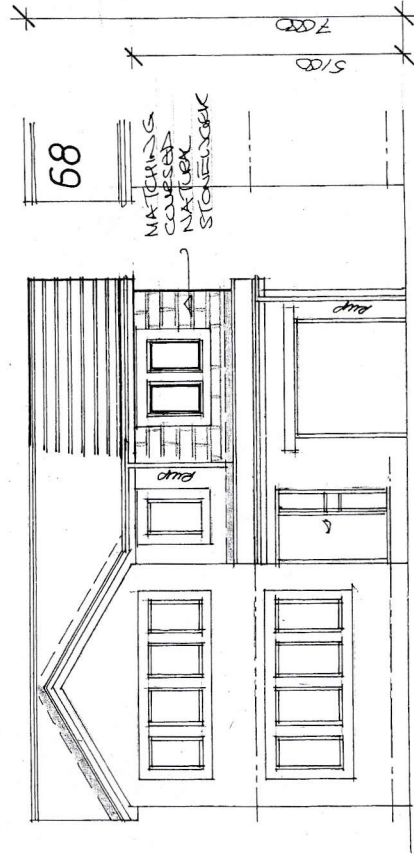


Front

Rev	Notes	Date

Garry Greetham Associates
Residential Design Consultant
Westwood House
18 Carr Lane
Tankersley
Barnsley S75 3BE
Tel 07786062364

PROJECT	First Floor Side Ext
CLIENT	Mr. & Mrs. R. Walton
TITLE	Elevations as Proposed
ADDRESS	70 Applehaigh View, Royston, Barnsley. S71 4JG
DRAWN BY	ggg
SCALE	1:100 @ A3 DATE Jan 25
DRAWING No	930-14 REV
Member of the Chartered Institute of Architectural Technologists	

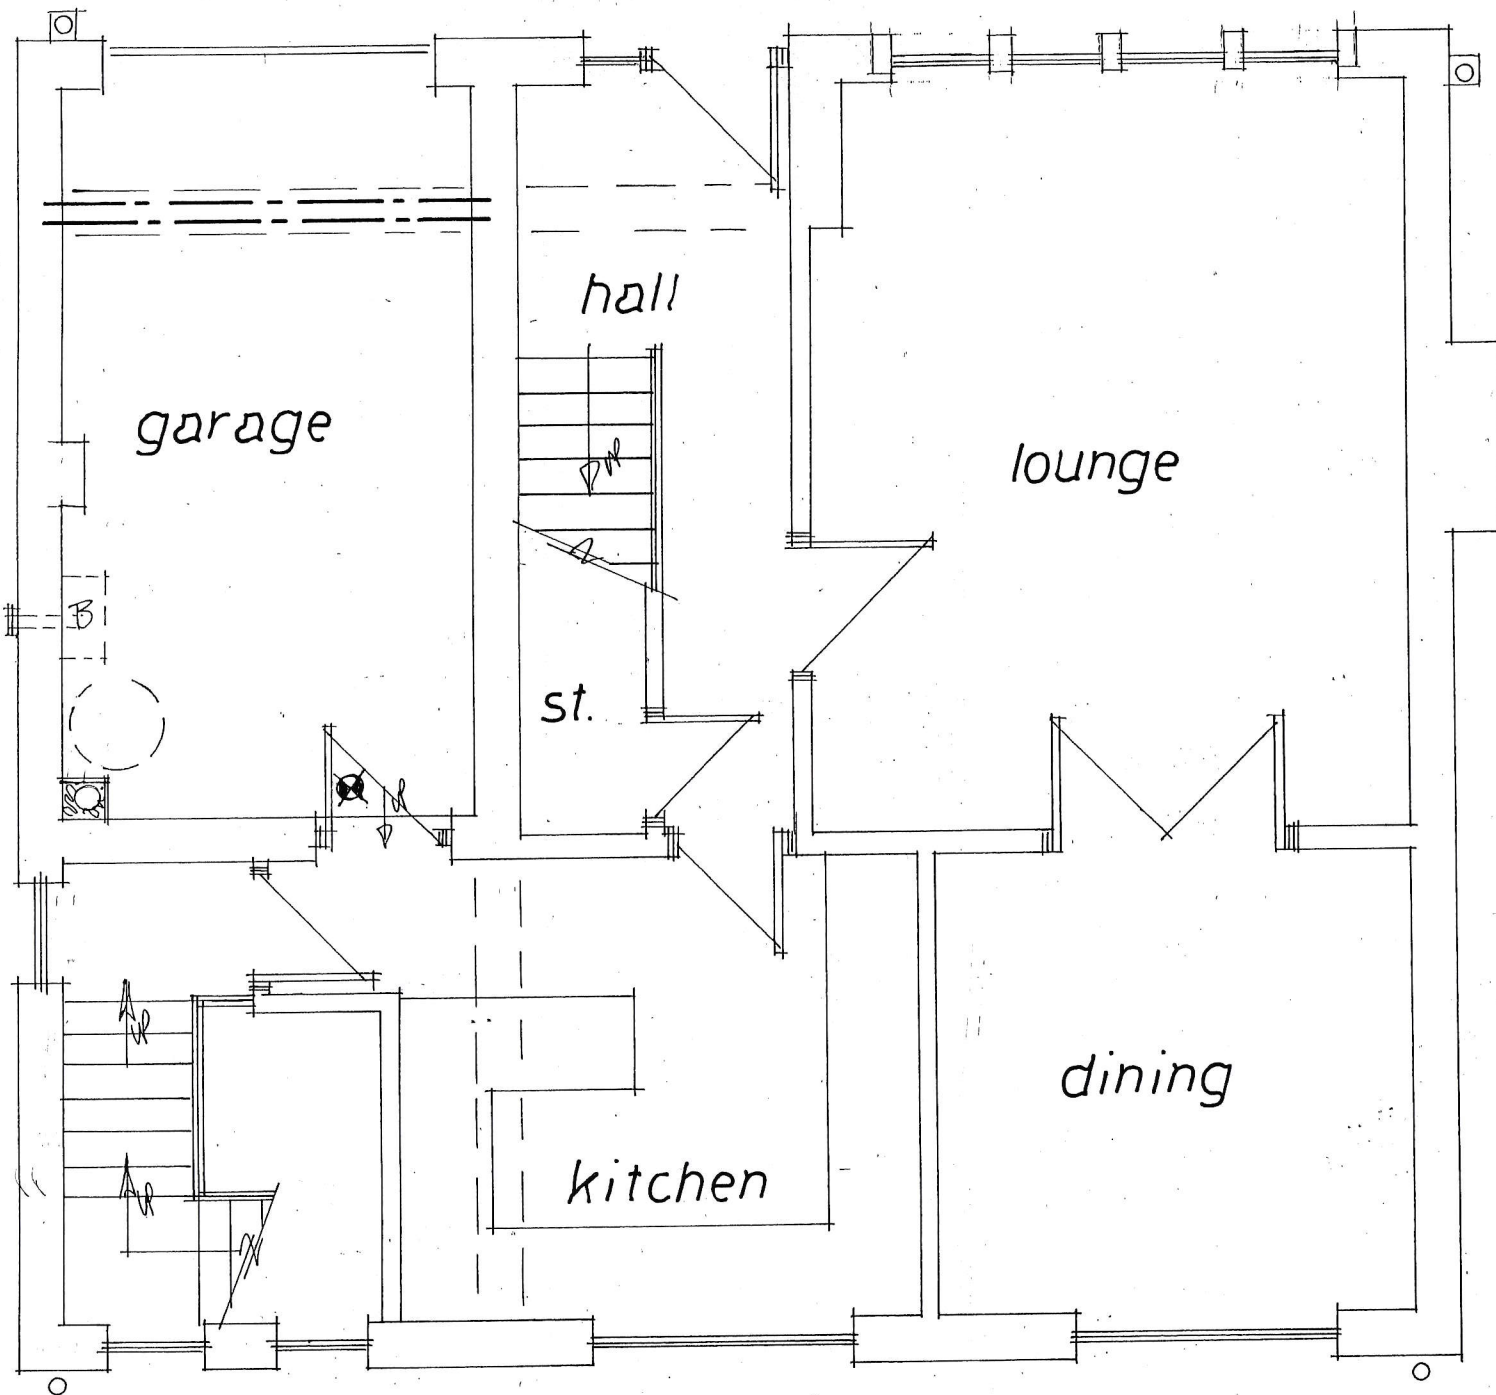

Upper Ground Floor


Rev	Notes	Date

**Garry
Greetham
Associates**

Residential
Design Consultant
Westwood House
18 Carr Lane
Tankersley

Barnsley S75 3BE
Tel 07786062364

PROJECT	First Floor Side Ext
CLIENT	Mr. & Mrs. R. Walton
TITLE	G. F. Layout as Proposed
ADDRESS	70 Applehaigh View, Royston, Barnsley. S71 4JG
DRAWN BY	ggg
SCALE	1:50 © A4 DATE Jan 25
DRAWING No	930-15 REV
Member of the Chartered Institute of Architectural Technologists	

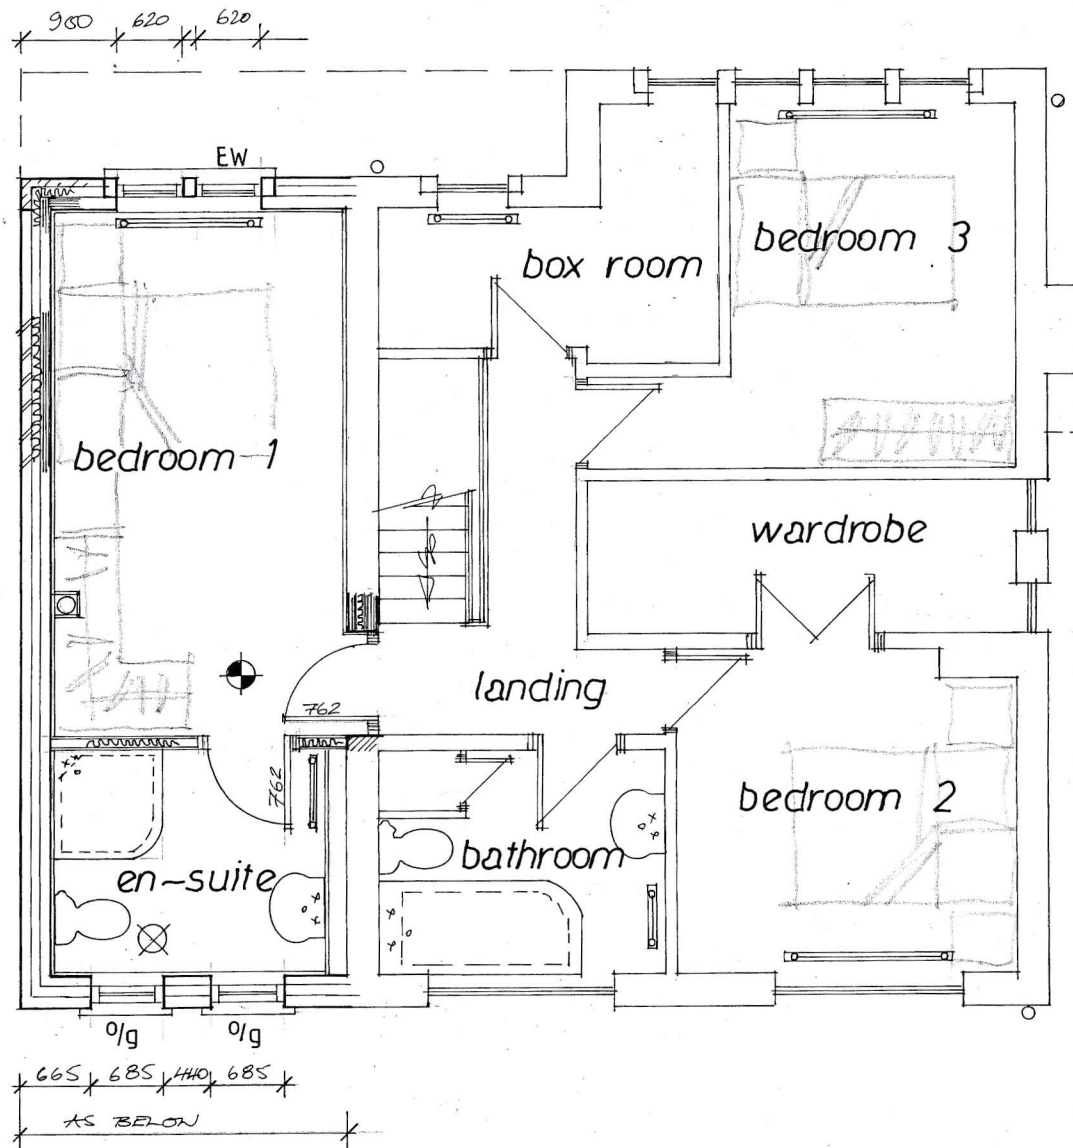

Rev	Notes	Date

Garry Greetham Associates
 Residential Design Consultant
 Westwood House
 18 Carr Lane
 Tankersley
 Barnsley S75 3BE
 Tel 07786062364

PROJECT	First Floor Side Ext
CLIENT	Mr. & Mrs. R. Walton
TITLE	F. F. Layout as Proposed
ADDRESS	70 Applehaigh View, Royston, Barnsley. S71 4JG
DRAWN BY	ggg
SCALE	1:50 @ A3 DATE Jan 25
DRAWING No	930-16 REV

Member of the Chartered Institute of Architectural Technologists