


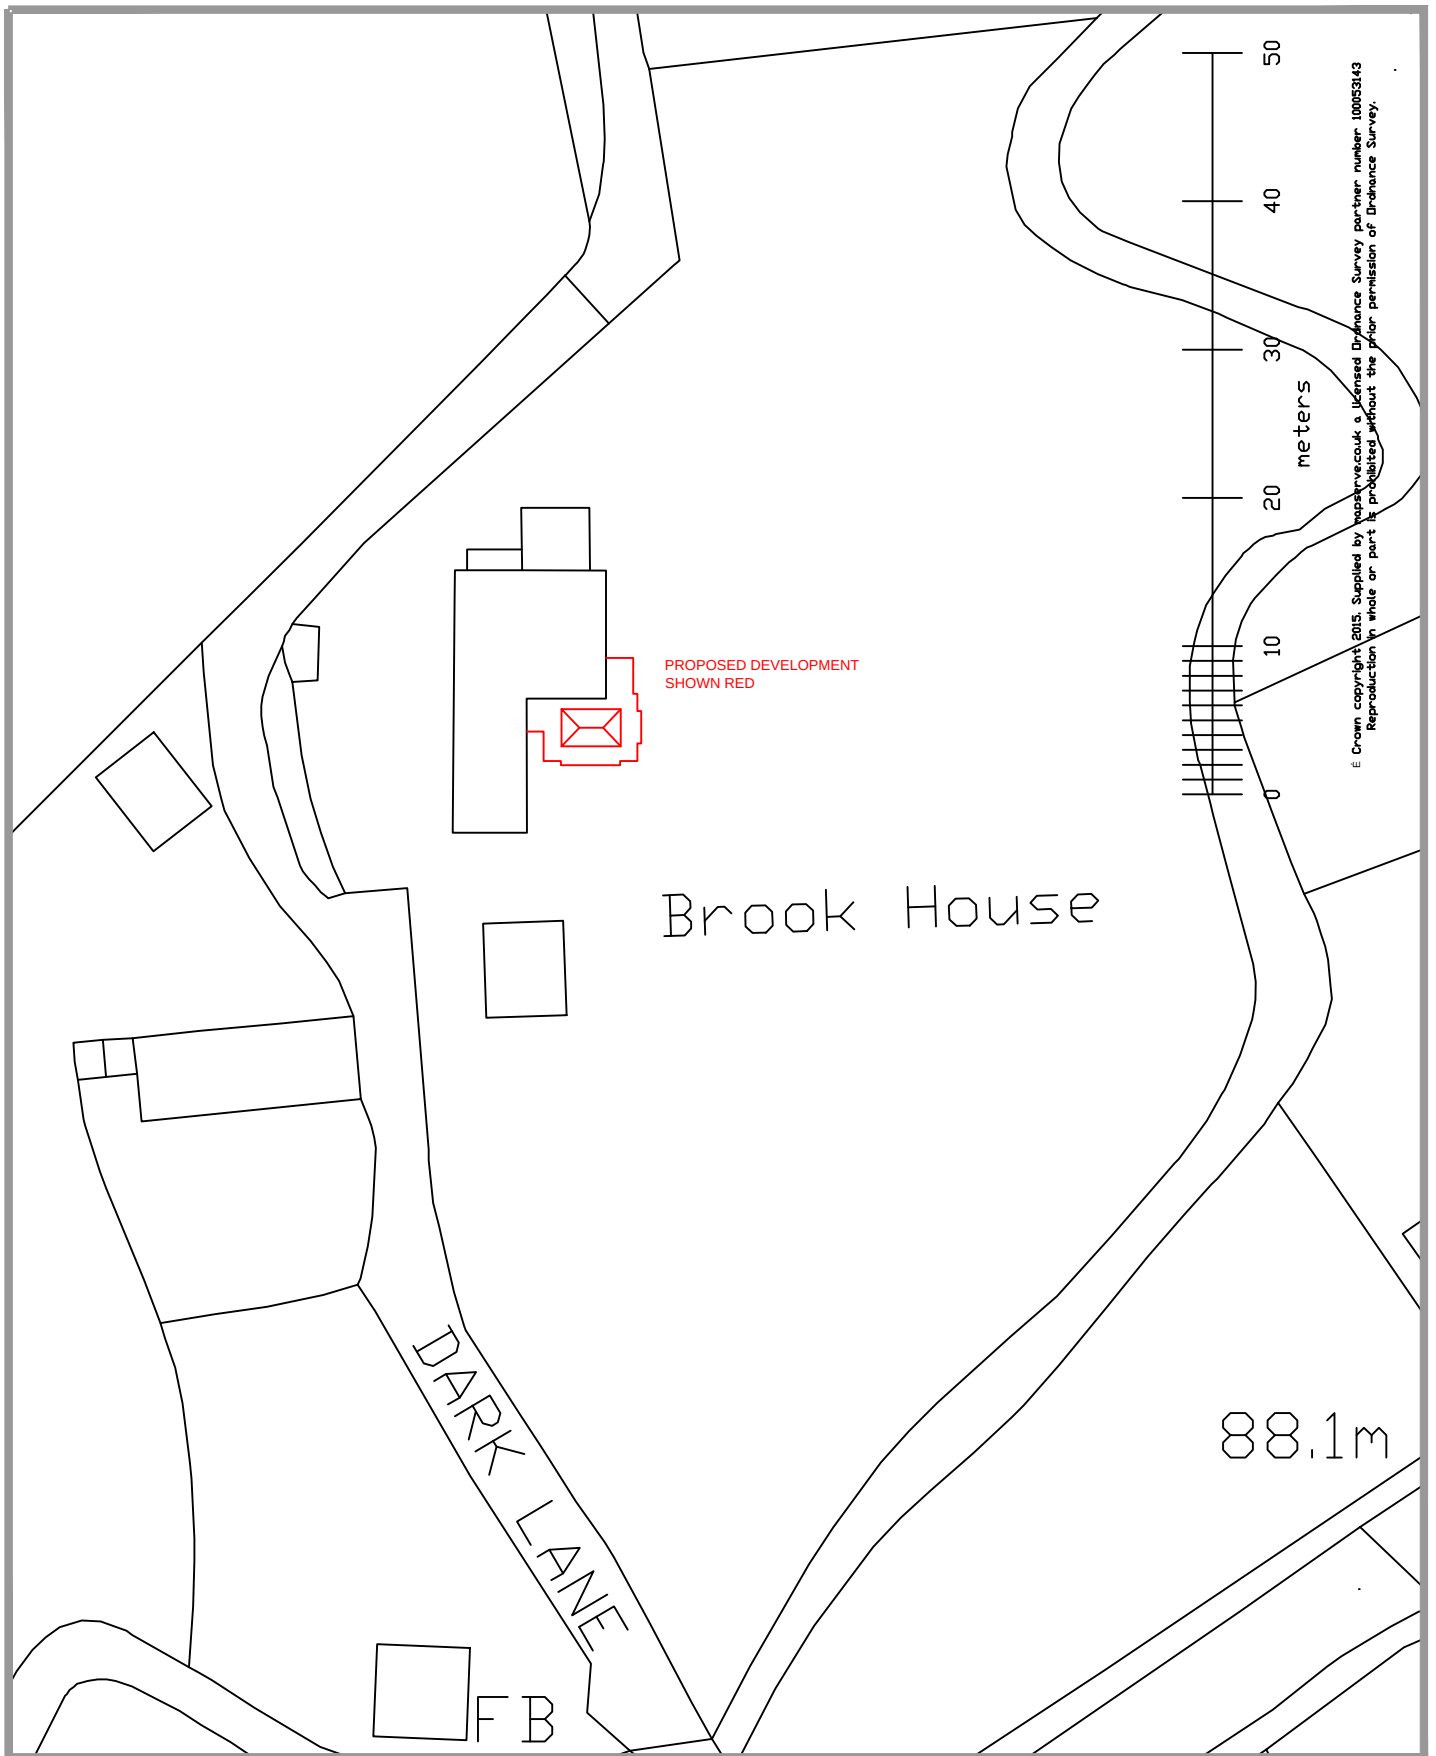

BROOK HOUSE
DARK LANE
CAWTHORNE
S75 4HA

BLOCK PLAN

1:500 @A4