

PROPOSED CONSERVATORY AT 6 ASHWOOD CLOSE

GROUND FLOOR LAYOUT

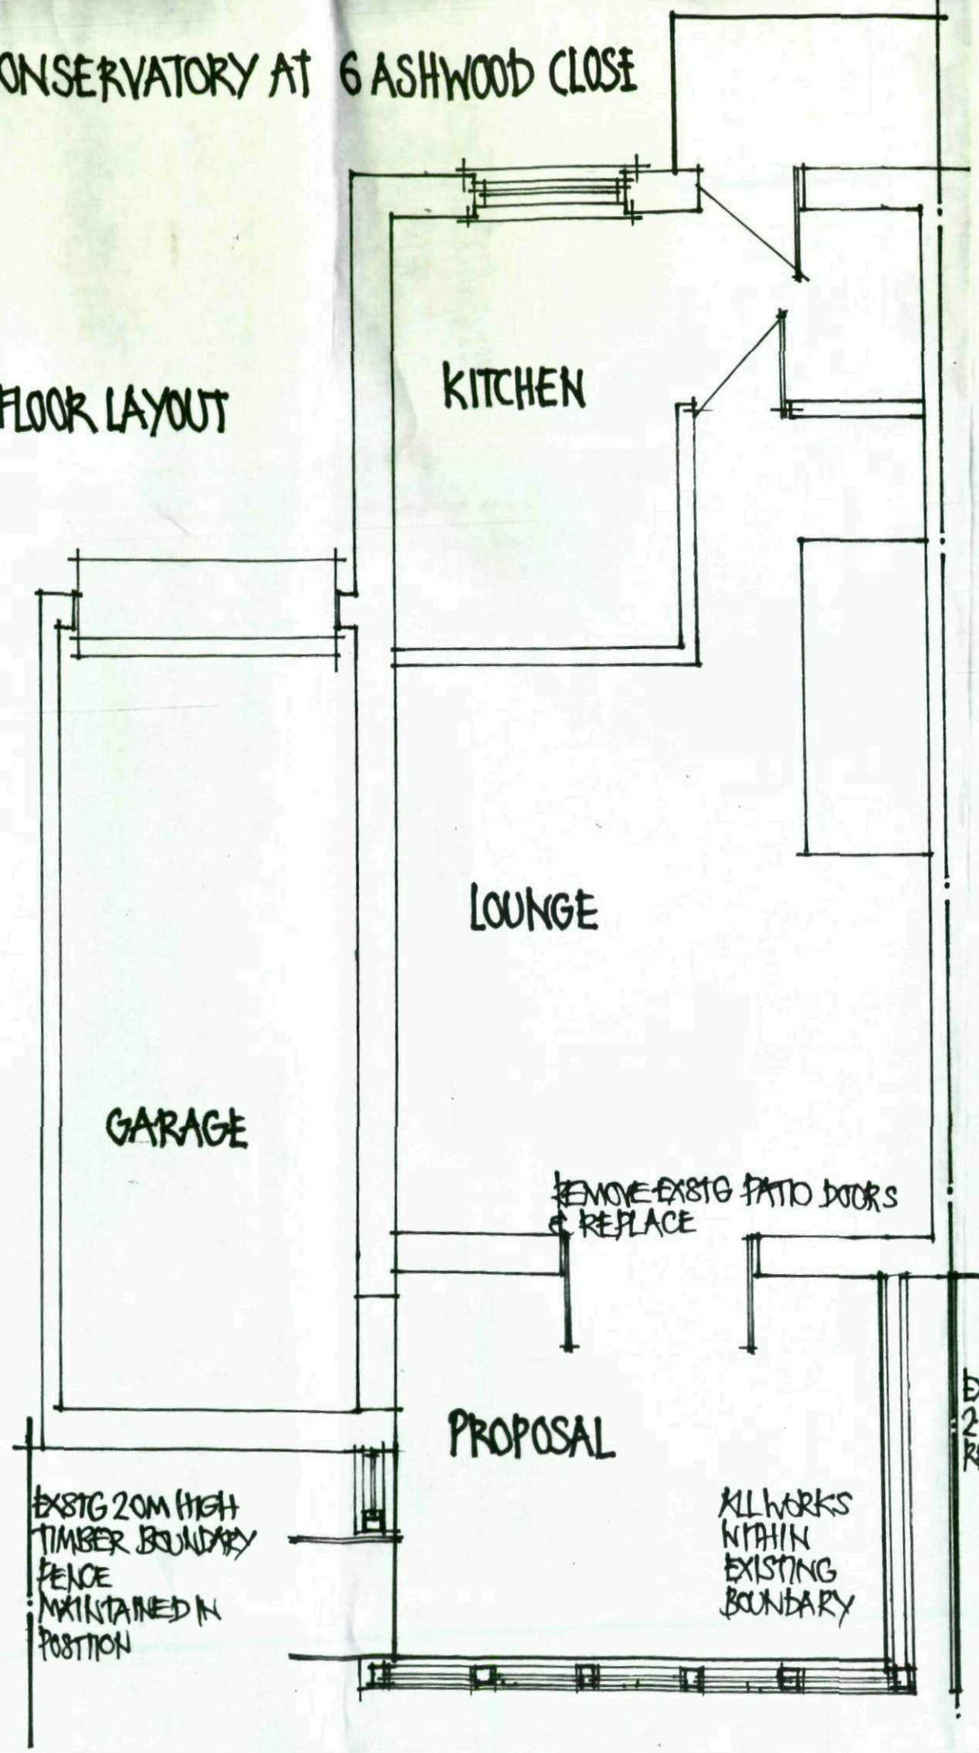


REAR ELEVATIONS

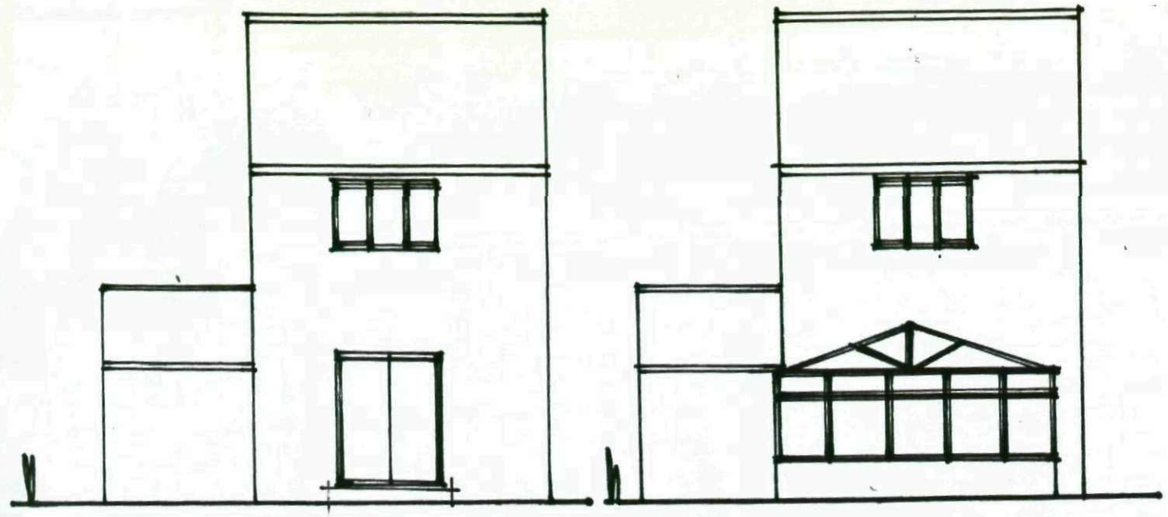


EXISTING

PROPOSED

SIDE ELEVATIONS

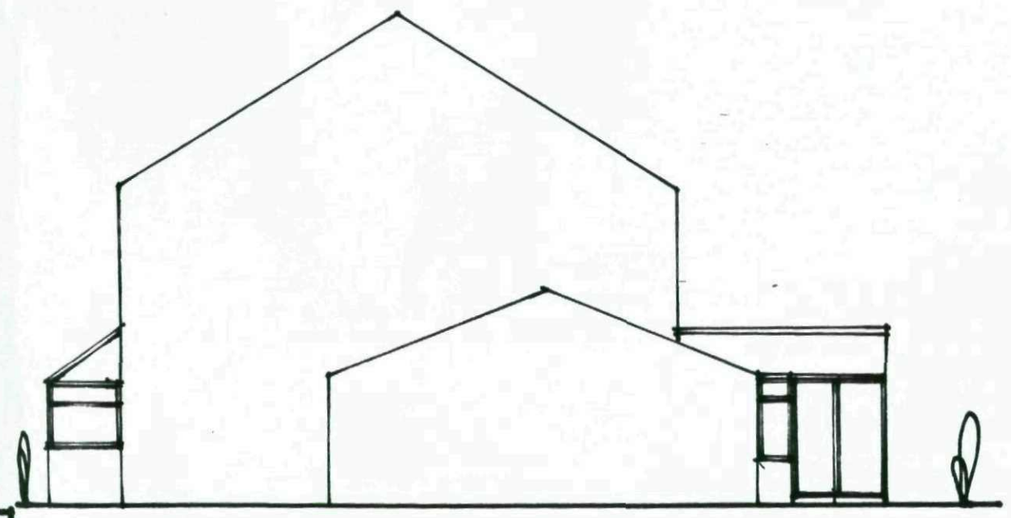

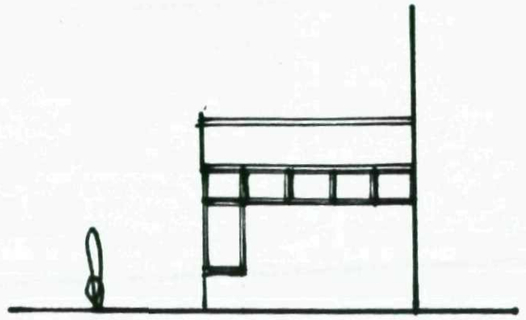

FROM No 8

SCALES 1:50 1:100