


Layout Plan - Hoodlands Farm - Pond 1

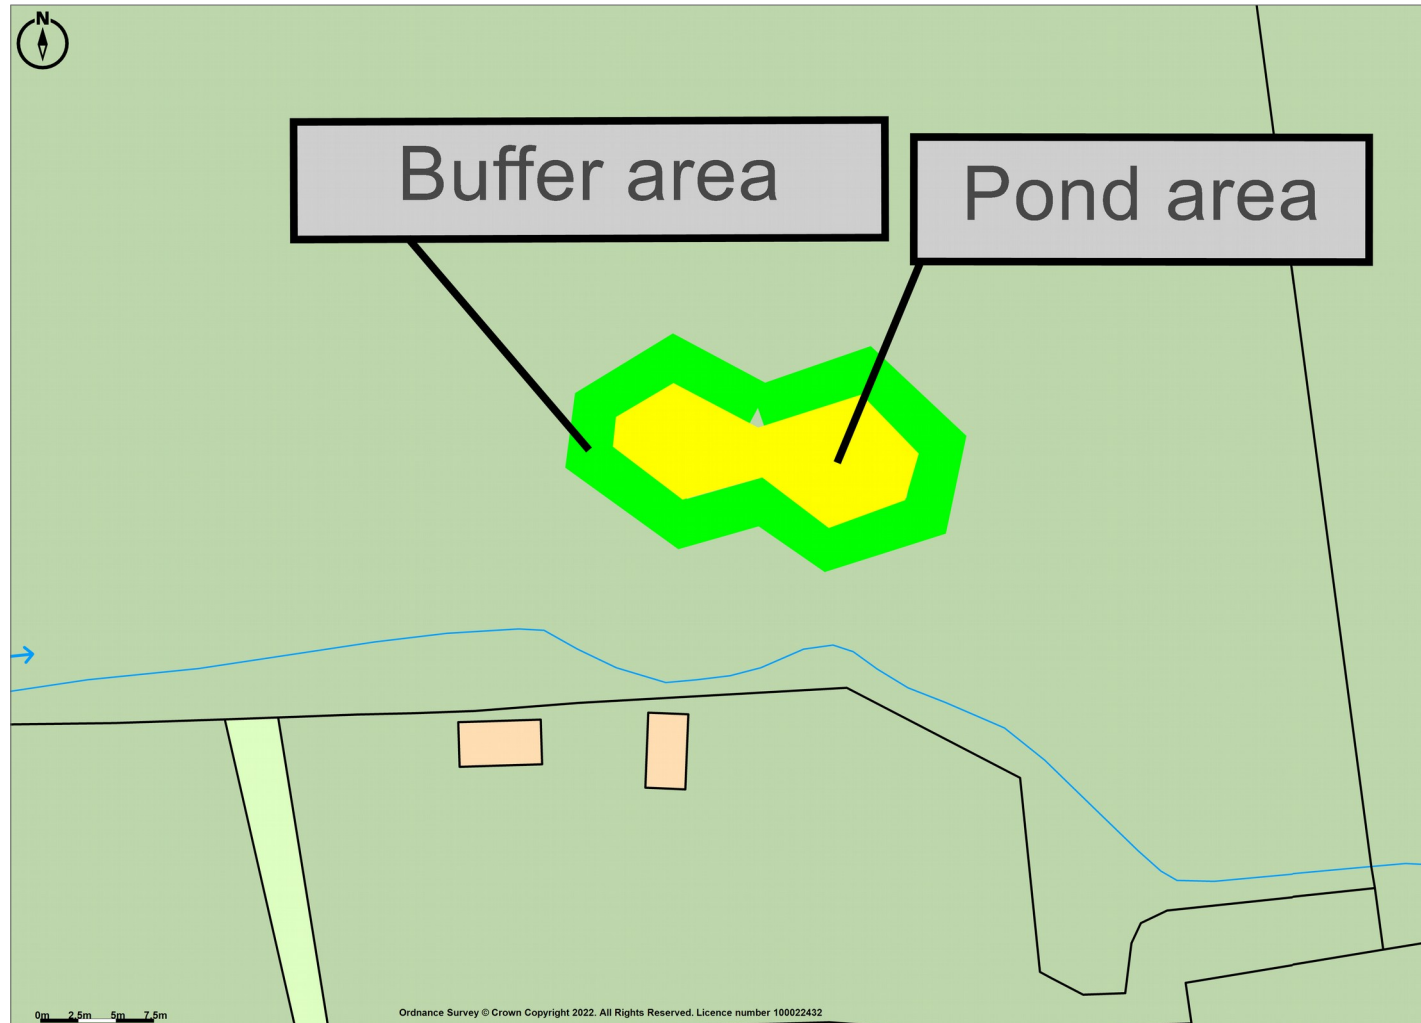

Promap
LANDMARK INFORMATION

Ordinance Survey Crown Copyright 2022. All rights reserved.
Licence number 100022432.
Plotted Scale - 1:500. Paper Size – A4

**wild
scapes**

Produced for Barnsley Metropolitan Borough Council
Printed on 27.10.22