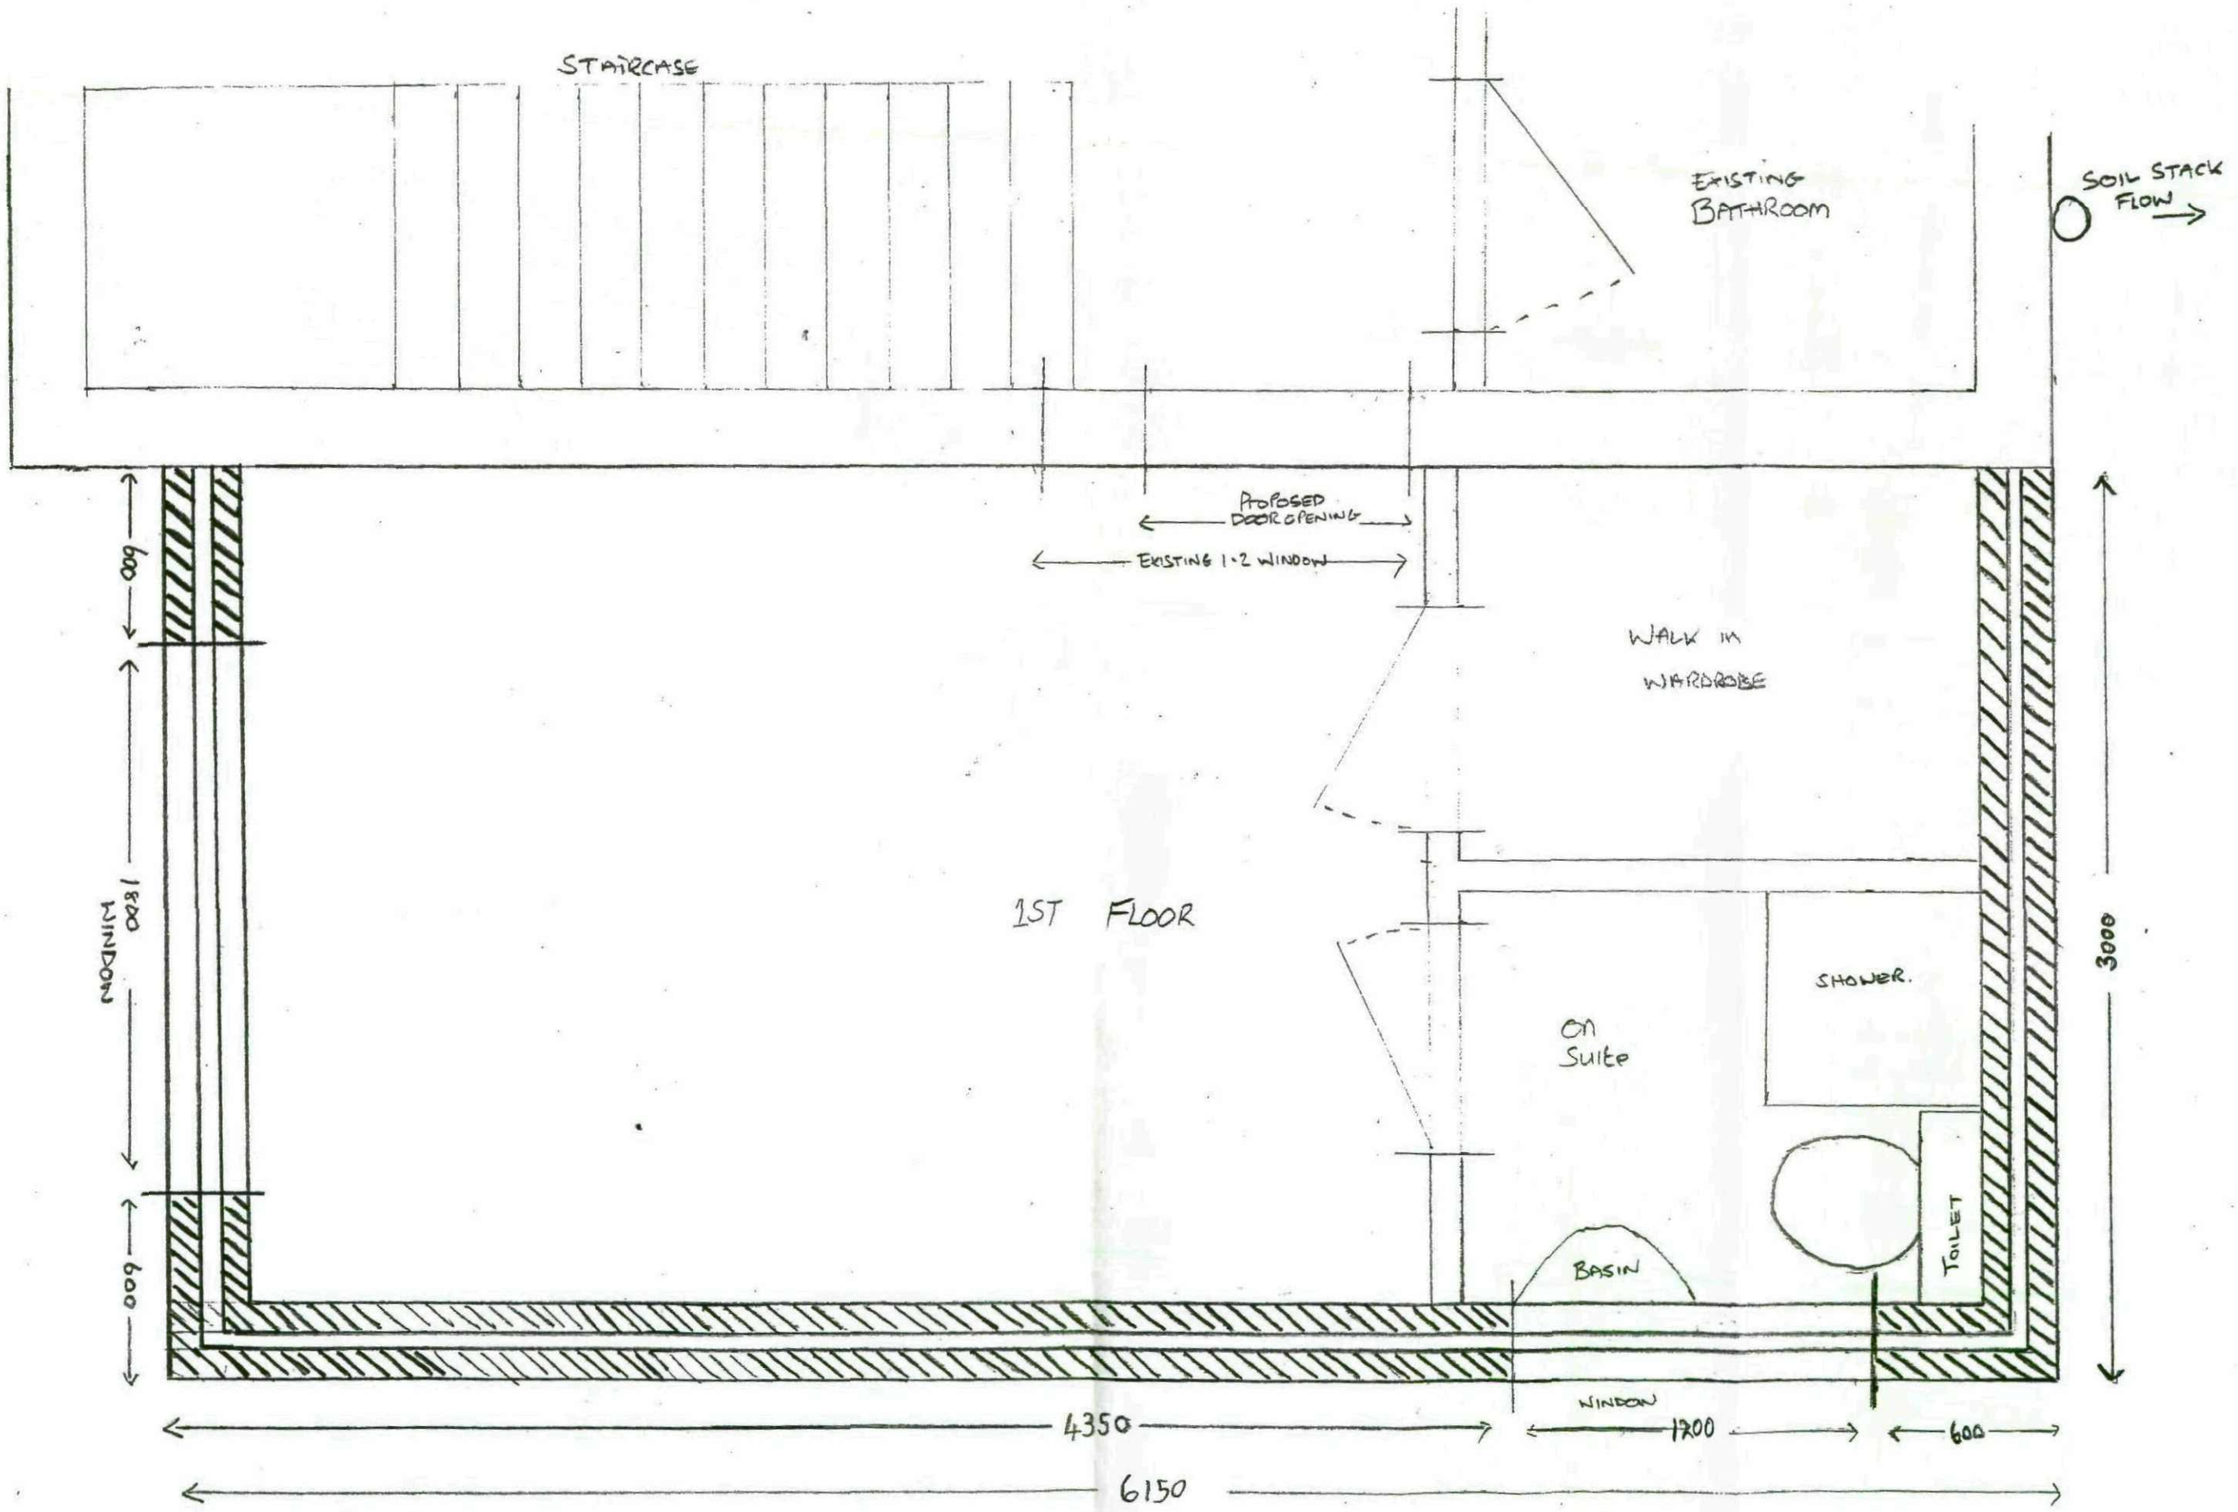
SCALE 1:20


STAIRCASE
EXISTING BATHROOM
SOIL STACK FLOW
PROPOSED DOOR OPENING
EXISTING 1·2 WINDOW
WALK IN WARDROBE
600
1800 MINIMUM
600
1ST FLOOR
SHOWER.
ON SUITE
BASIN
TOILET
3000
WINDOW
4350
1200
600
6150