
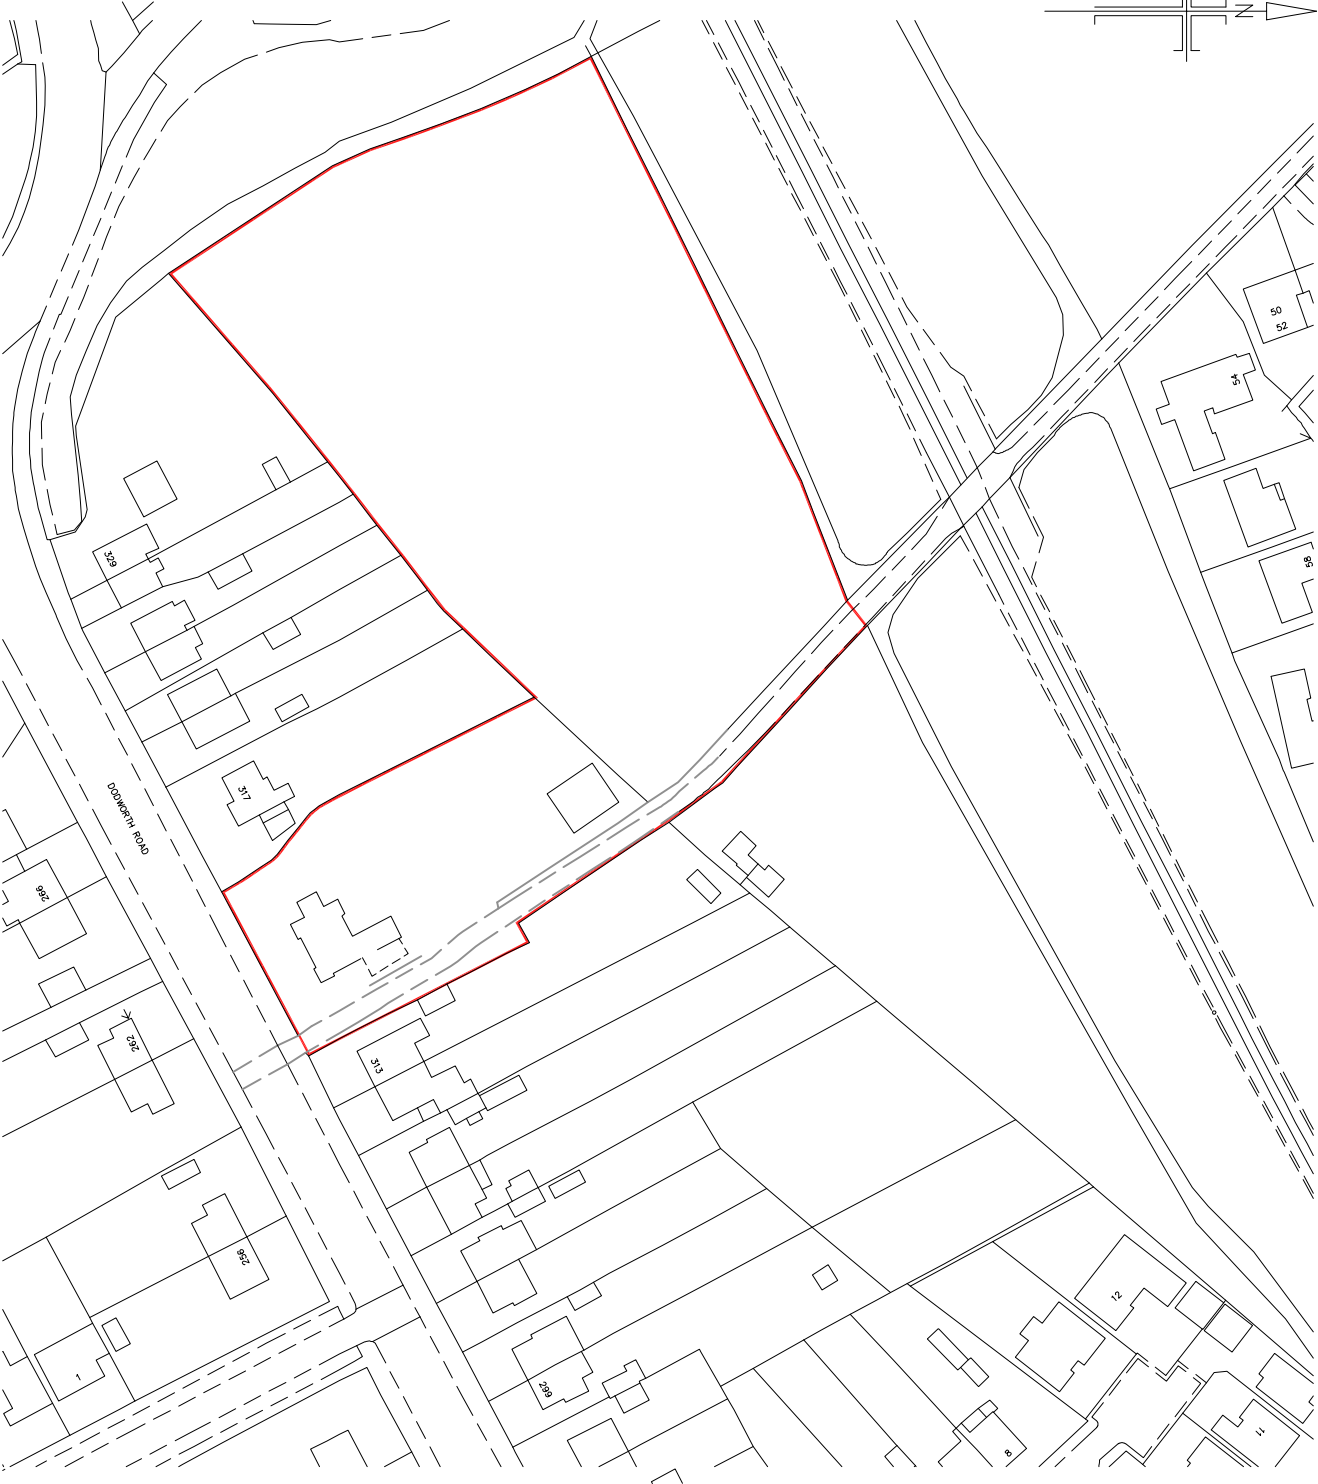


NORTH

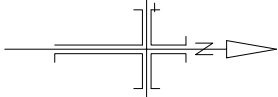

Notes

Location		Dodsworth Road, Bamsley	
Drawing Title		Location Plan	
Drawing Number	LP/001	Scale:	1/1250 @ A4
Drawn By:	-	Checked By:	-
Date :	09.02.15	Revision :	0