


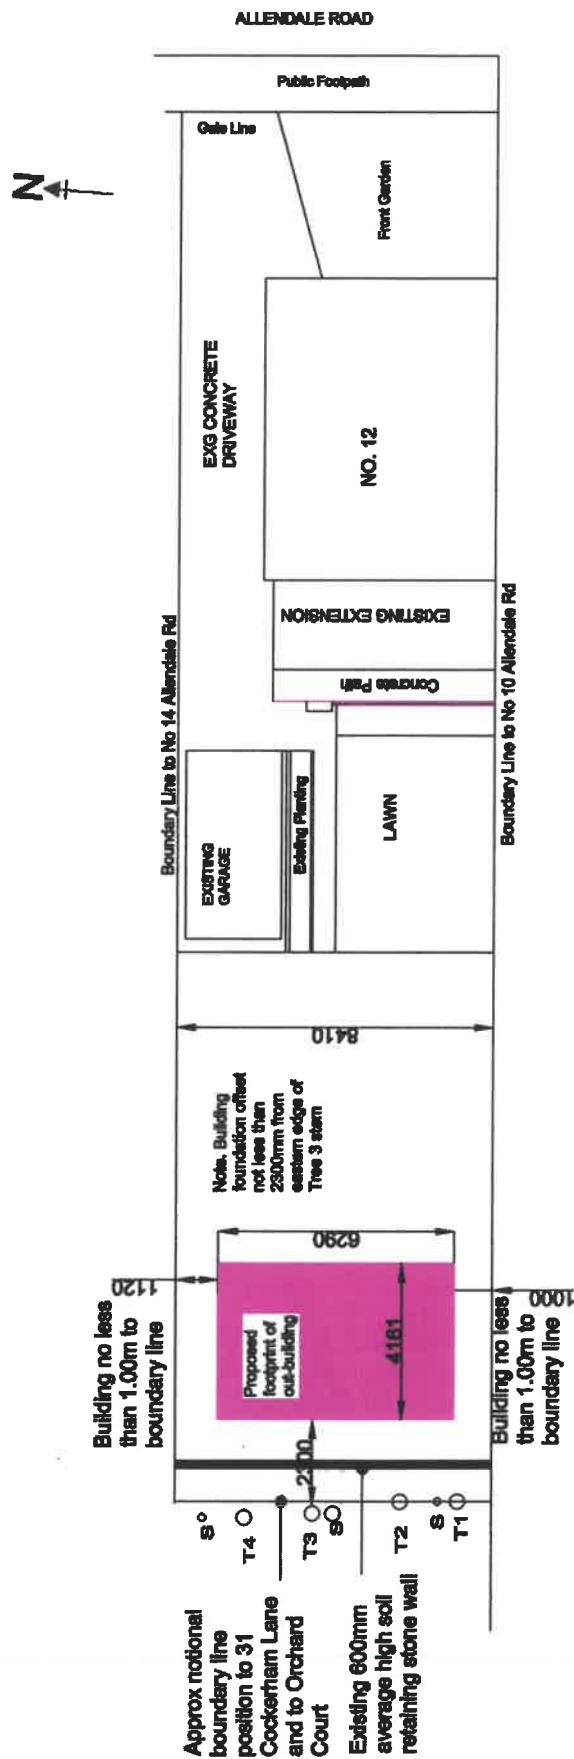

PROPOSED SITE (BLOCK) PLAN

Scale 1:200

Revision 1. 6th Sept 2020
New building re-sited
Exg Stone wall shown
Trees re-numbered