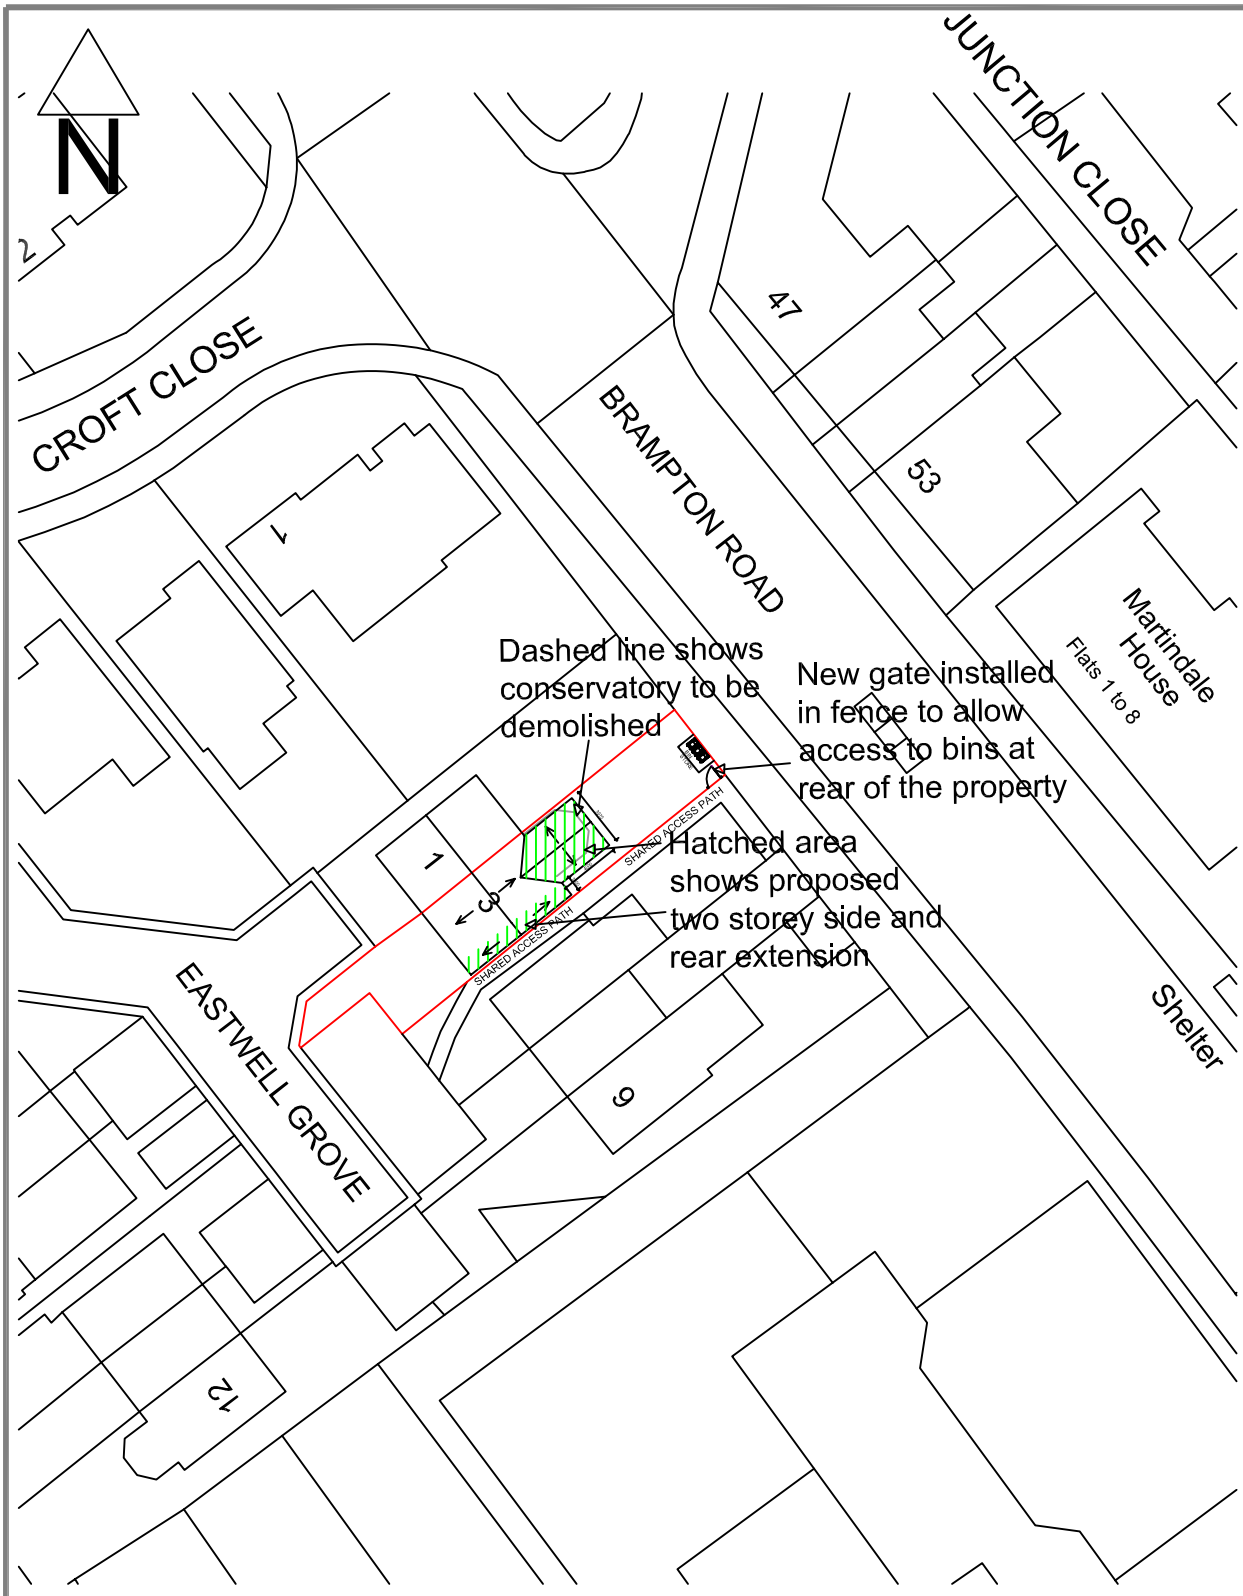

Proposed Block Plan

REV	DATE	BY	DESCRIPTION

ARNOLD PLANNING
Architectural Drawings and Building Consultancy

CLIENT:
Steve Myers

JOB TITLE:
3 Eastwell Grove, Wombwell, Barnsley, S73 0NZ

DRAWING TITLE:
Proposed Block Plan

JOB NO:	DRAWING NO:	REVISION:	SCALE(S):
100091	100091.03		1:500@A4
DRAWN: JA	CHECKED: XX03/23	APPR: XX	DATE: 03/23

DRAWING STATUS: P

DO NOT SCALE FROM THIS DRAWING: CHECK ALL DIMENSIONS ON SITE