This drawing is copyright and may not be reproduced in whole or part without written authority.
The Harris Group Ltd does not accept liability for any deviation from our drawings or specification.
Do not scale off this drawing.

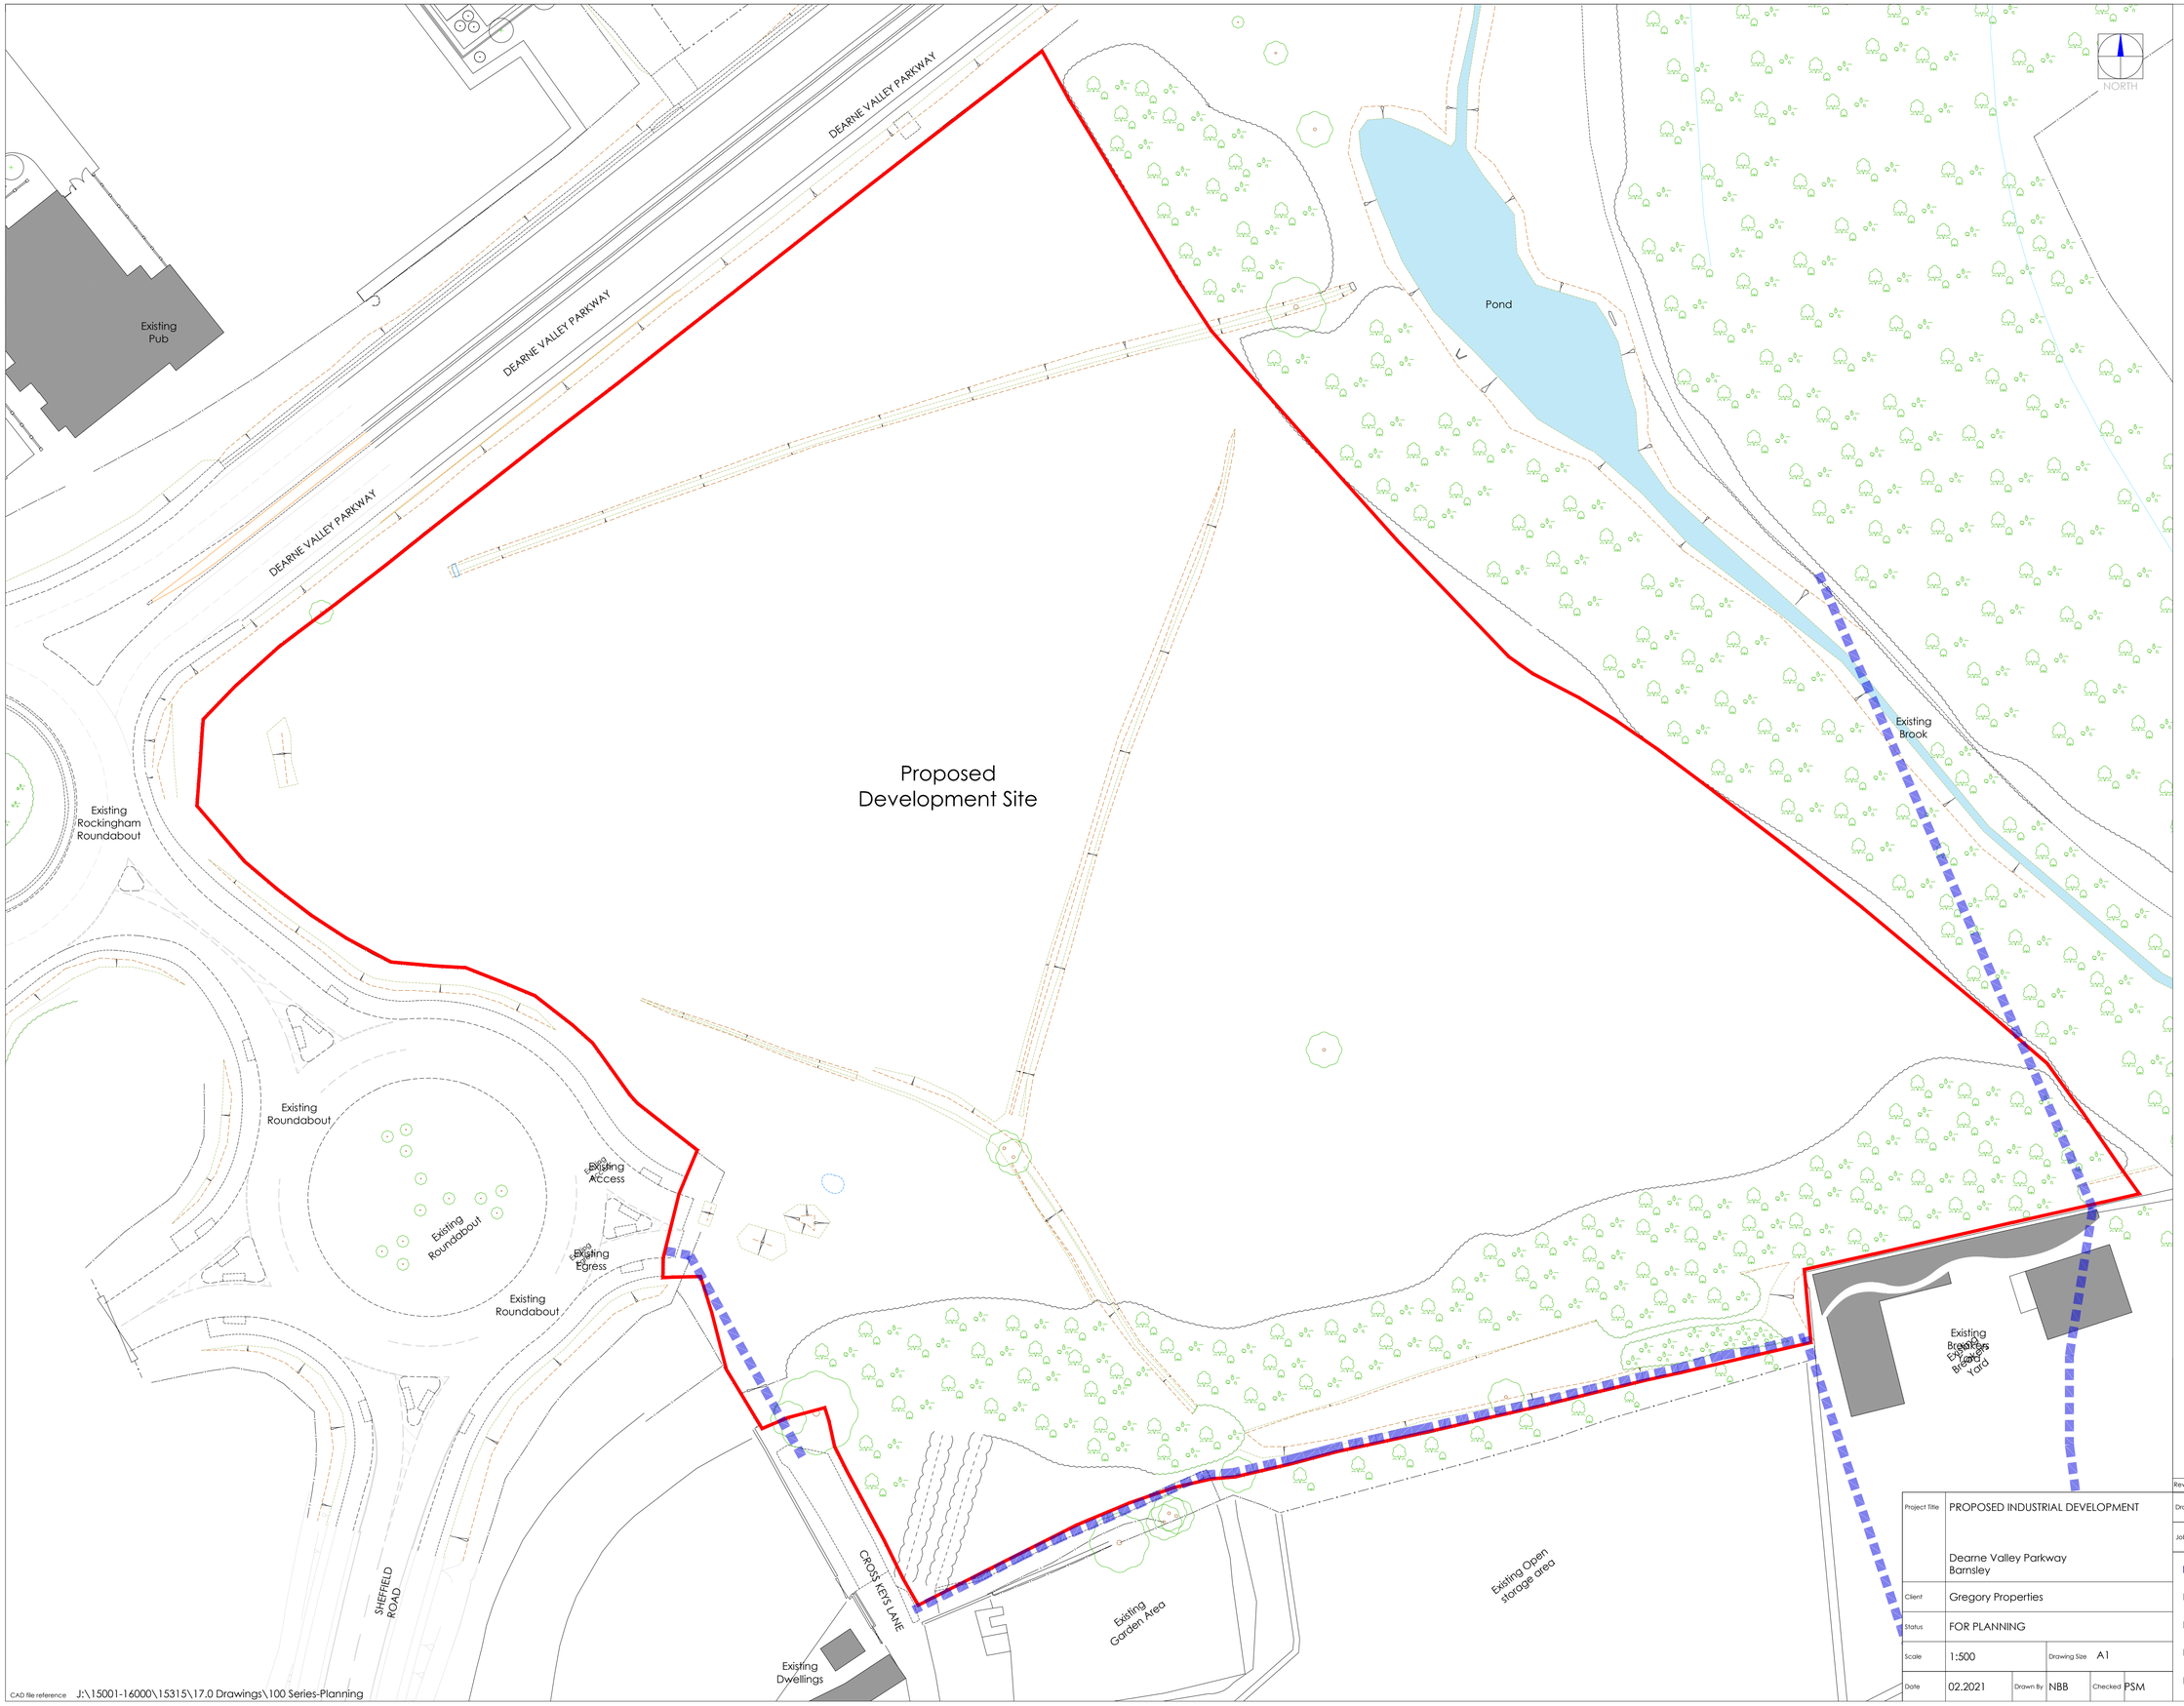

Existing Public Footpaths
Taken from Barnsley MBC Website

Note:
Information is based on OS map and received information and is subject to full topographical and building survey.

Assumed site boundary and site constraints subject to confirmation.

All Legal easements and extent of existing underground services locations are subject to confirmation.

0 5 10 15 20 25m
SCALE 1:500

Rev	Date	Description	Rev By	Chk'd By

Project Title	PROPOSED INDUSTRIAL DEVELOPMENT Dearne Valley Parkway Barnsley		Drawing Title	EXISTING SITE PLAN	
			Job-Dwg No	15315 - (P)101	Rev -
Client	Gregory Properties				
Status	FOR PLANNING				
Scale	1:500	Drawing Size A1			
Date	02.2021	Drawn By NBB	Checked PSM		

■ 2 St. Johns North, Wakefield, WF1 3QA t. 01924 291800
☐ Carvers Warehouse, 77 Dale Street, Manchester, M1 2HG t. 0161 2388555
☐ The Old Rectory, 79 High Street, Newport Pagnell, MK16 8AB t. 01908 211577
☐ 101 London Road, Reading, RG1 5BY t. 0118 9507700
☐ 10 Gees Court, St Christophers Place, London, W1U 1JJ t. 0207 4091215

THE HARRIS PARTNERSHIP
ARCHITECTS
www.harrispartnership.com

CAD file reference J:\15001-16000\15315\17.0 Drawings\100 Series-Planning