Existing Site Photos









innovate signs

Unit 7 Fulcrum One, Solent Way,
Whiteley, Hants PO15 7FE
Tel: 0845 8722 870
Fax: 0845 8722 871
Web: www.innovatesigns.co.uk
Email: info@innovatesigns.co.uk

CLIENT	**One Stop Stores**	TITLE	**Initial Proposals**
STORE NAME	**Barugh Green**	DATE	**03/12/2012**
EPOS CODE	**2860**	SCALE	**NTS**
PROJ TYPE	**New Store**	DRAWN	**IR**
DRWG NO.	**OSNS-Barugh Green**	REV	**-**

REV	DATE	DESCRIPTION
-	-	-
-	-	-


This drawing is for approval purposes. Please check all details noted on the drawing including spelling, and provide written confirmation of your approval to the Innovate Signs project manager. Once approved production will commence based on the approved drawing. Any changes made after production has begun will incur an additional cost.

Proposed Site Signs

Item 1- Fascia Sign Front
Red RAL 3020 aluminium composite fascia panels with one|stop fabricated aluminium 700mm high pod internally illuminated by LED's.
White vinyl lettering applied direct to fascia either side of centre pod externally illuminated by LED trough lights above.
SIZE: 7,800mm x 765mm H x 135mm D.

Item 2 - Fascia Sign Side
Red RAL 3020 aluminium composite fascia panels with one|stop fabricated aluminium 700mm high pod internally illuminated by LED's.
SIZE: 3,000mm x 765mm H x 135mm D.

Item 3 - Window Graphics
Digitally printed window graphics internally applied to glazing. Full height graphics are required to block view to back of counter, cigarette gantry area, and back of house areas, half height graphics are required to block view to back of shelving and refrigeration units, and remainder of graphics are safety and site id related.
SIZE: To suit glazing panels..

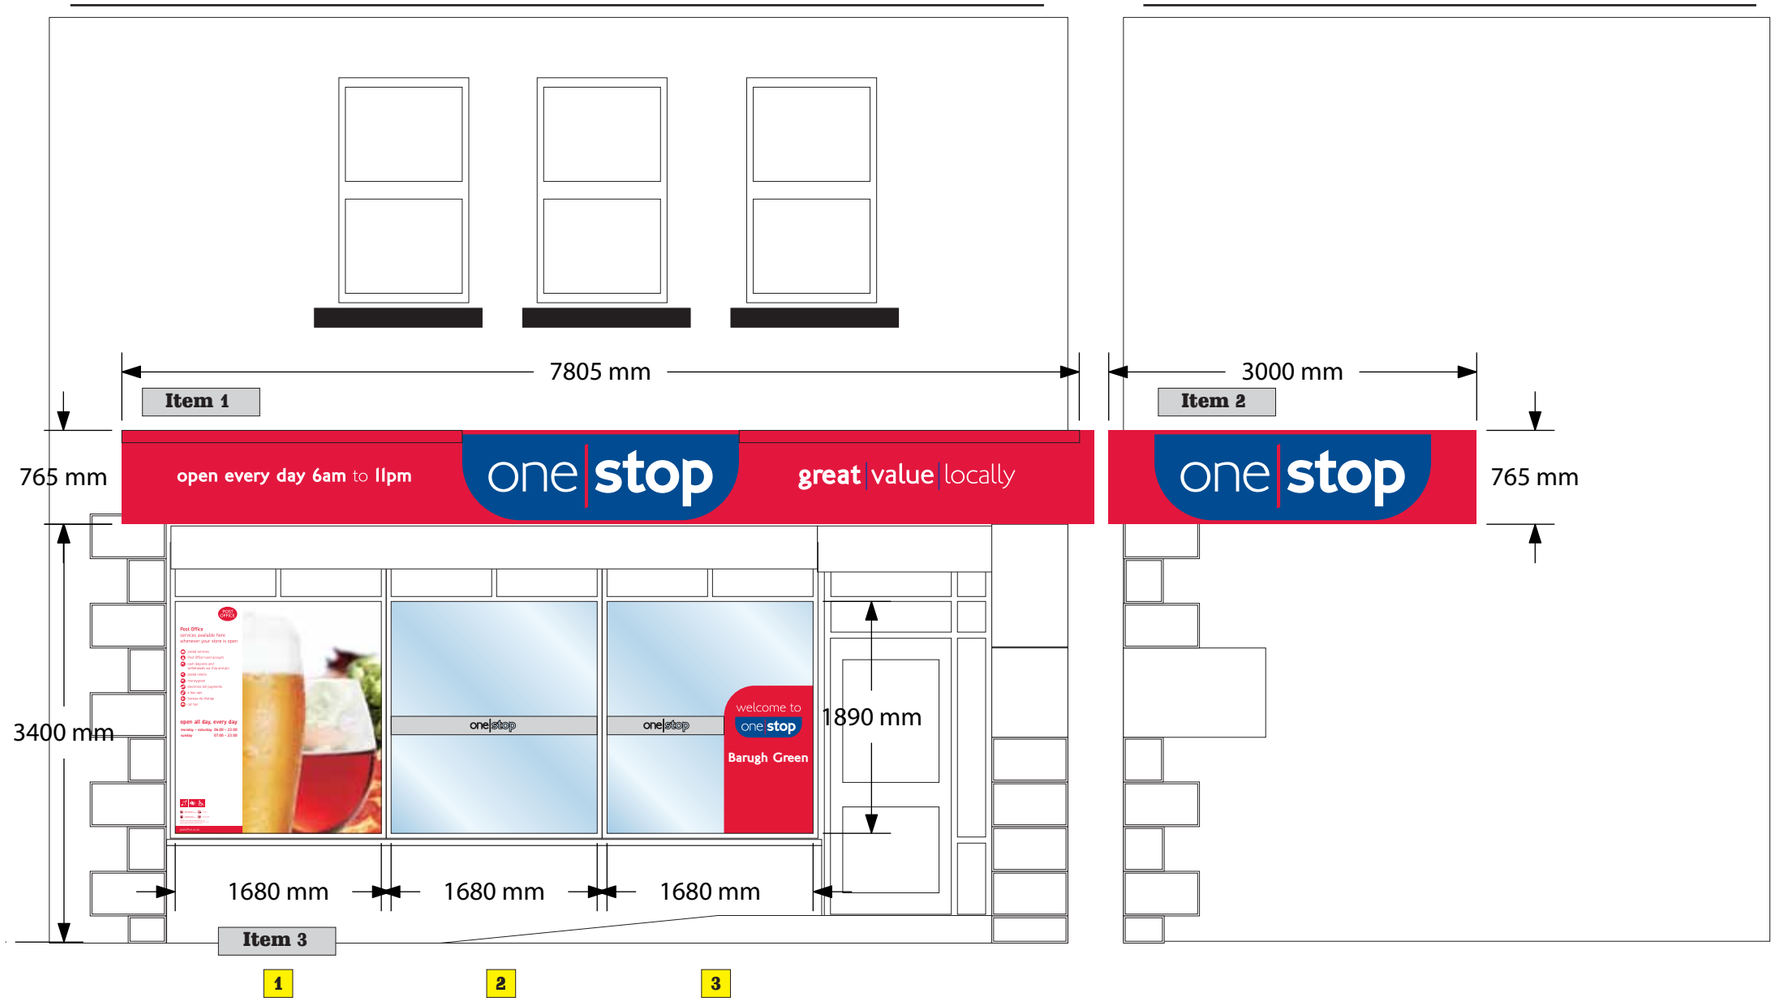

innovate signs


Unit 7 Fulcrum One, Solent Way,
Whiteley, Hants PO15 7FE
Tel: 0845 8722 870
Fax: 0845 8722 871
Web: www.innovatesigns.co.uk
Email: info@innovatesigns.co.uk

CLIENT	**One Stop Stores**	TITLE	**Initial Proposals**
STORE NAME	**Barugh Green**	DATE	**18/12/2012**
EPOS CODE	**2860**	SCALE	**1 : 50 @ A3**
PROJ TYPE	**New Store**	DRAWN	**IR**
DRWG NO.	**OSNS-Barugh Green**	REV	**-**

REV	DATE	DESCRIPTION
A	18/12/2012	Window layout updated
-	-	-

This drawing is for approval purposes. Please check all details noted on the drawing including spelling, and provide written confirmation of your approval to the Innovate Signs project manager. Once approved production will commence based on the approved drawing. Any changes made after production has begun will incur an additional cost.

Ecolux (Scale 1:1)

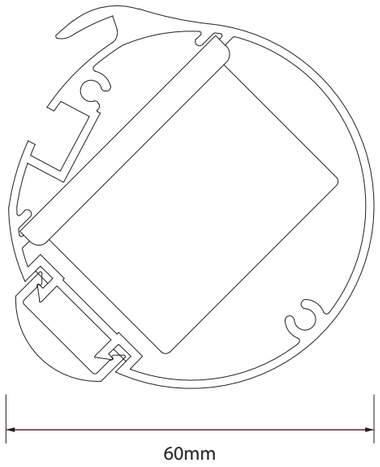

Light Fitting

Specially designed 60mm diameter aluminium extrusion supplied up to 6150mm lengths which can be joined together using cast aluminium connectors.

Die cast aluminium connectors.

Standard 300mm kwik fit brackets.

Clip in polycarbonate 90 dgree lens.

Casing sealed to IP64.

Technical Specification

LED Strip

Latest high lighting chip technology giving 85 lumens per watt output.

Over 1000 Lumens per metre LED output.

Only 12.5 watts per metre power consumption 75% energy saving compared to fluorescent.

24 volt input, less current, less voltage drop.

7000k pure white colour 140 dgree angle.

IP67 protected, 50,000 hours + lamp life.

2 Year Warranty.

Full CE certification and ROHS compliant.

Drivers

Epoxy encapsulated fully isolated case with IP67 protection.

Constant voltage design.


Short circuit, over current, over voltage protection.

100% full load burn-in test.


Full CE certification and 2 Year Warranty.

Fitted onto kwik release slide in gear trays.

Front Elevation Fascia Sign Specification

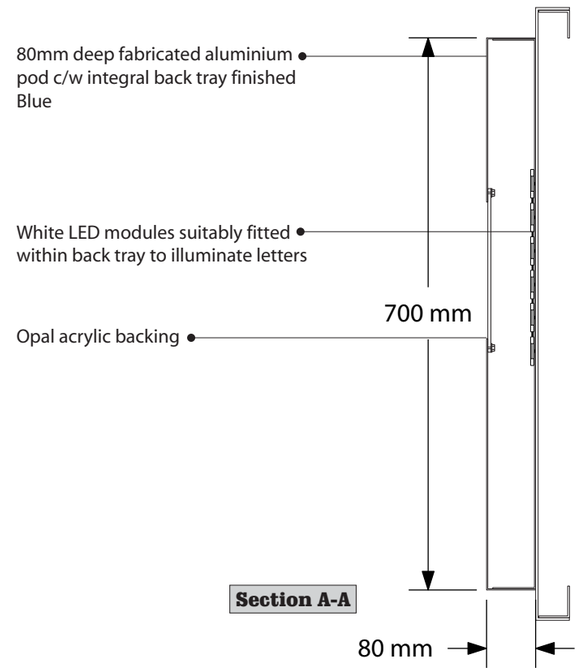

Section A-A

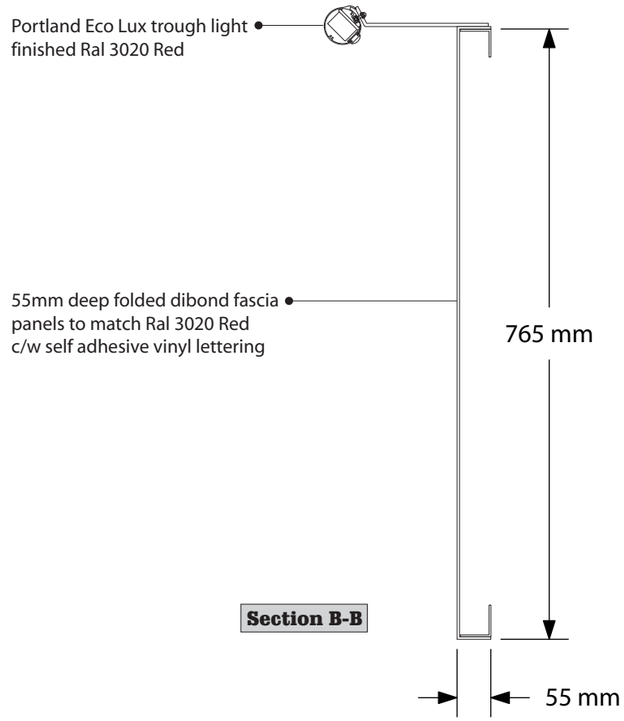

Section B-B



innovate signs

Unit 7 Fulcrum One, Solent Way,
Whiteley, Hants PO15 7FE
Tel: 0845 8722 870
Fax: 0845 8722 871
Web: www.innovatesigns.co.uk
Email: info@innovatesigns.co.uk

CLIENT	**One Stop Stores**	TITLE	**Signage Spec**
STORE NAME	**Barugh Green**	DATE	**03/12/2012**
EPOS CODE	**2860**	SCALE	**NTS**
PROJ TYPE	**New Store**	DRAWN	**IR**
DRWG NO.	**OSNS-Barugh Green**	REV	**-**

REV	DATE	DESCRIPTION
-	-	-

This drawing is for approval purposes. Please check all details noted on the drawing including spelling, and provide written confirmation of your approval to the Innovate Signs project manager. Once approved production will commence based on the approved drawing. Any changes made after production has begun will incur an additional cost.