
Grassmere Community Allotment Plans

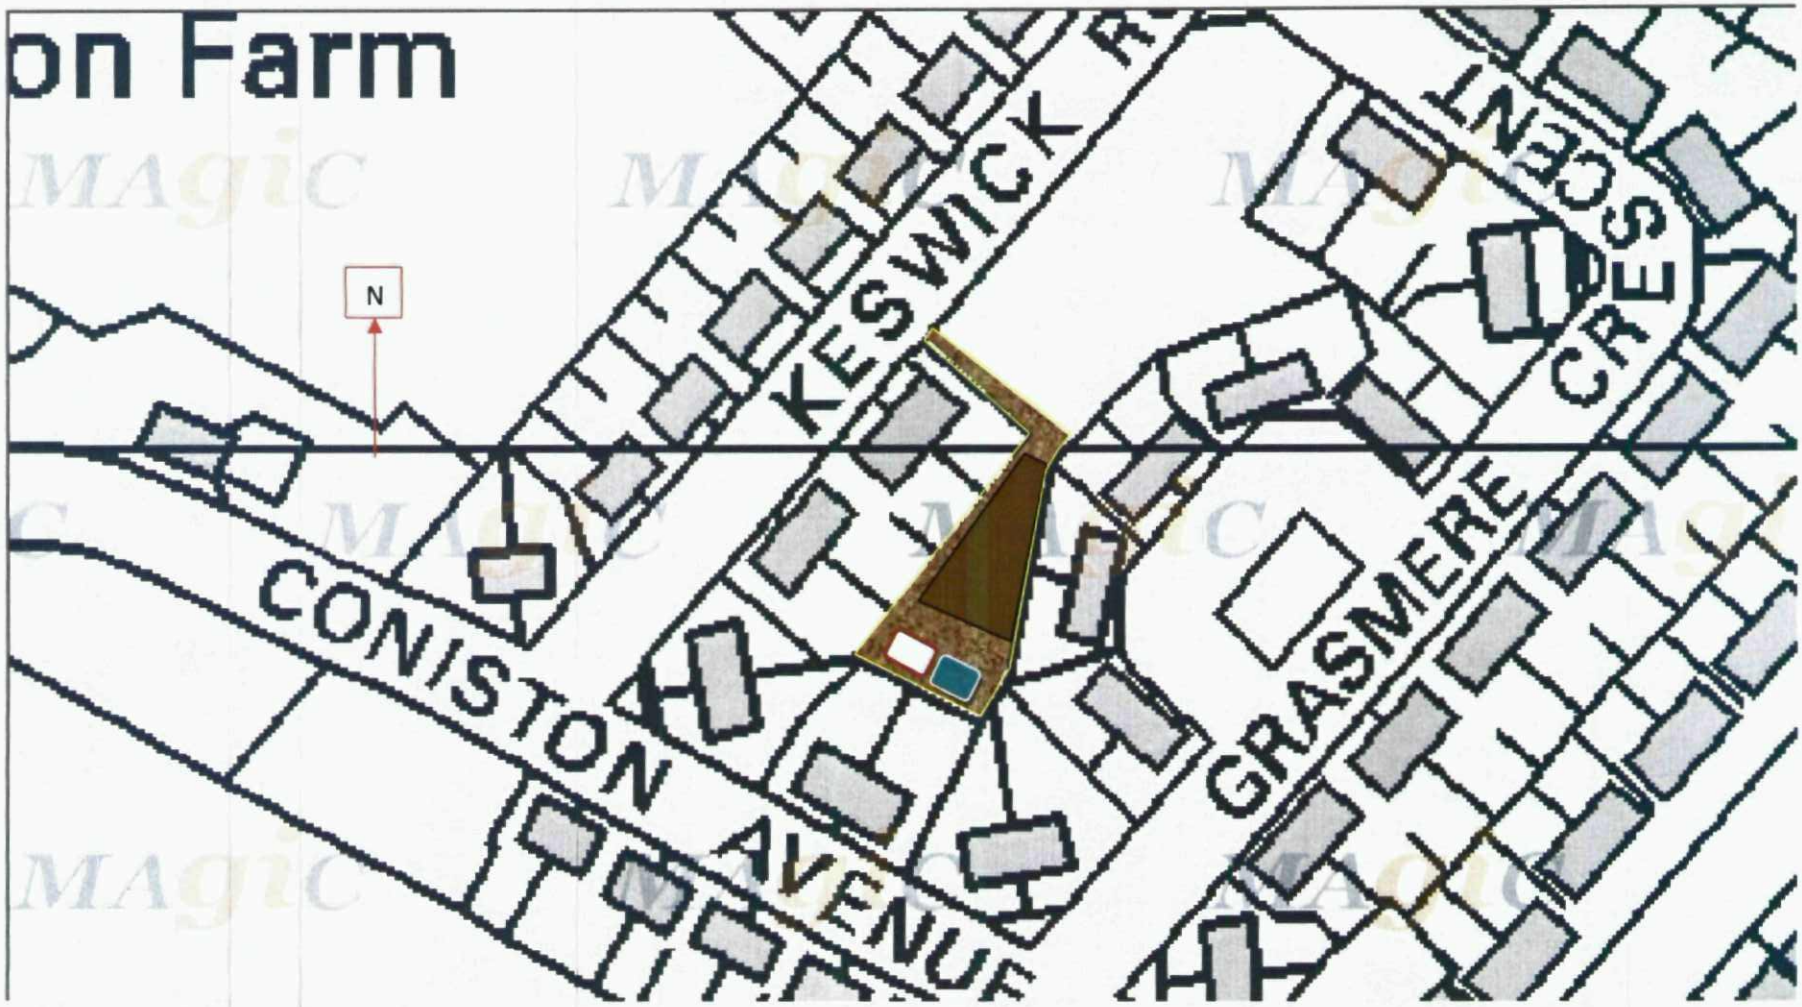

Scale – 1:500

Item	Description
	Site boundary
	Hard standing and Footpaths 1.5m wide, 100mm sub surface (38mm to dust hard carboniferous limestone or recycled equivalent), 50mm top surface compacted road planings
	Polytunnel measuring Width 10 foot x length 10 foot x height 7 foot (see attached spec sheet)
	20 foot by 10 foot storage container (see attached spec sheet)