
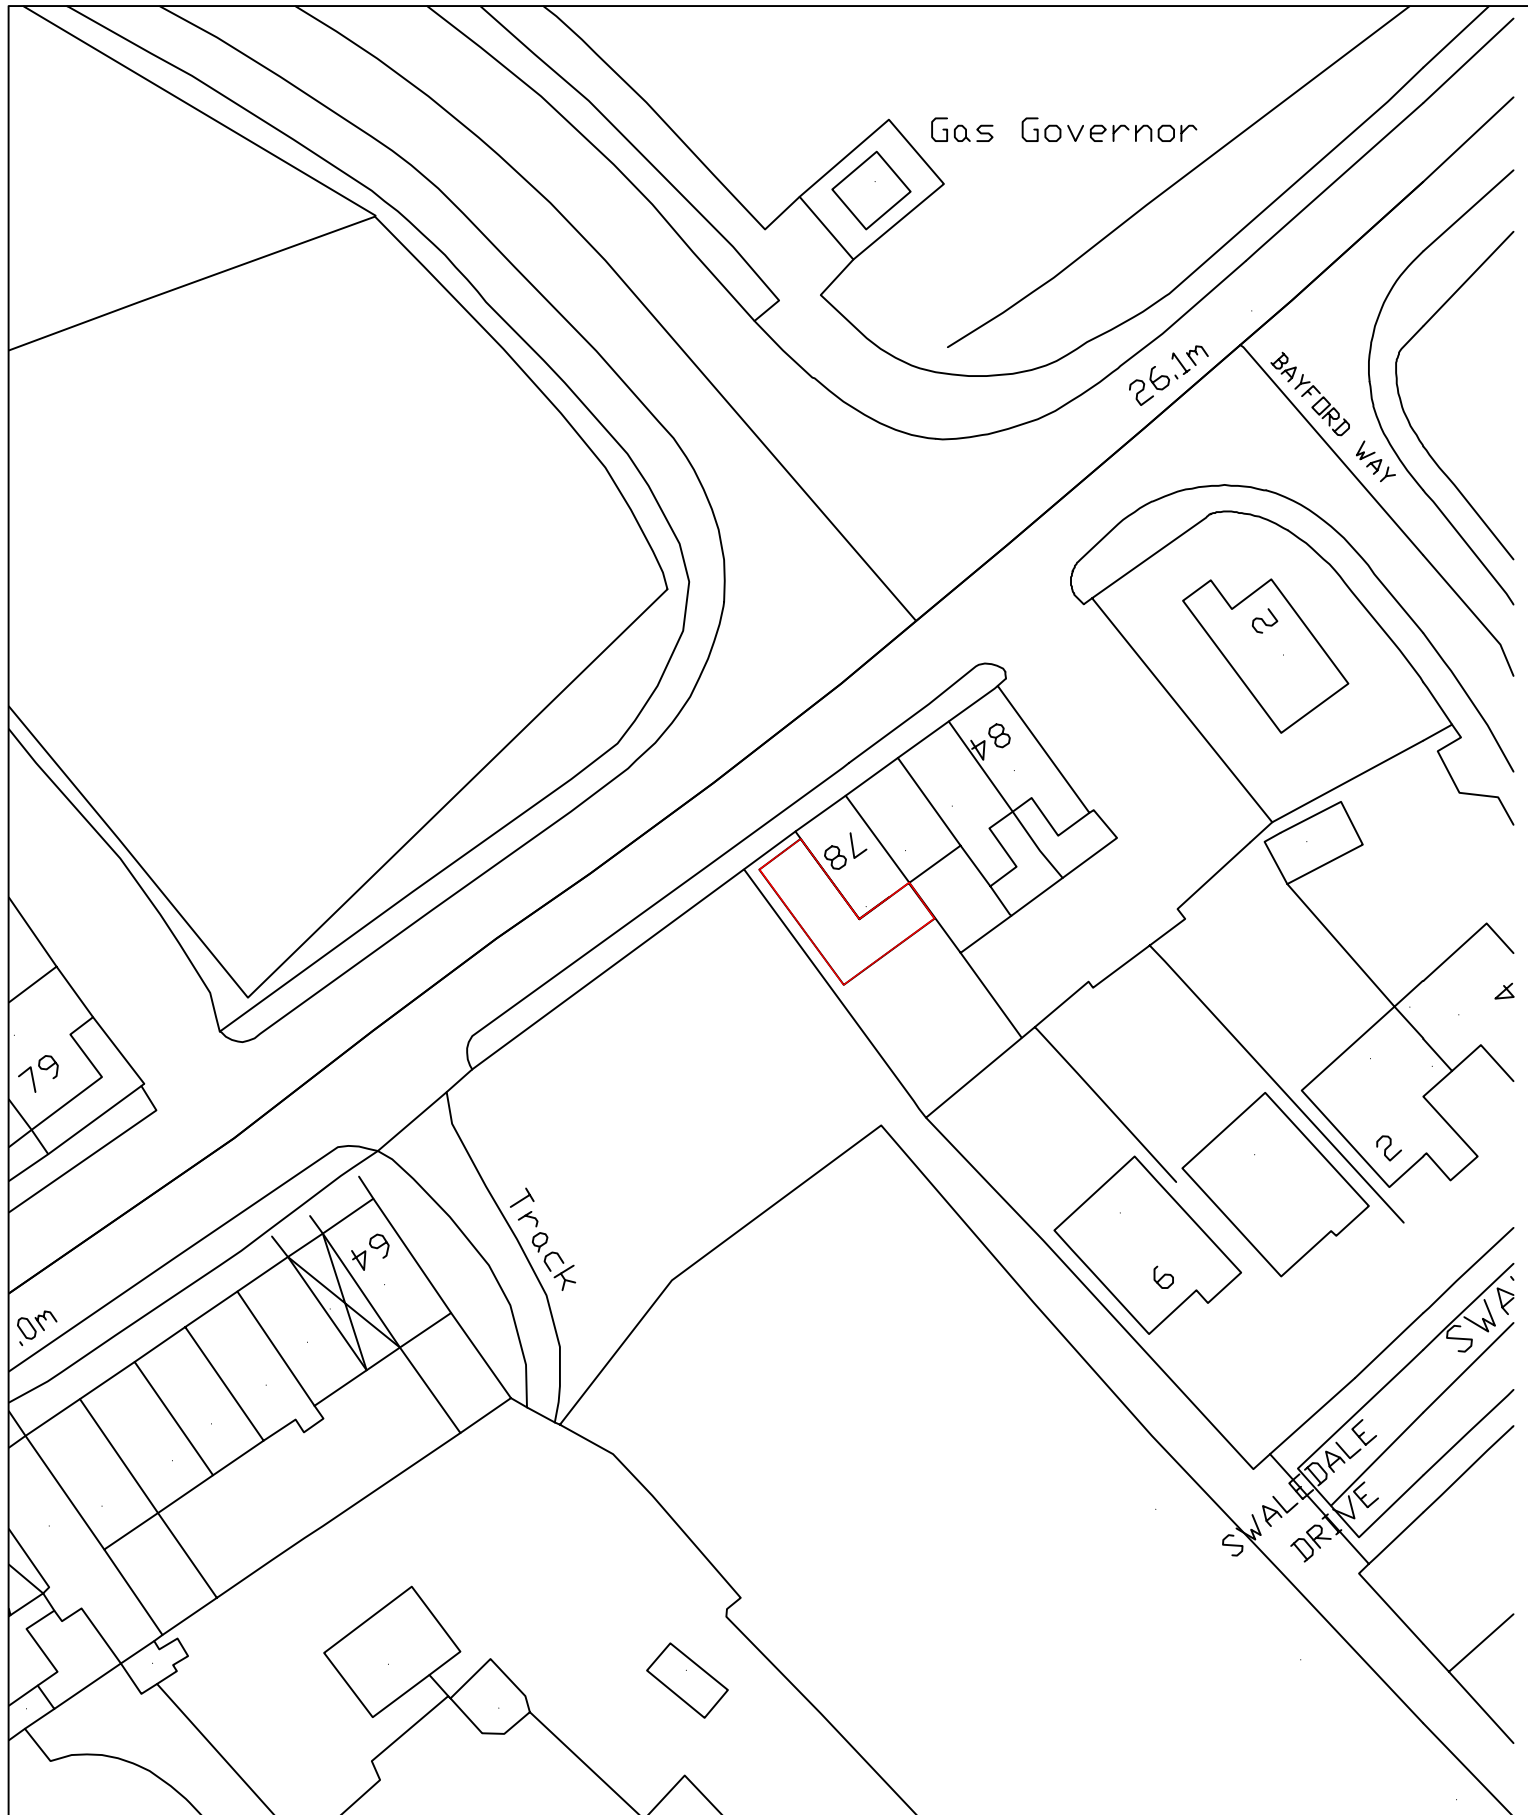


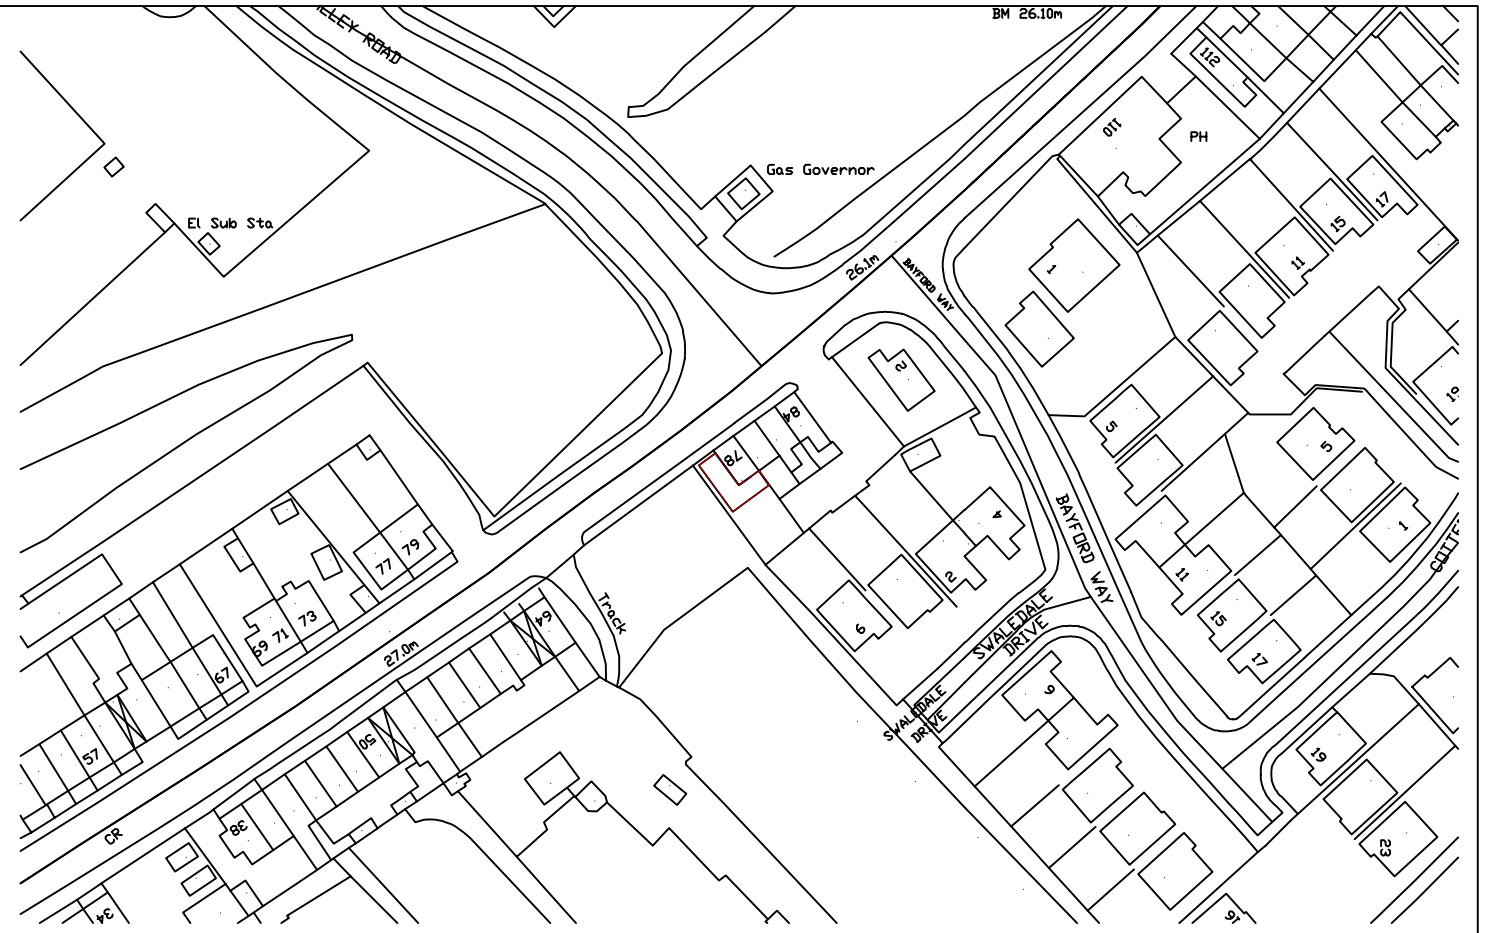

Revisions	A. A----	00-00-00
This drawing is for planning permission only and is not a construction drawing.		
Drawing Title	BLOCK-AND-LOCATION-PLAN	
Job No. - Dwg No.	MD/2012/11 . –	
Client:	Michael Dukes 78 Station Road Wombwell Barnsley S73 8BL	
Scale.	1:500 / 1:1250	