



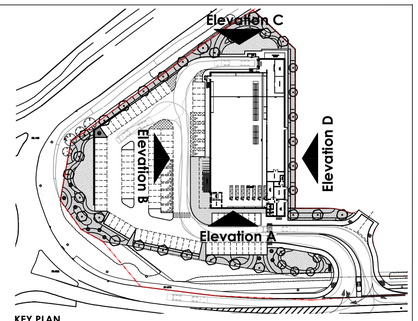


KEY PLAN
Scale 1:1250

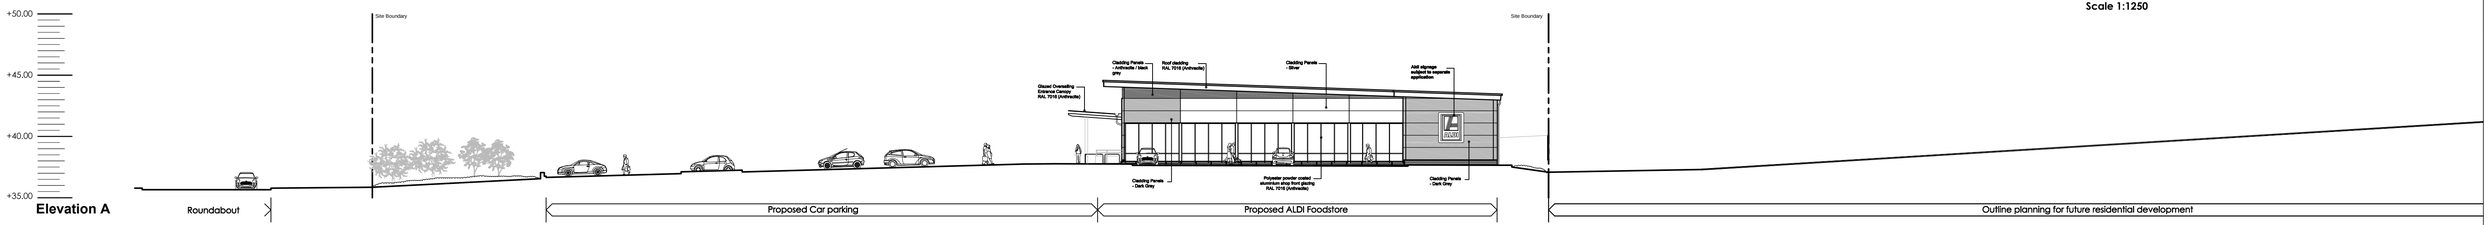

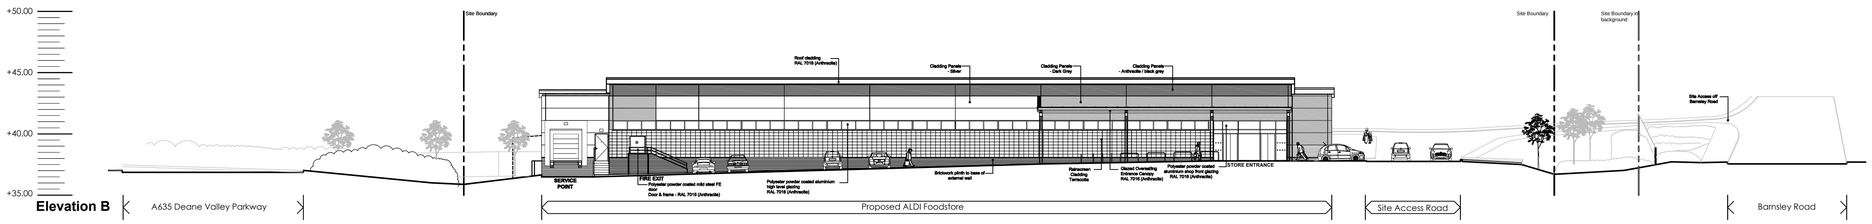

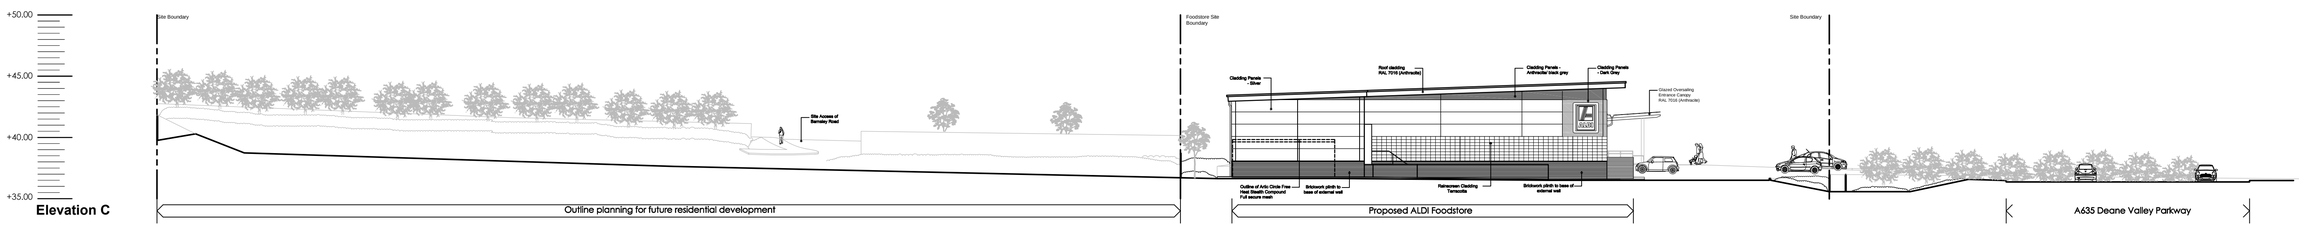

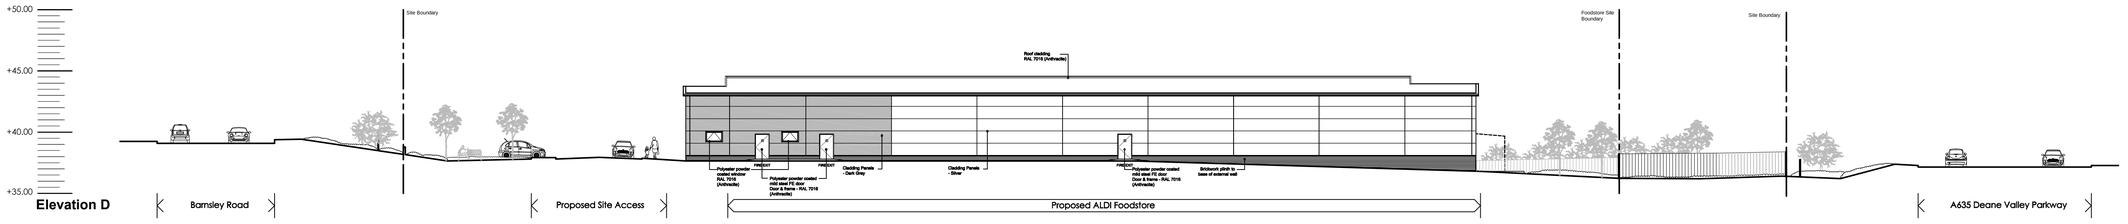

Revisions	B	Elevation updated inline with planners comments	12.11.14		
	A	Elevation updated inline with planners comments and updated store layout	22.10.14		
Drawing Title	Proposed Elevations				
Job-Dwg No	1187-103		Rev	B	
Project Title	Proposed Development Barnsley Road Highgate Goldthorpe				
Client	ALDI Stores Ltd				
Status	PLANNING				
Scale	1:250	Drawing Size	A1		
Drawn By	LH	Checked By	JDB	Date	07/14

THE HARRIS PARTNERSHIP WAKEFIELD
2 St. Johns North, Wakefield, WF1 3QA
t. 01924 291 800 f. 01924 290 072

THE HARRIS PARTNERSHIP MANCHESTER
1st floor Dale House, 35 Dale St,
Manchester M1 2HF
t. 0161 238 8555 f. 0161 244 5809

THE HARRIS PARTNERSHIP MILTON KEYNES
The Old Rectory, 79 High Street
Newport Pagnell, MK16 8AB
t. 01908 211 577 f. 01908 211 722

THE HARRIS PARTNERSHIP READING
101 London Road, Reading, RG1 5BY
t. 0118 950 7700 f. 0118 956 8642

THE HARRIS PARTNERSHIP
ARCHITECTS
www.harrispartnership.com

This drawing is copyright and may not be reproduced in whole or part without written authority. Do not scale off this drawing.

CAD file reference