
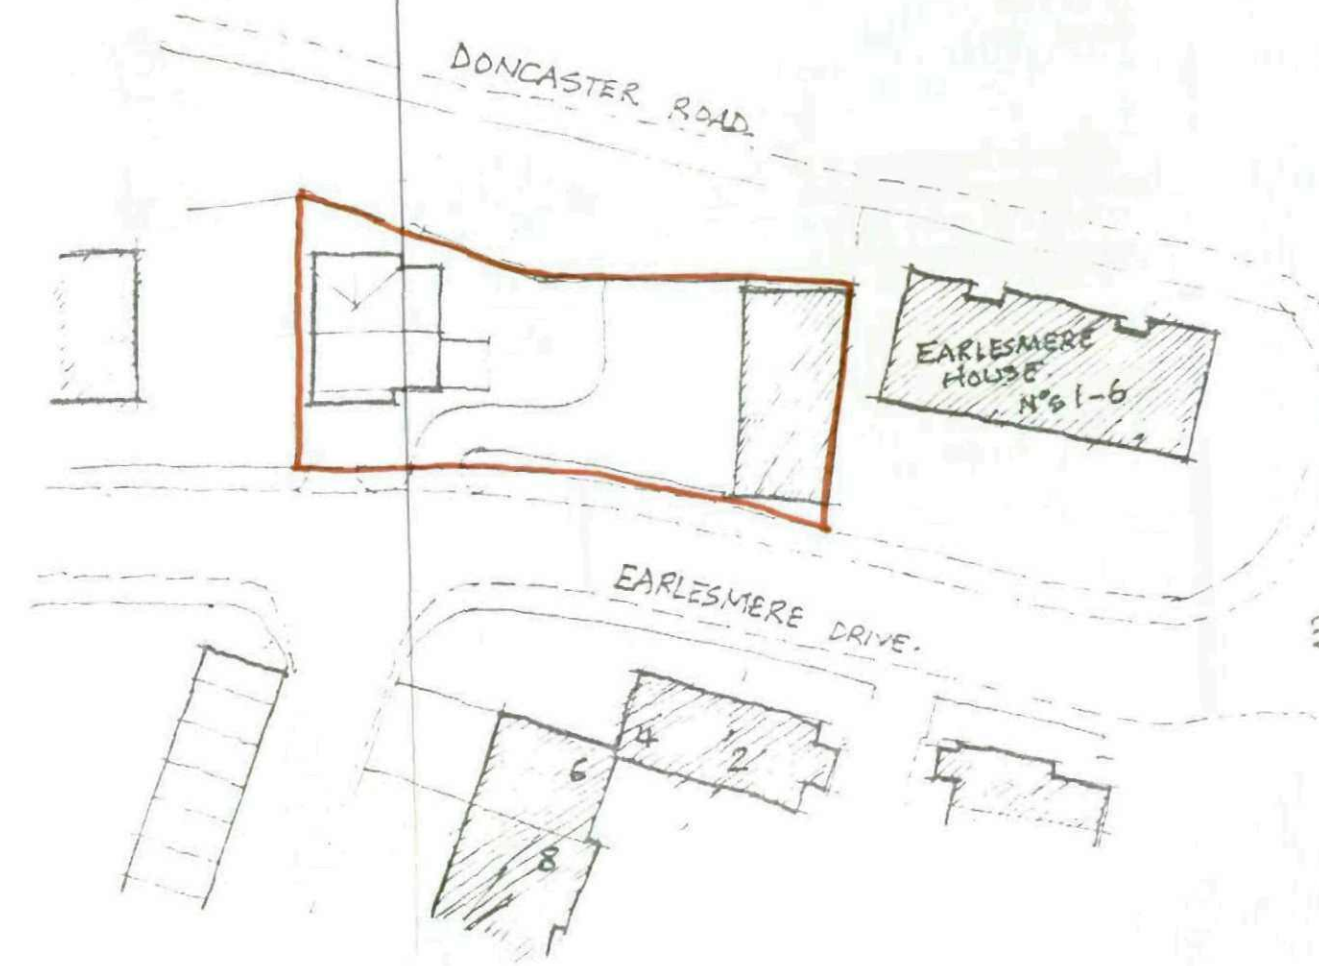


NOTE:
ALL DIMENSIONS MUST BE CHECKED ON SITE AND NOT SCALED FROM THIS DRAWING

COPYRIGHT
THIS DRAWING IS THE PROPERTY OF THE COMPANY AND MAY NOT BE COPIED, USED OR DISCLOSED FOR ANY PURPOSES EXCEPT AS AUTHORIZED IN WRITING BY THE COMPANY

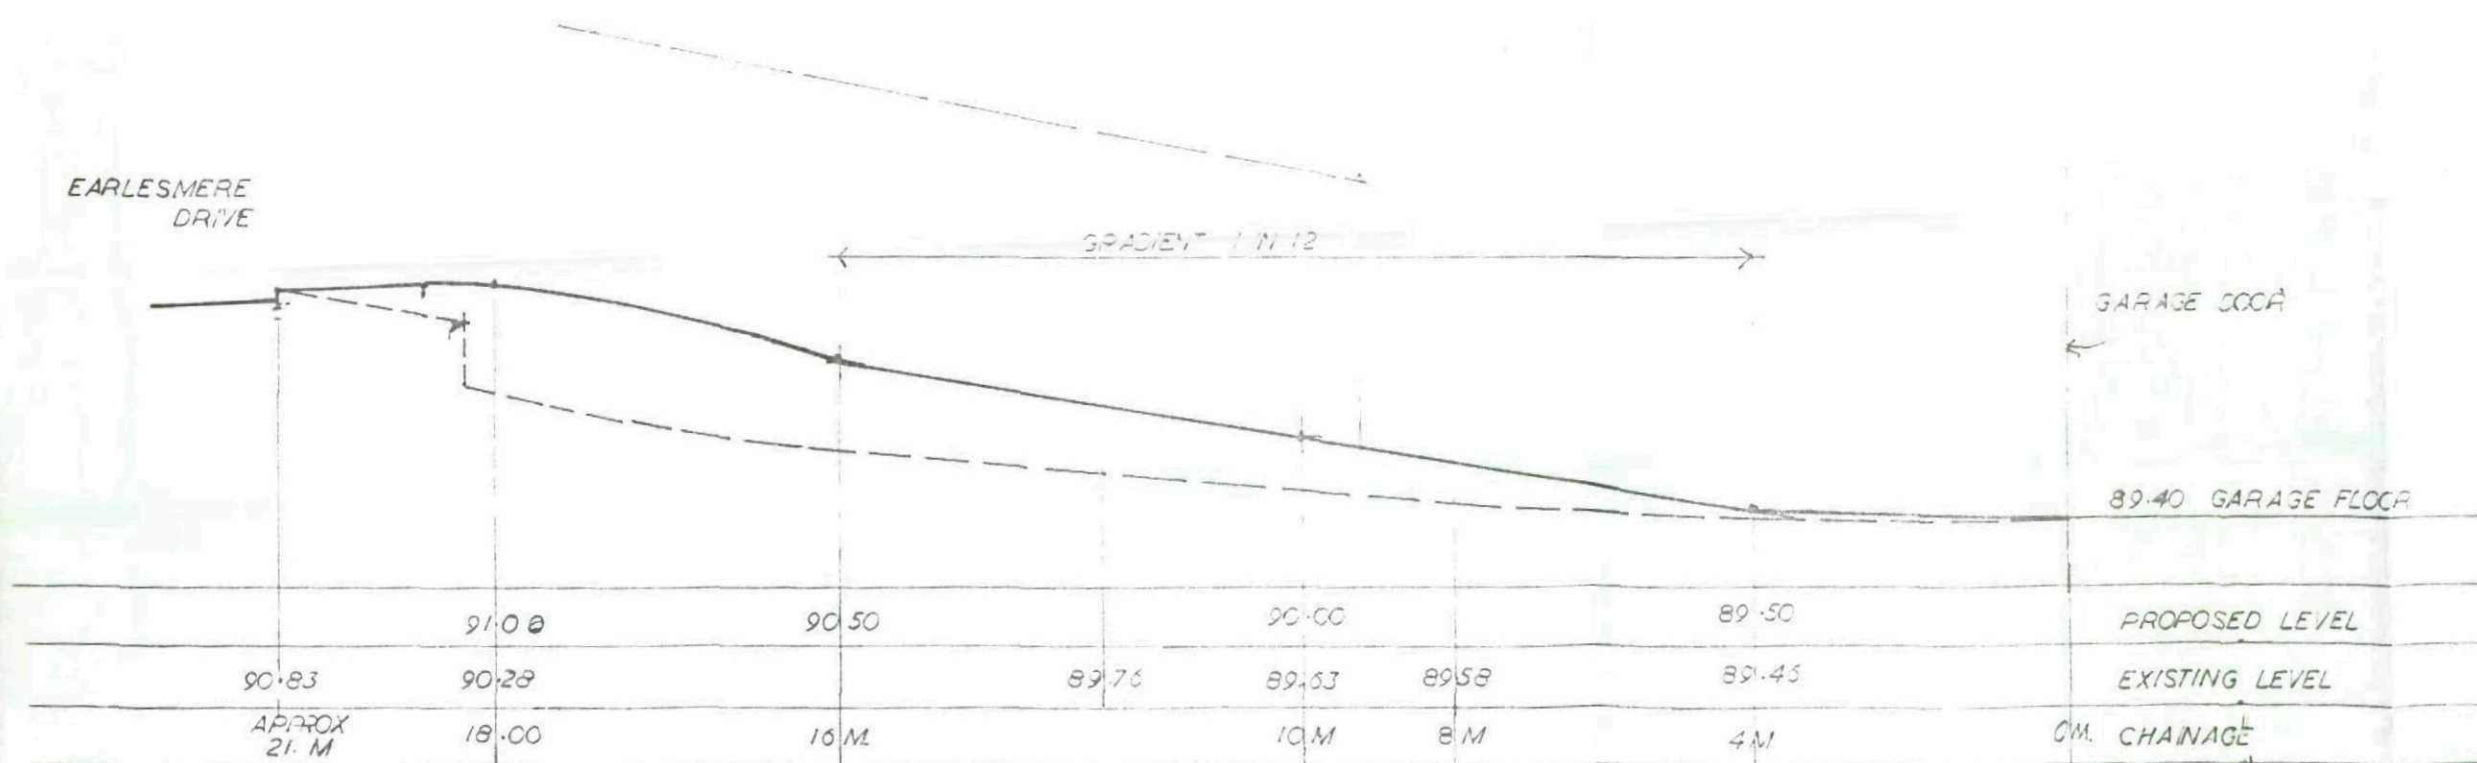

LONGITUDINAL SECTION ALONG E OF ACCESS DRIVE.
EXAGGERATED SCALE. HORIZONTAL 1:100. VERTICAL 1:50.

REV	DATE	AMENDMENT
01	01/01/12	SILKSTONE DEVELOPMENTS
<p>BLOCK PLAN + SECTION THRO ACCESS. PROPOSED DETACHED HOUSE WITH NEW ACCESS TO GARAGES. EARLESMERE DRIVE ARDSLEY. BARNESLEY.</p>		
<p>P. Dimelow B.A. (hons) Dip Arch. M.A. Architectural Design and Planning Consultant</p> <p>Ash Barn Finkle Street Wortley Sheffield. S35 7DH 0114 2984937</p>		
SCALE SEE PLANS	DATE JANUARY 2012	DRAWN PD.
DRAWING No SDA - 611 - 6.		REV

