



Proposed Front Elevation

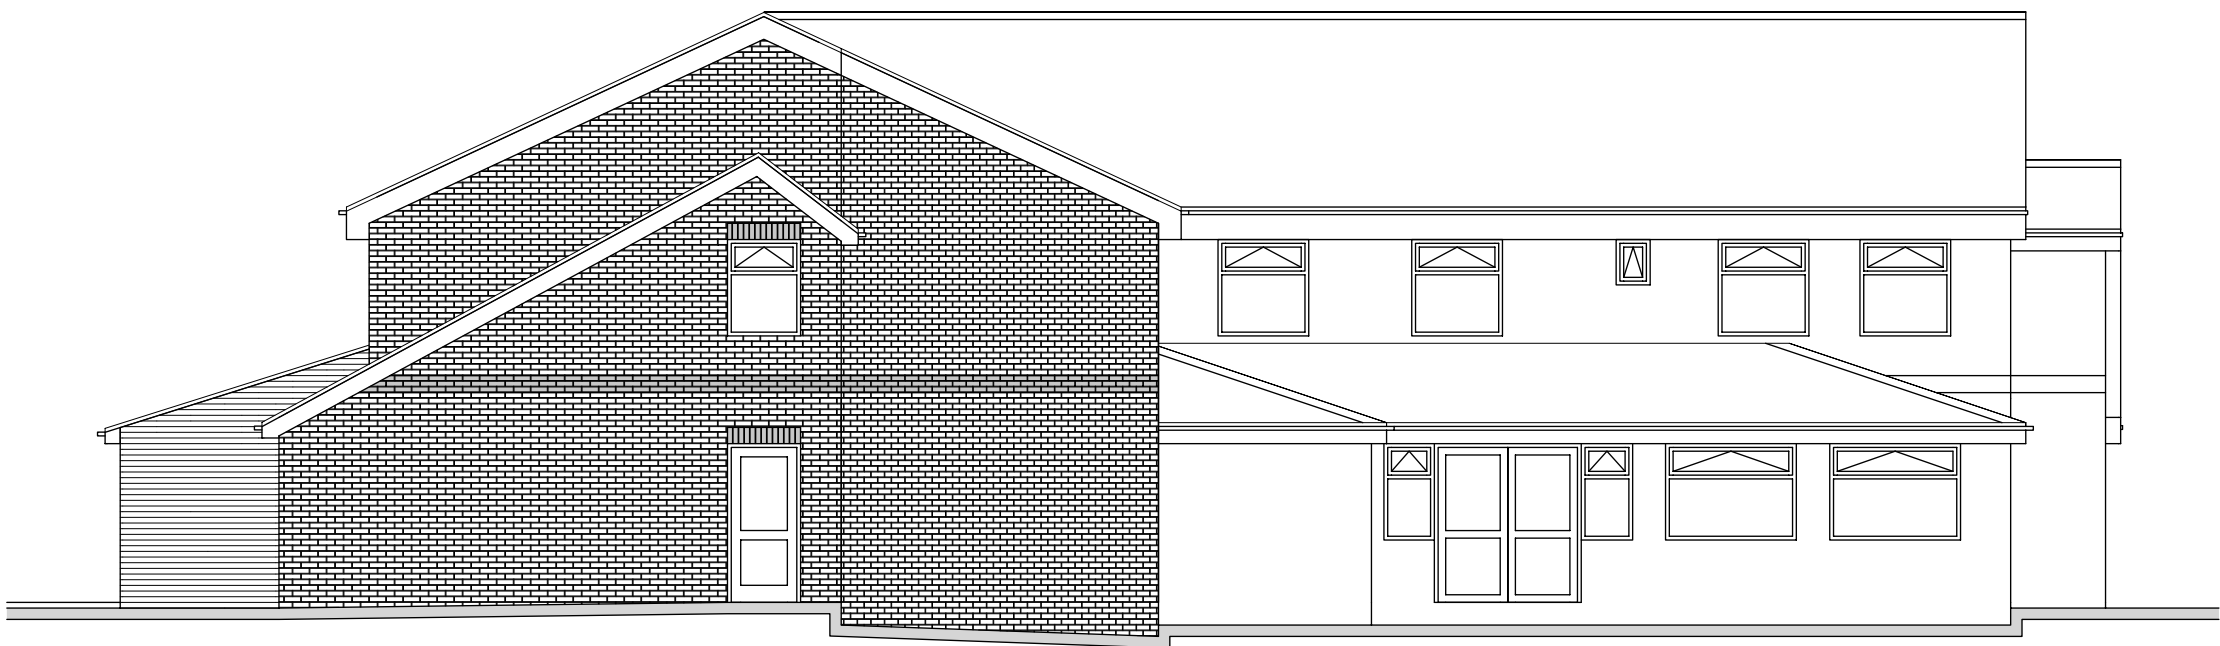

Proposed Side Elevation



Proposed Side Elevation

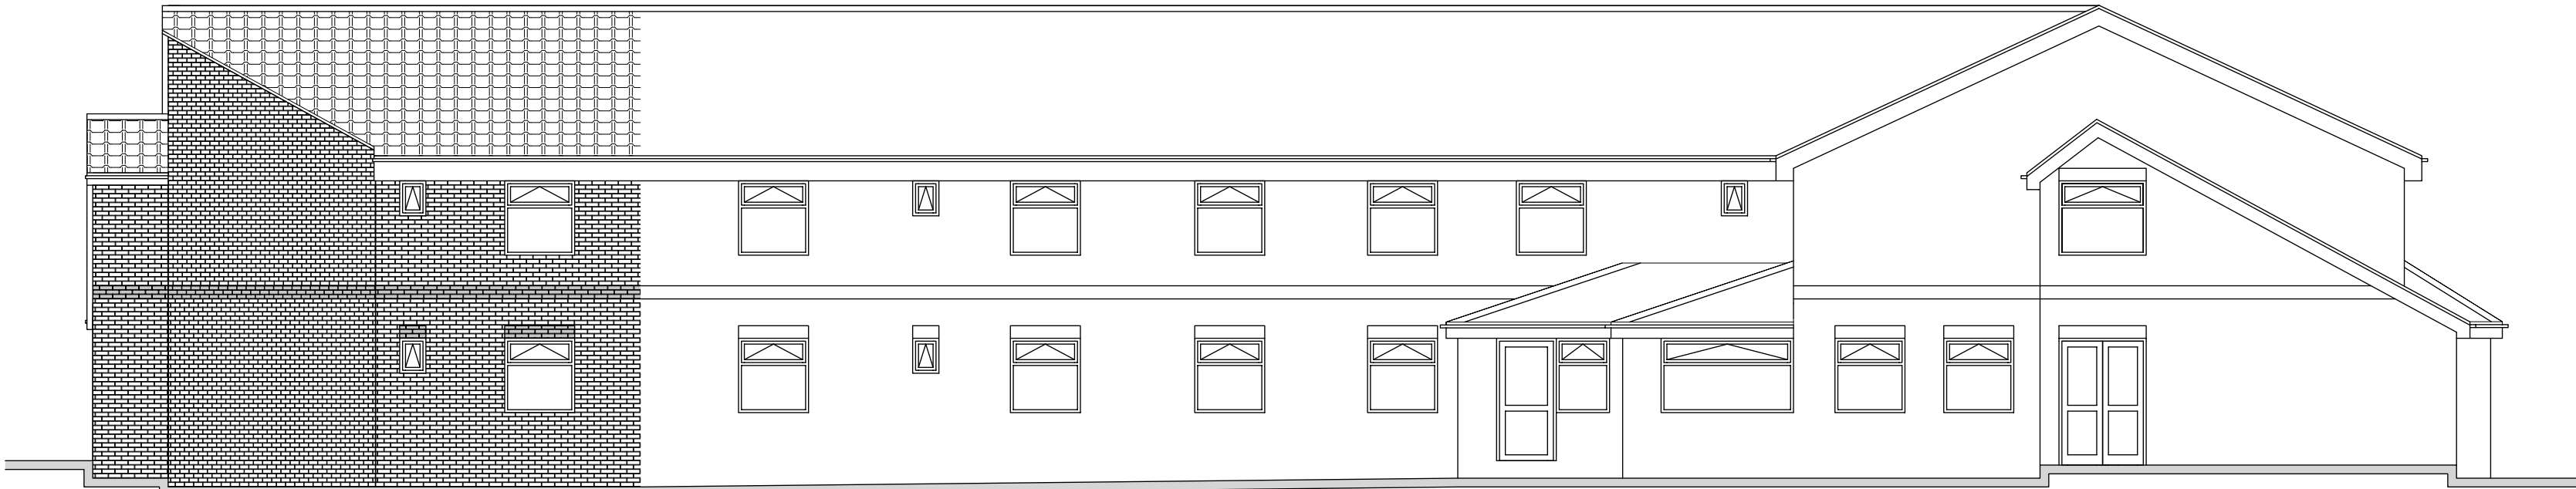

Proposed Rear Elevation

REV	CHANGES	DATE
CLIENT:	The Conifers Nursing Home	
PROJECT:	Extensions and Alterations to Front and Side Elevations of Existing Nursing Home at 75 Brampton Road Wombwell, S73 0SS	
JOHN BOX ASSOCIATES Architectural and Planning Consultants and Chartered Building Surveyors The Annexe, Beverley House, 166 Moorgate Road, Rotherham, South Yorkshire, S60 3BE Tel: 01709 364911 Fax: 01709 364915 Email: john.box@btconnect.com		
DRAWING REF:	JBA.2822.103	
DATE:	July 2009	
SCALE:	1:100	
DRAWING BY:	WH	