

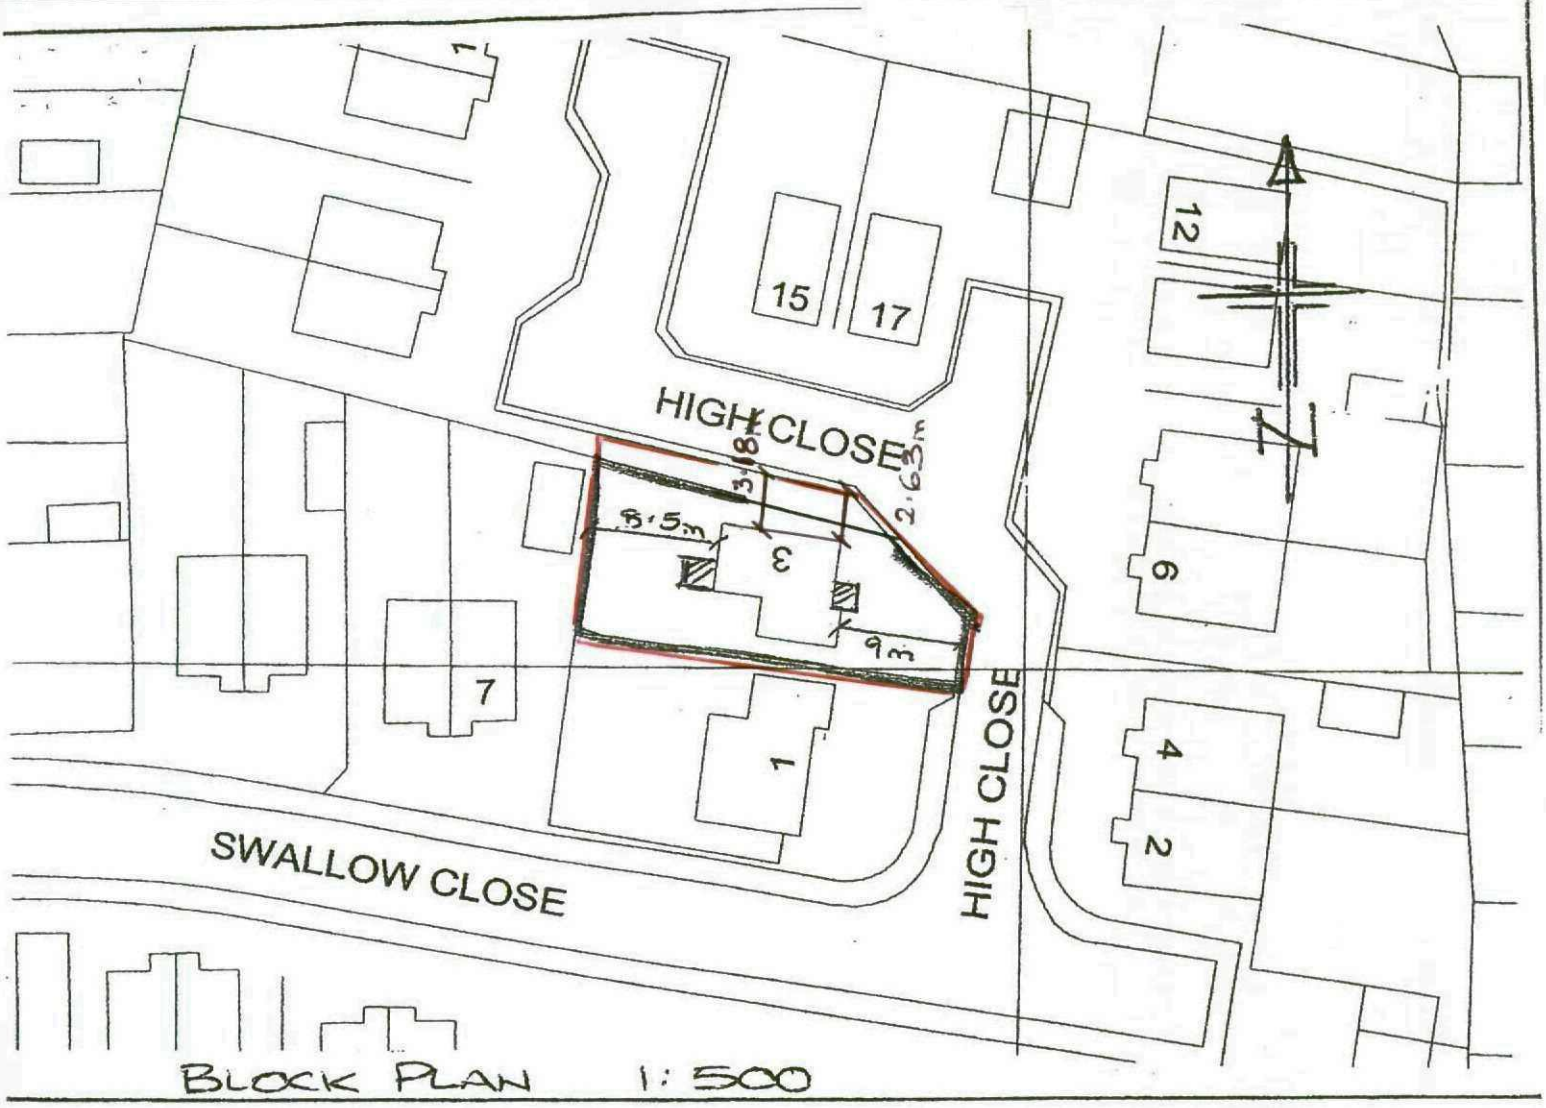



BLOCK PLAN 1:500

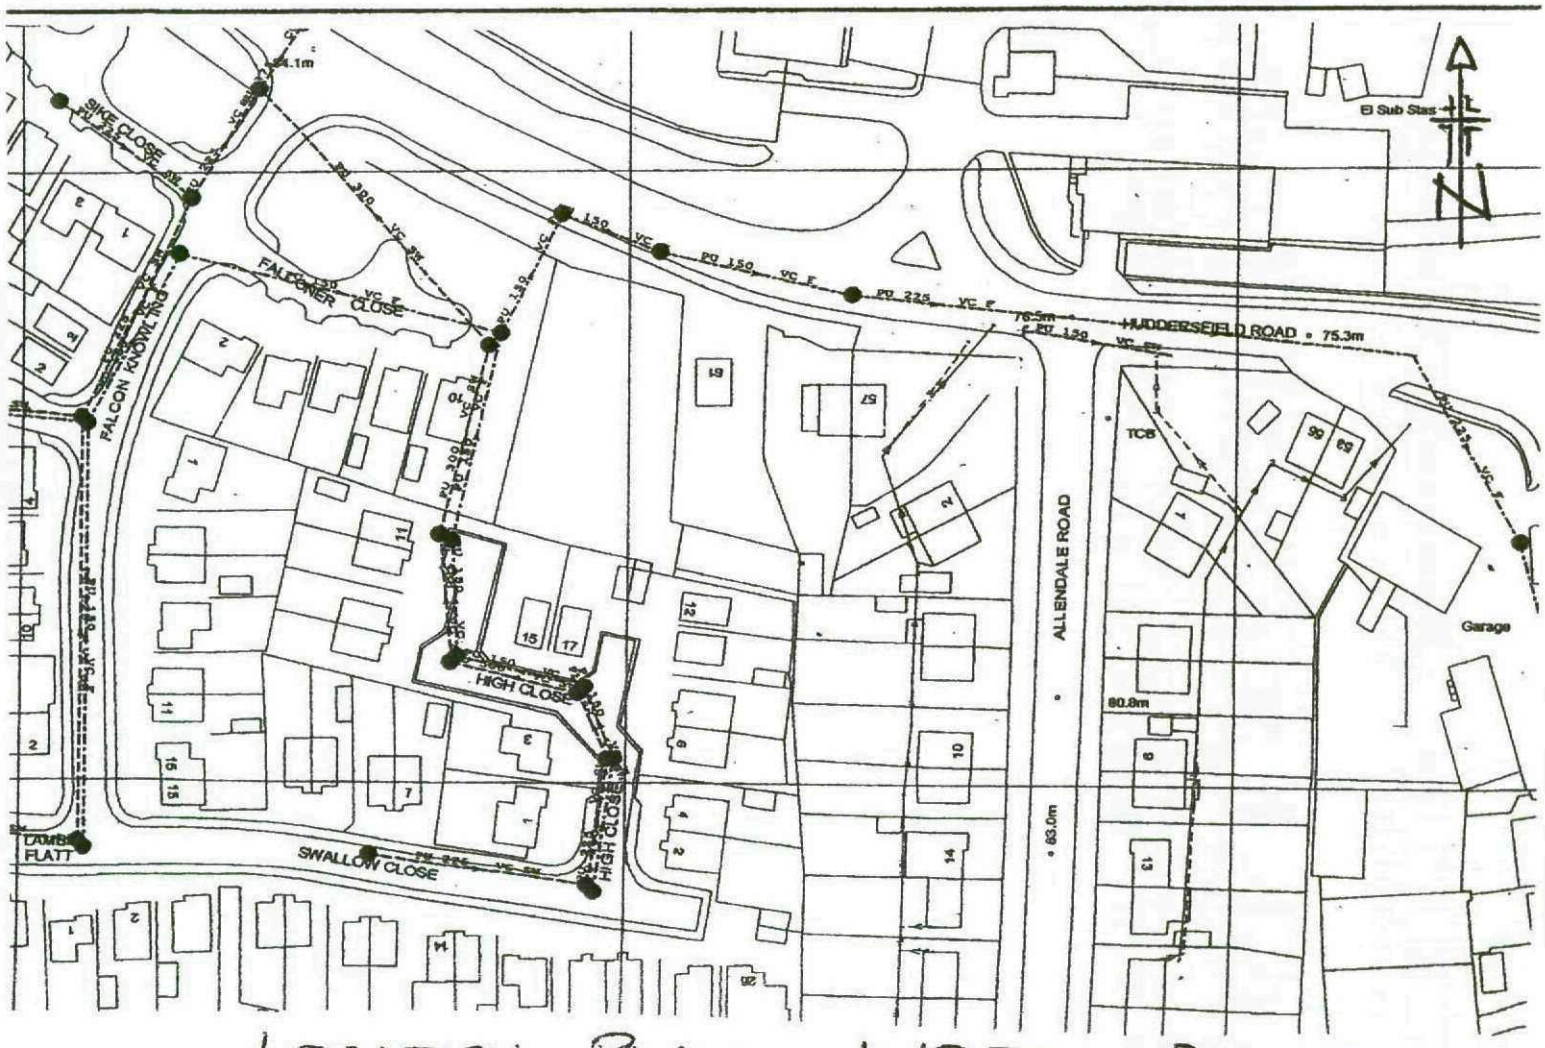


LOCATION PLAN 1:1250 PUBLIC SEWERS

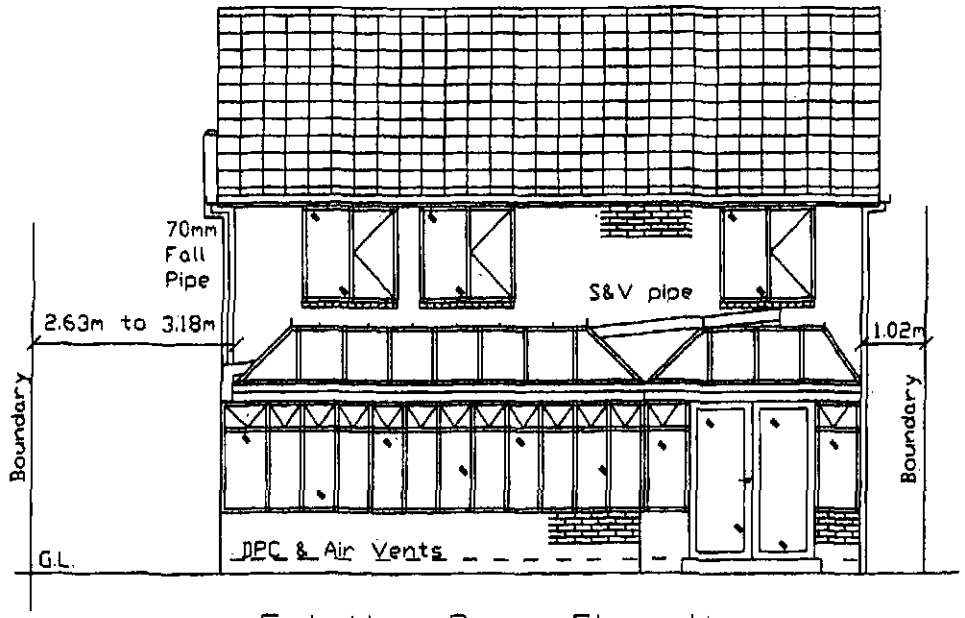


Existing Rear Elevation

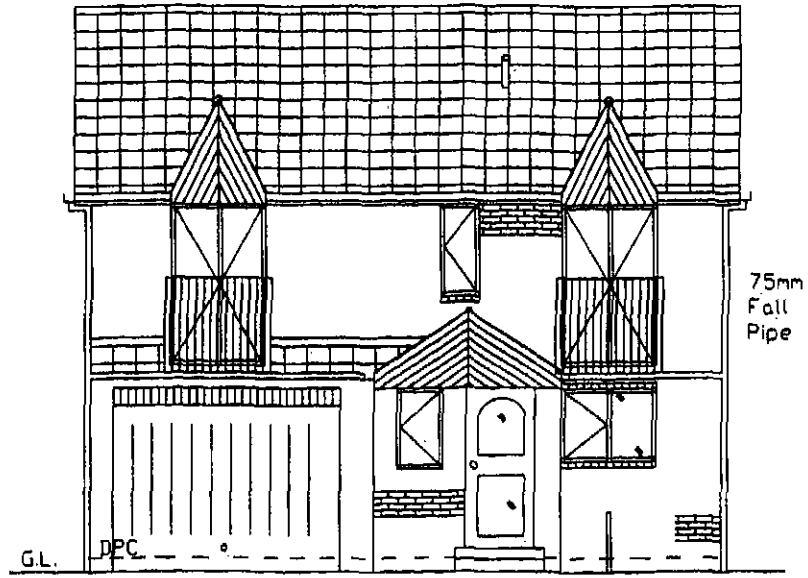


Existing Front Elevation

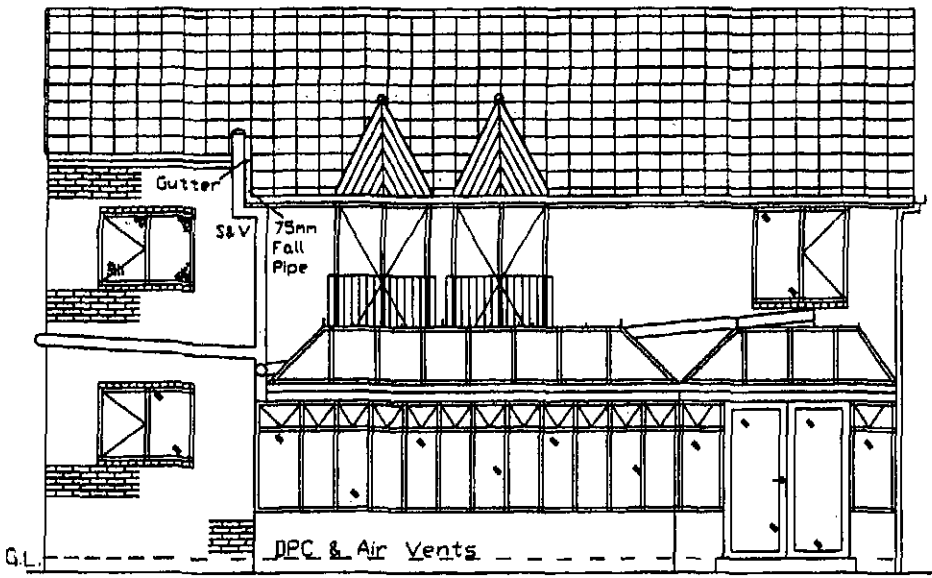


Proposed Rear Elevation

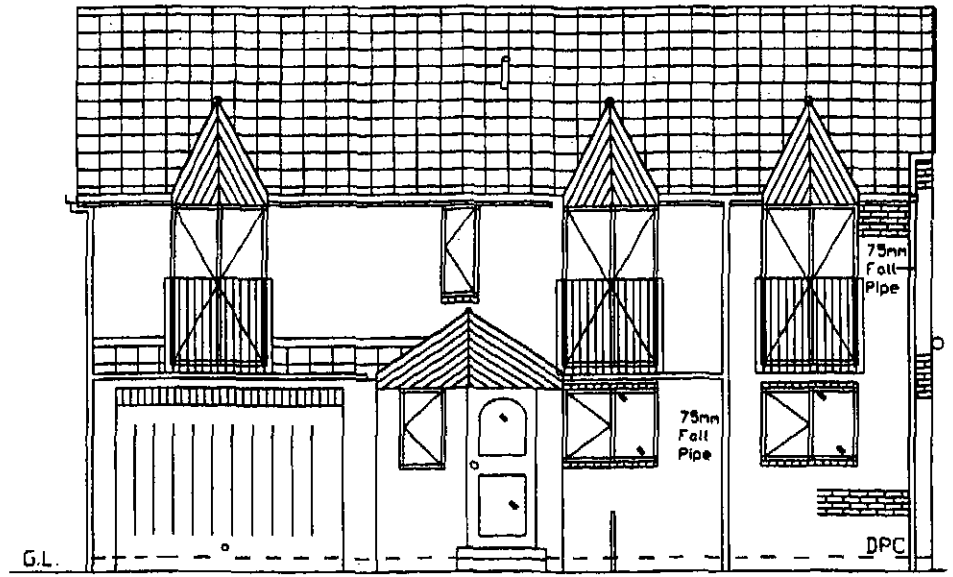


Proposed Front Elevation

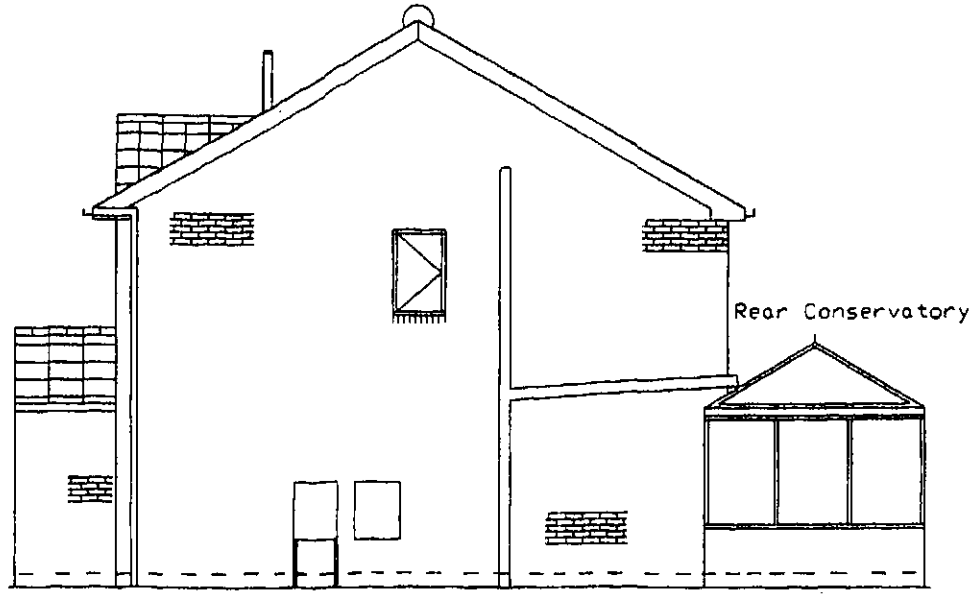


Existing Side Elevation

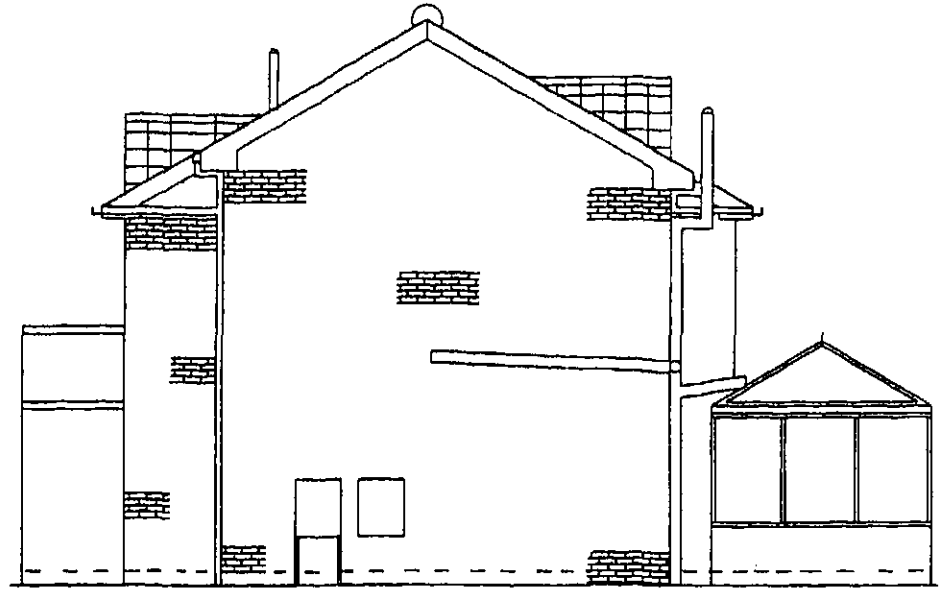


Proposed Side Elevation

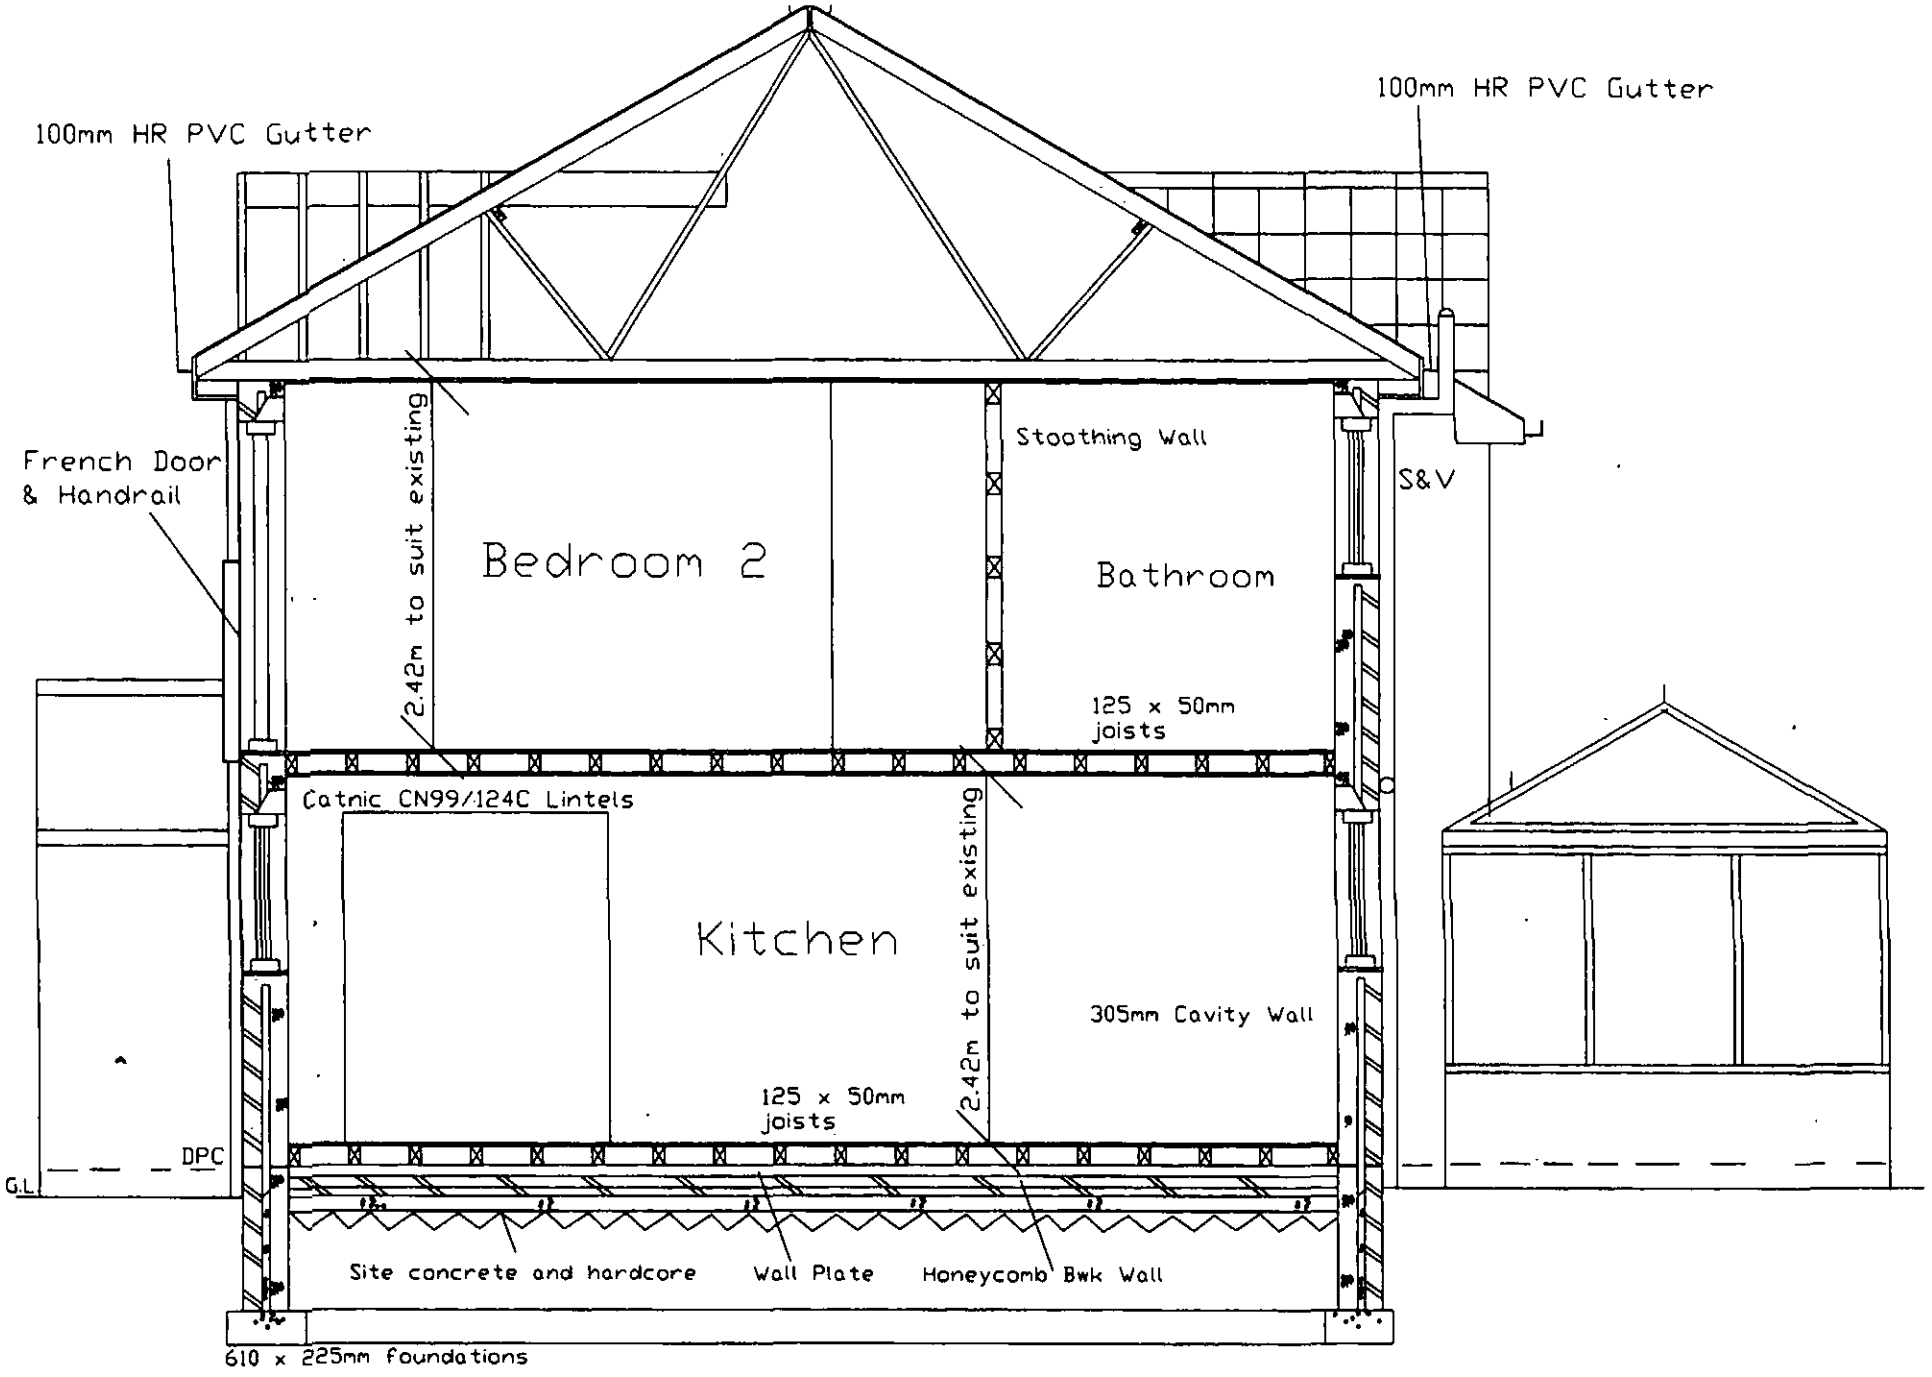
100mm HR PVC Gutter
100mm HR PVC Gutter
French Door
& Handrail
2.42m to suit existing
Bedroom 2
Stoothing Wall
Bathroom
S&V
125 x 50mm
joists
Catnic CN99/124C Lintels
Kitchen
2.42m to suit existing
305mm Cavity Wall
125 x 50mm
joists
DPC
G.L
Site concrete and hardcore
Wall Plate
Honeycomb Bwk Wall
610 x 225mm foundations


Section A - A

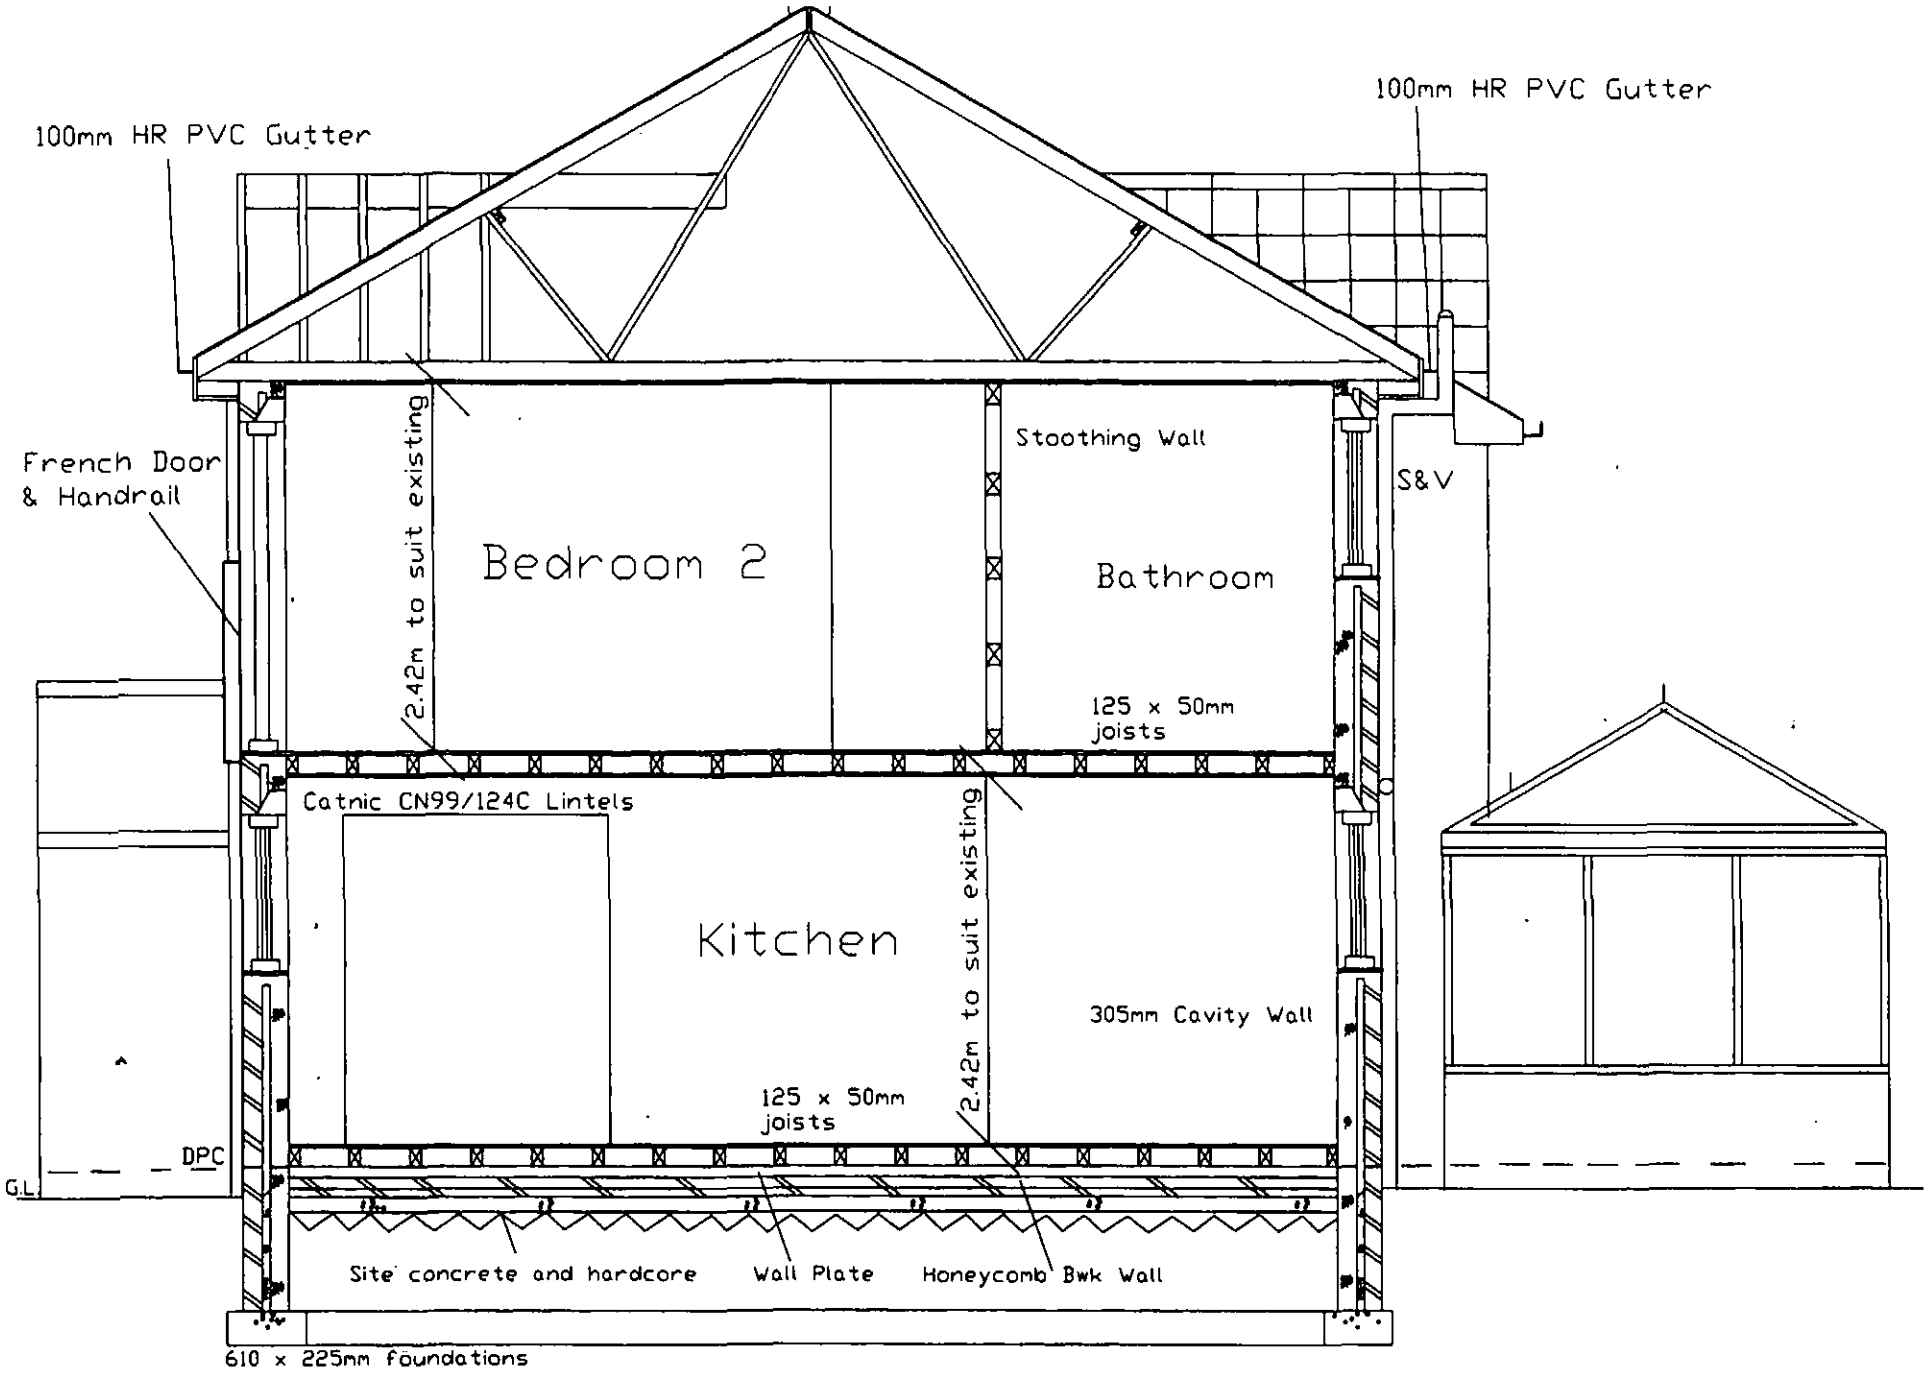
100mm HR PVC Gutter
100mm HR PVC Gutter
French Door
& Handrail
2.42m to suit existing
Bedroom 2
Stoothing Wall
Bathroom
S&V
125 x 50mm
joists
Catnic CN99/124C Lintels
Kitchen
2.42m to suit existing
305mm Cavity Wall
125 x 50mm
joists
DPC
G.L
Site concrete and hardcore
Wall Plate
Honeycomb Bwk Wall
610 x 225mm foundations


Section A - A

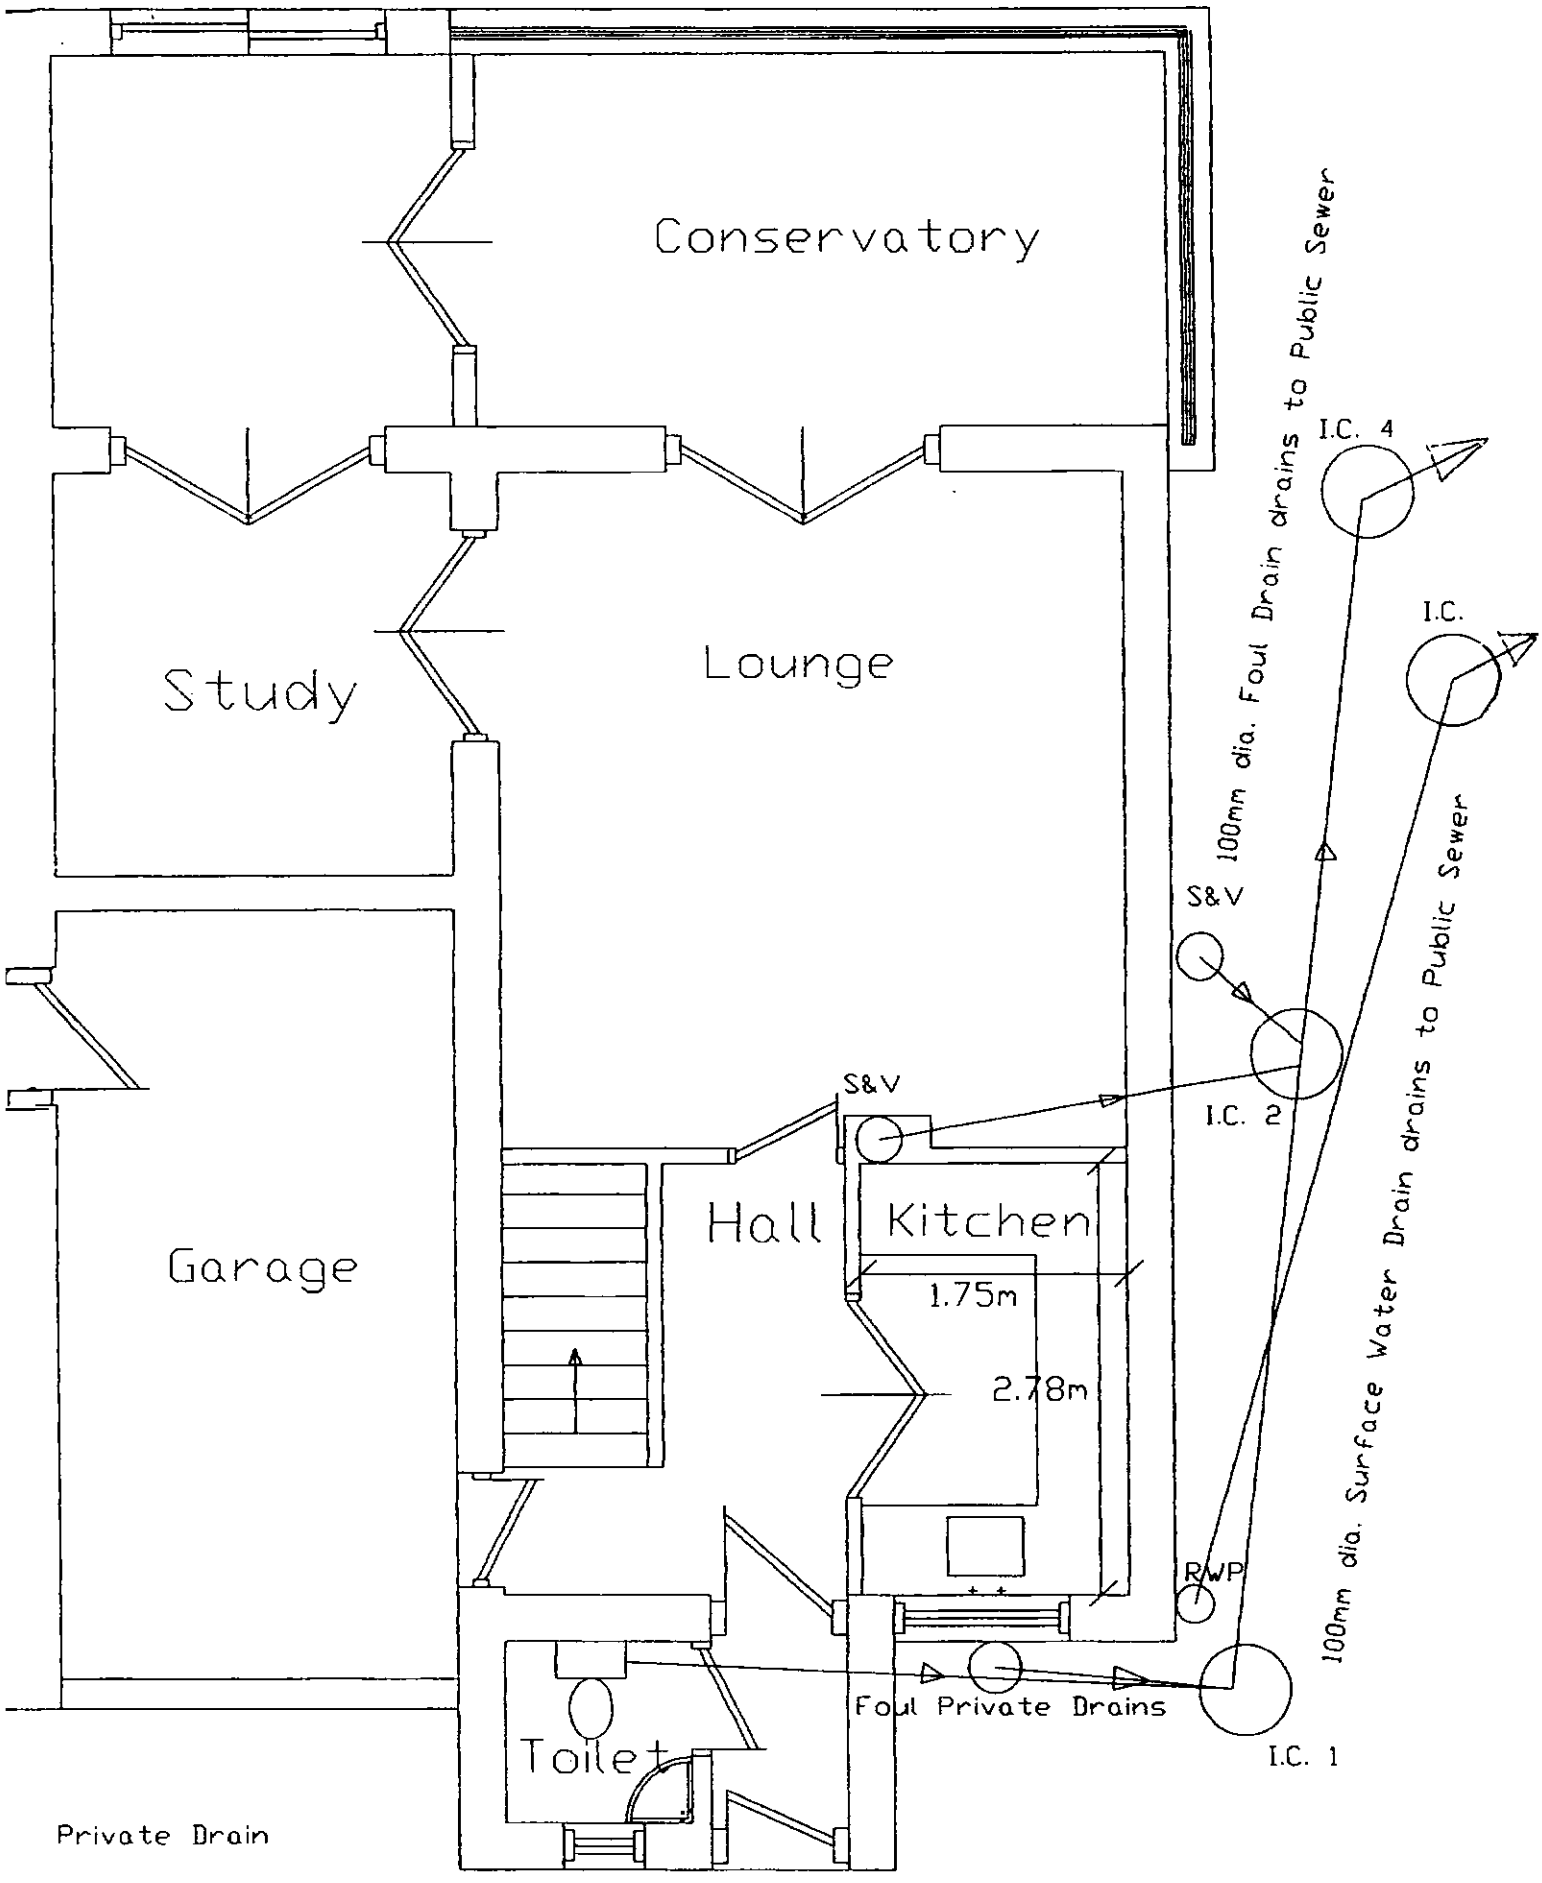


Existing Ground Floor Plan

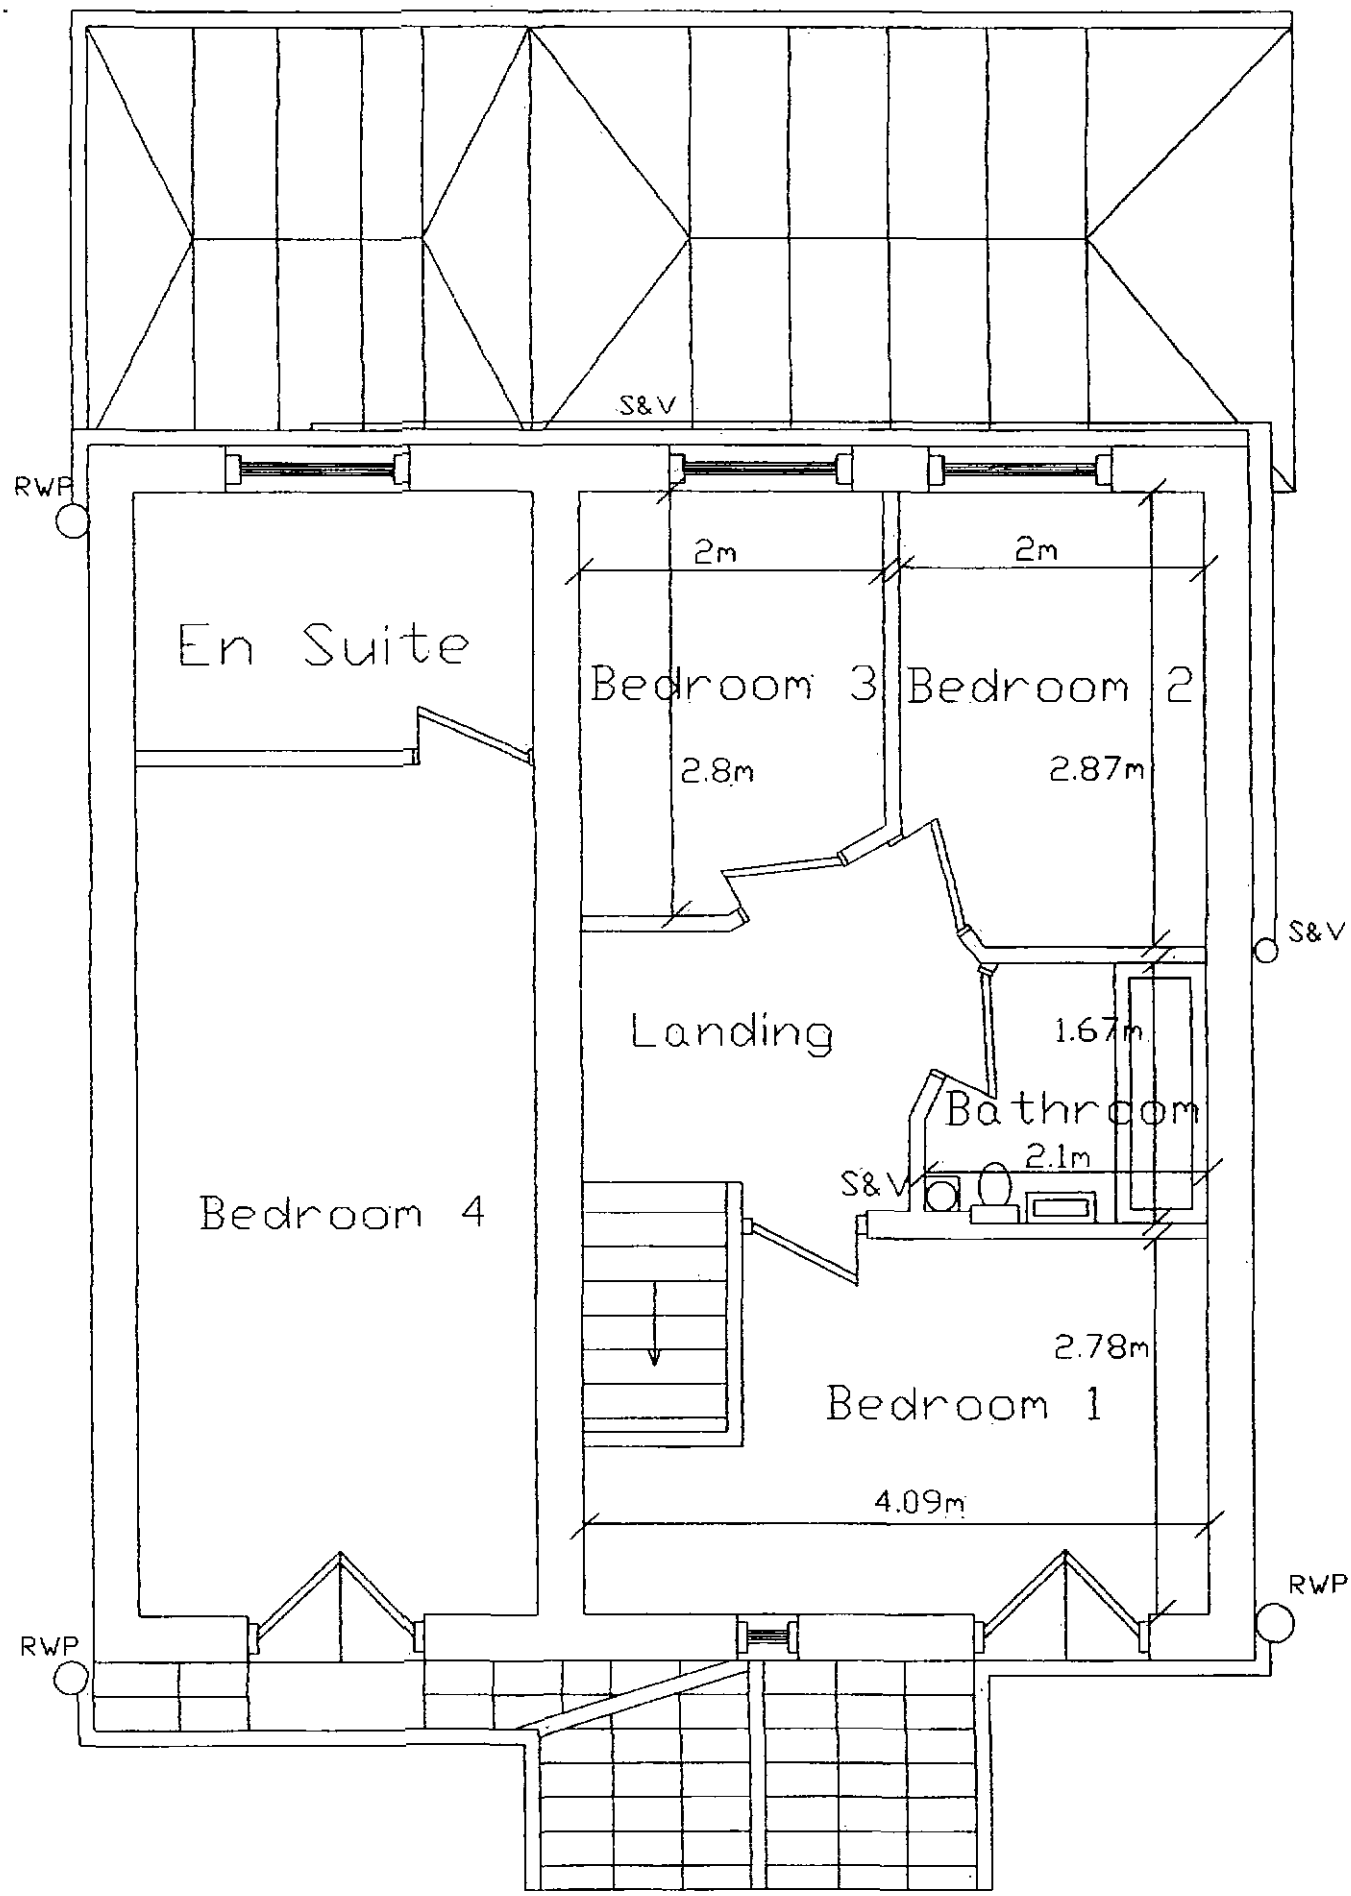

Existing First Floor Plan

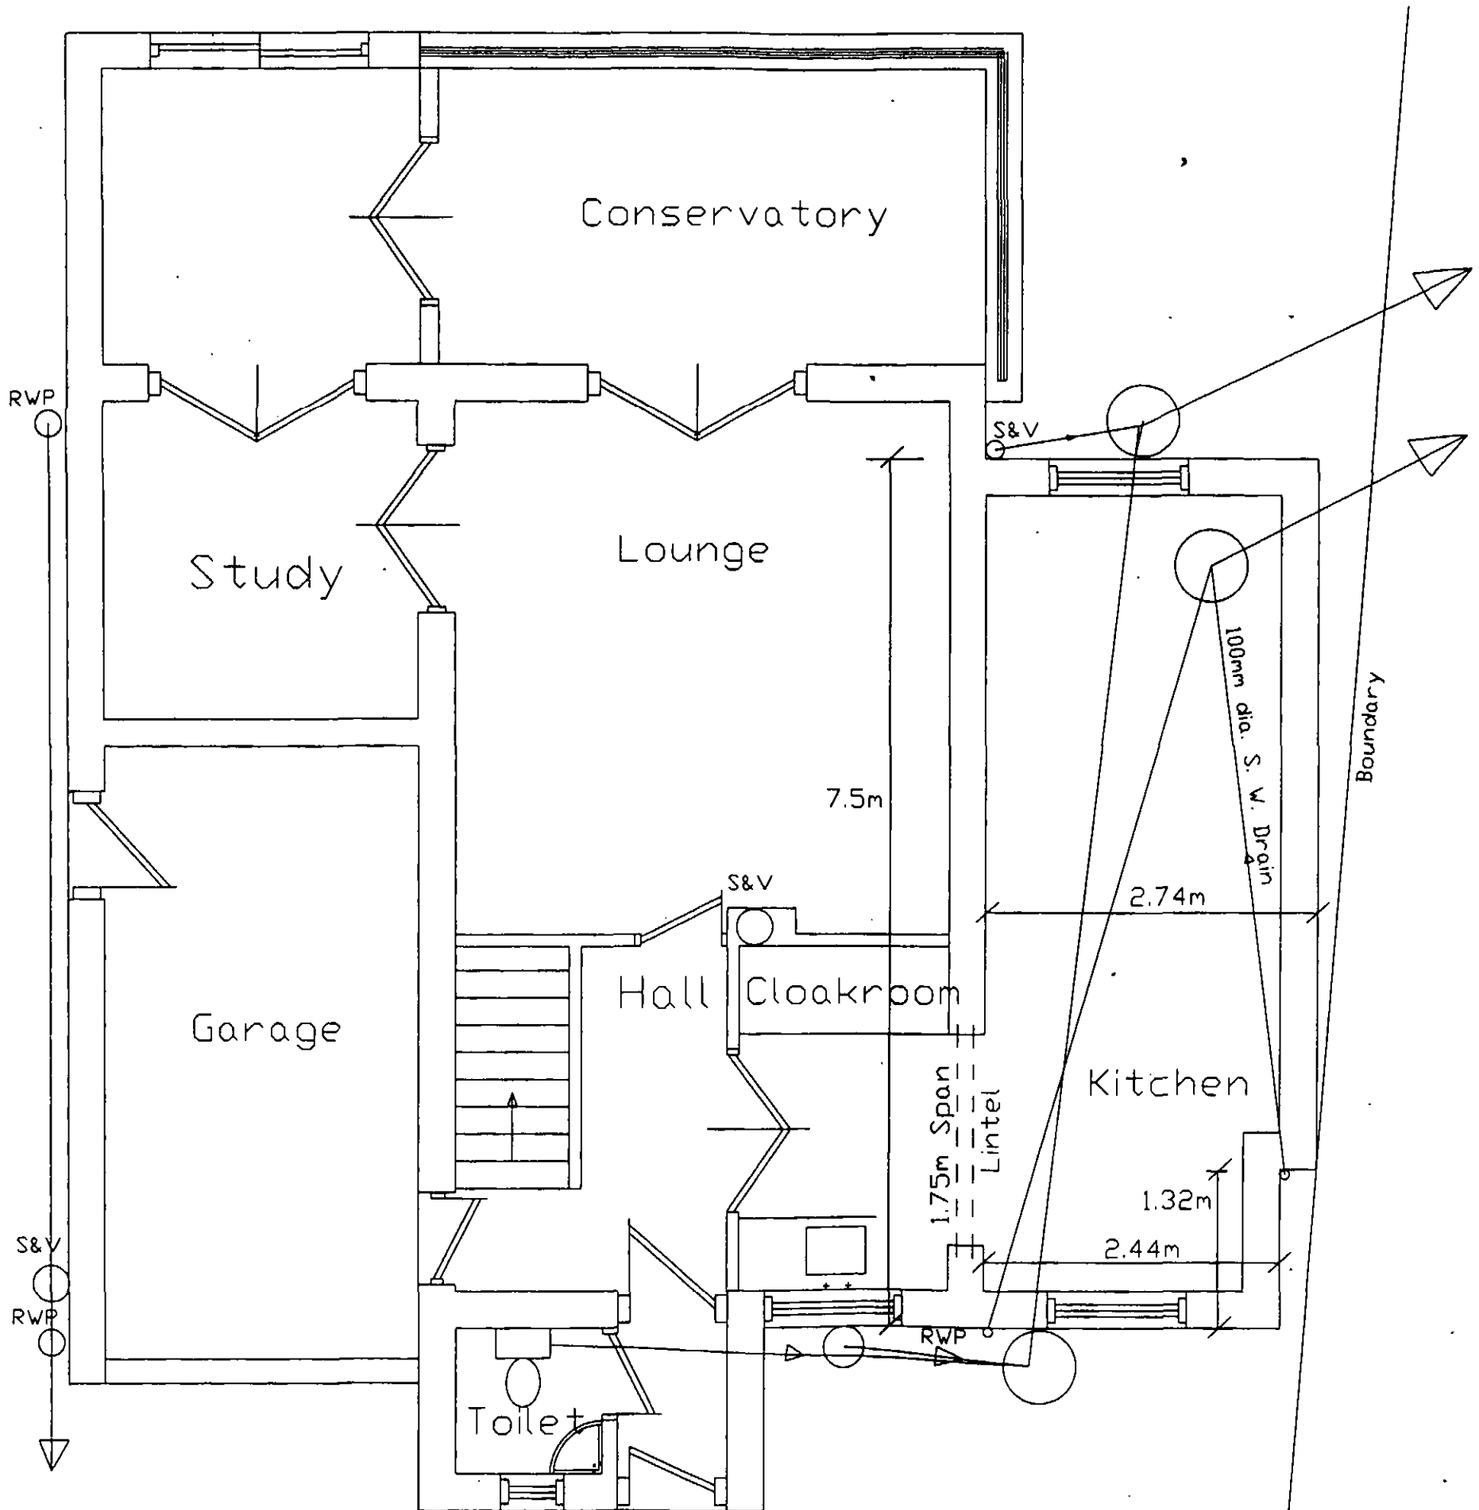

Proposed Ground Floor Plan

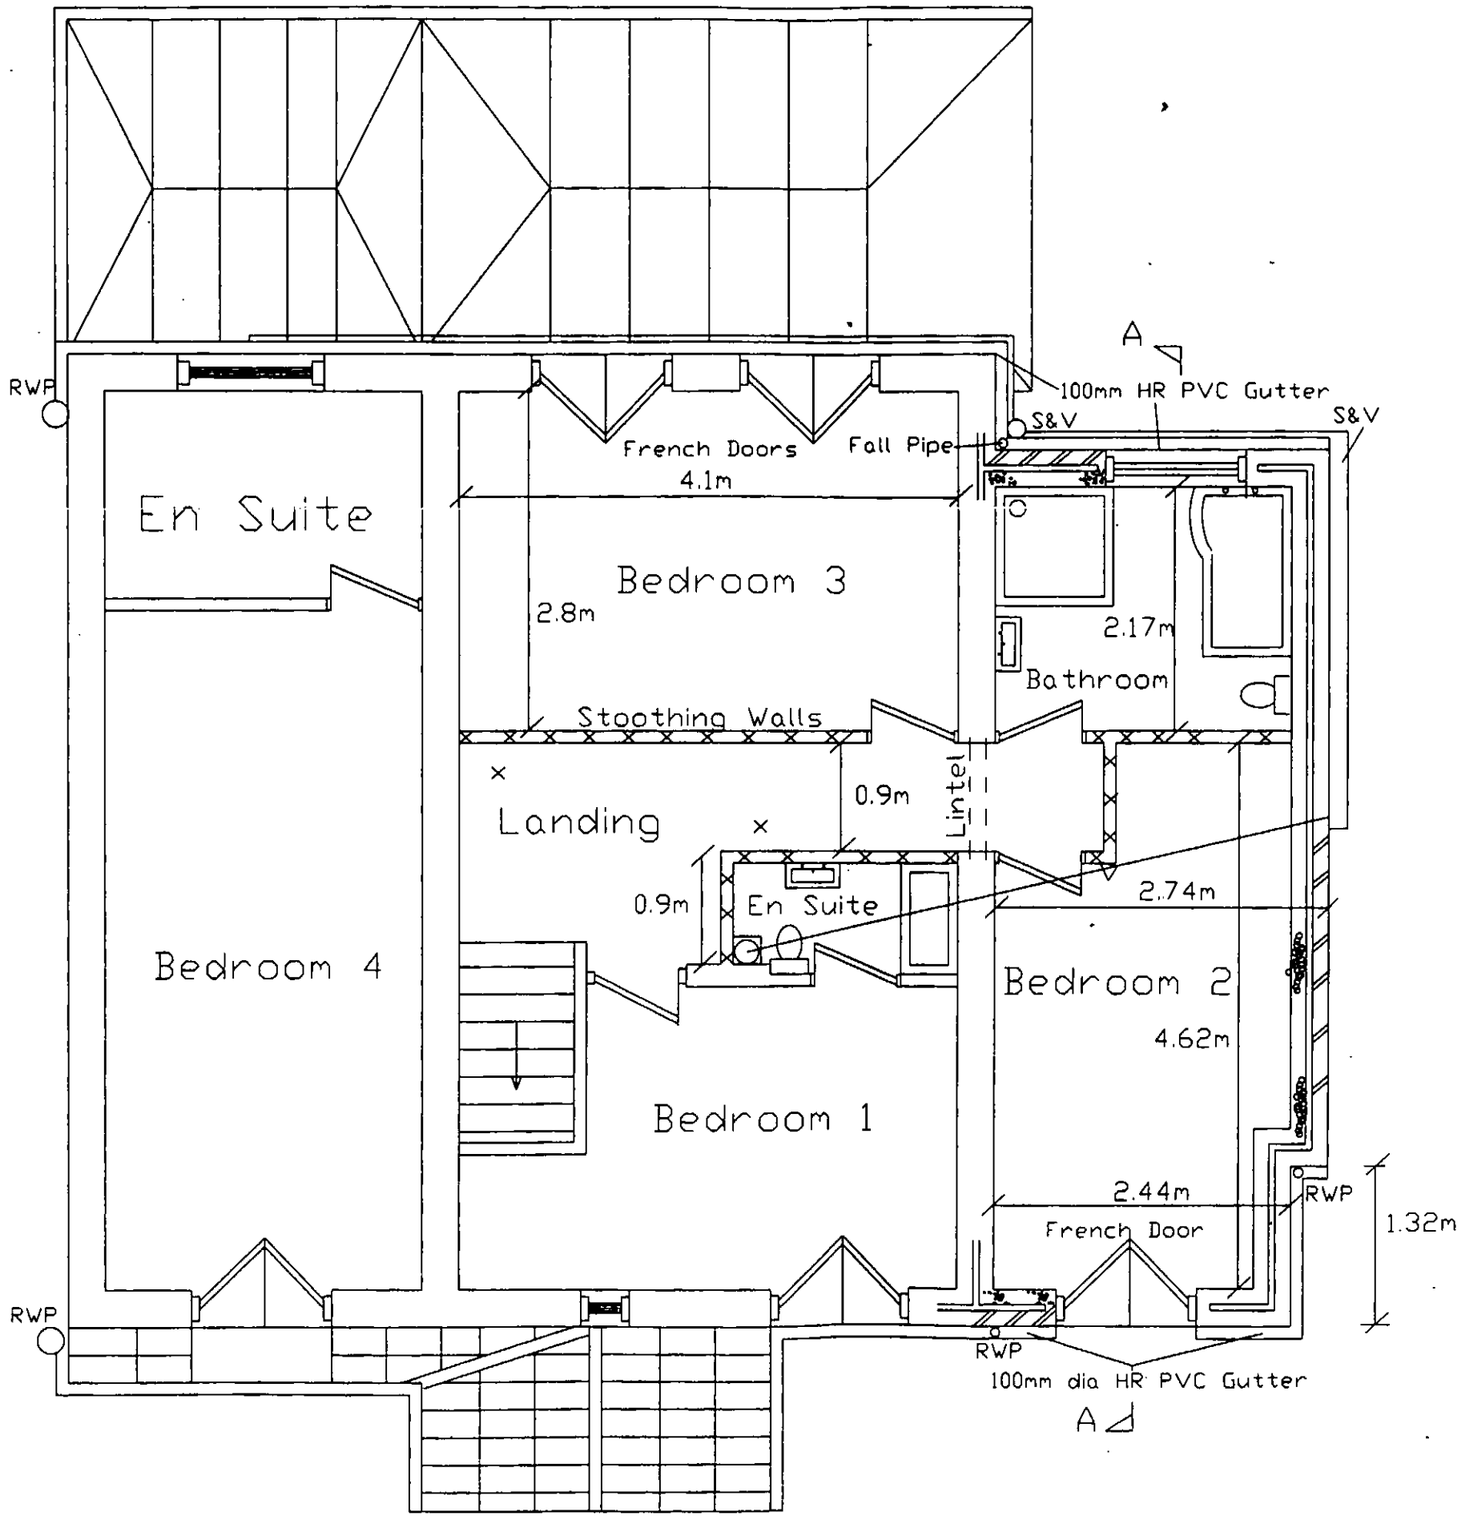

Proposed First Floor Plan