




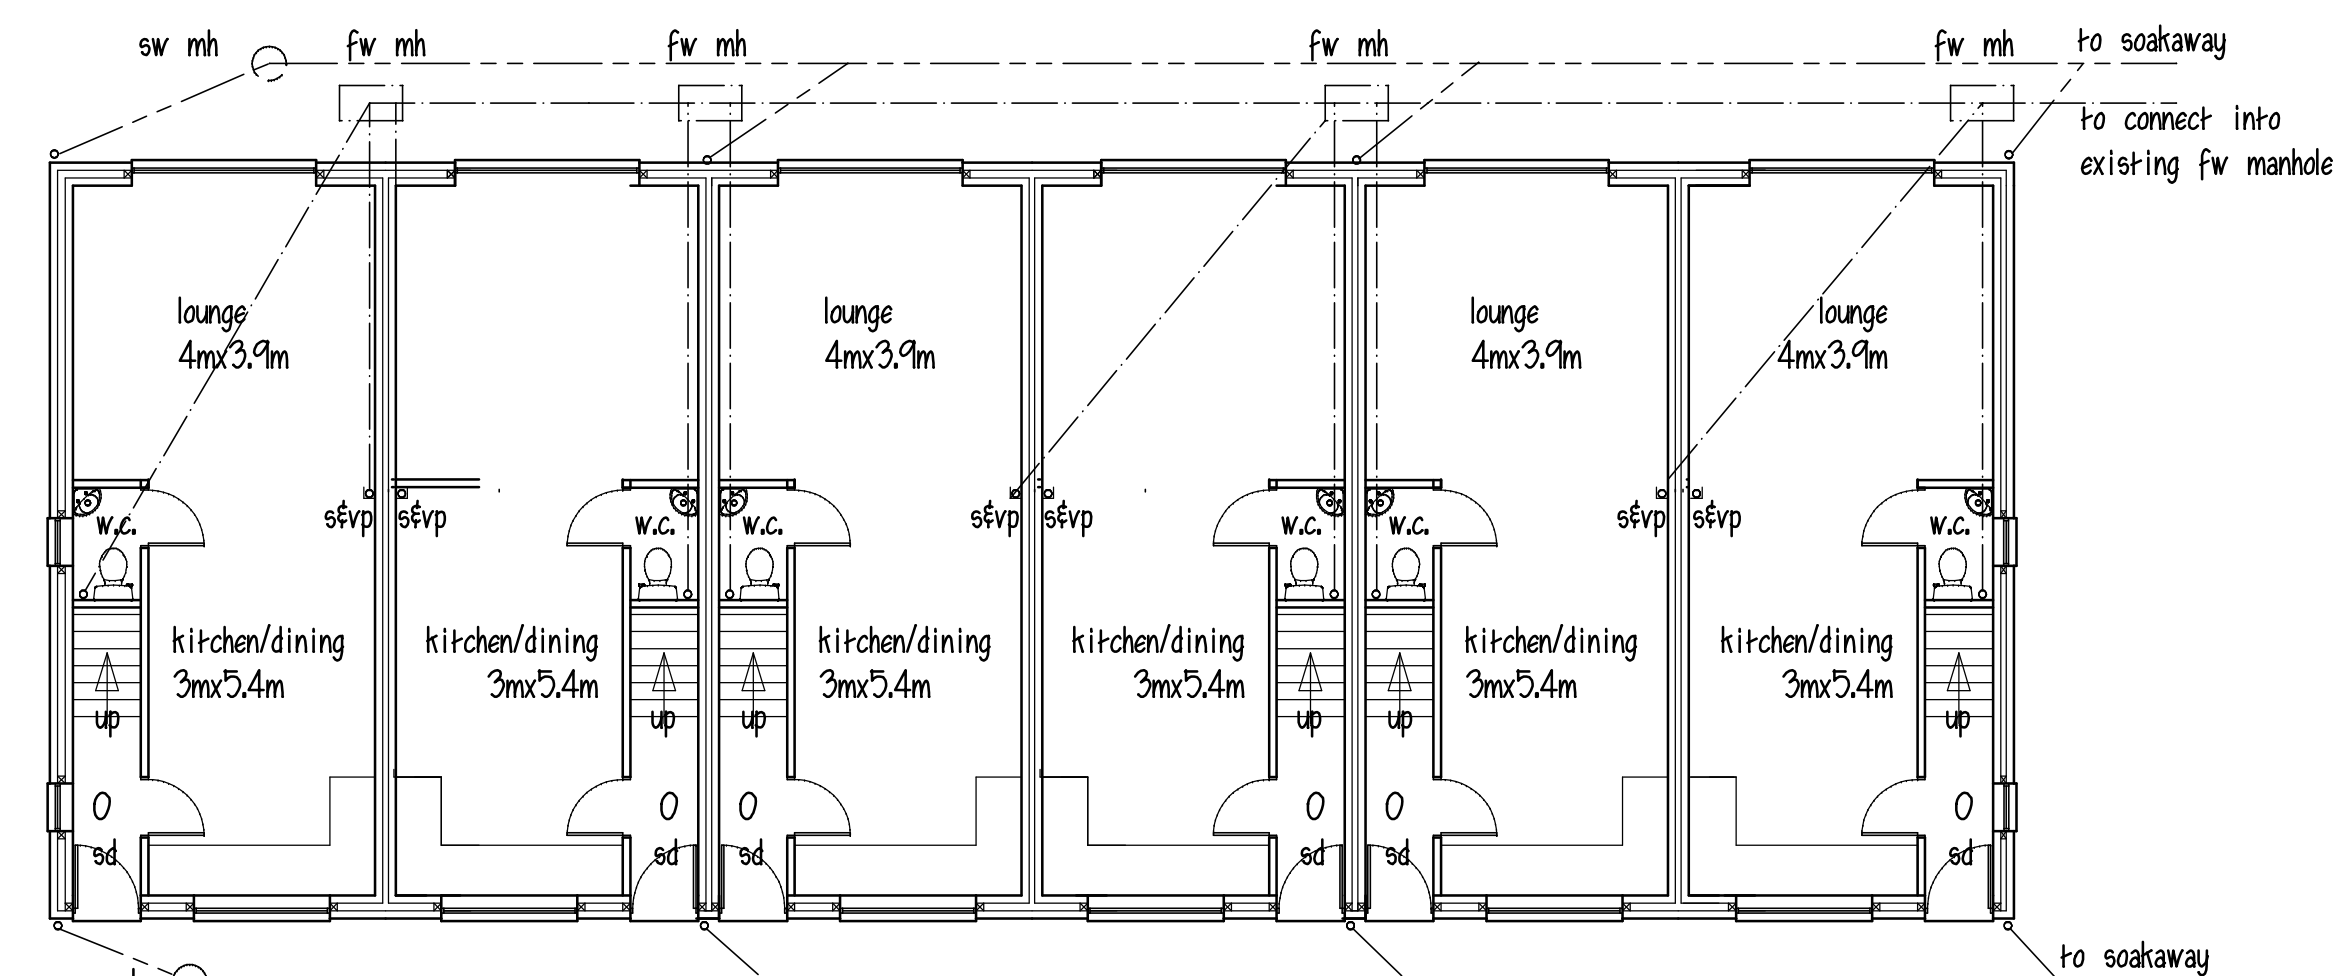

GROUND FLOOR

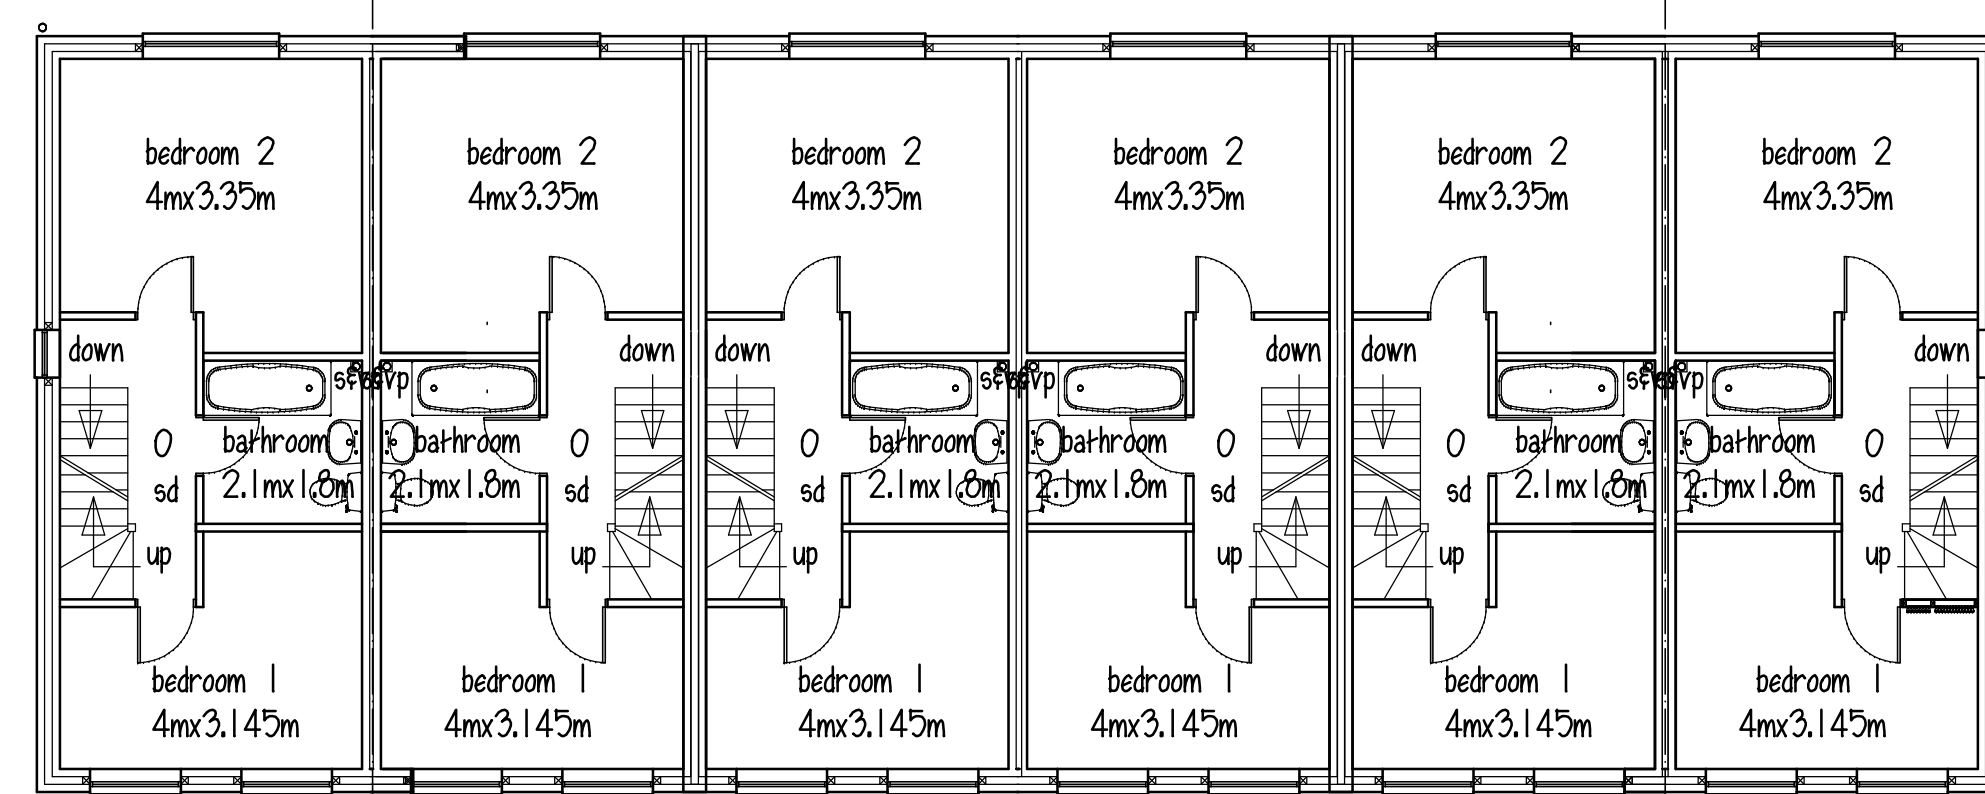


FIRST FLOOR

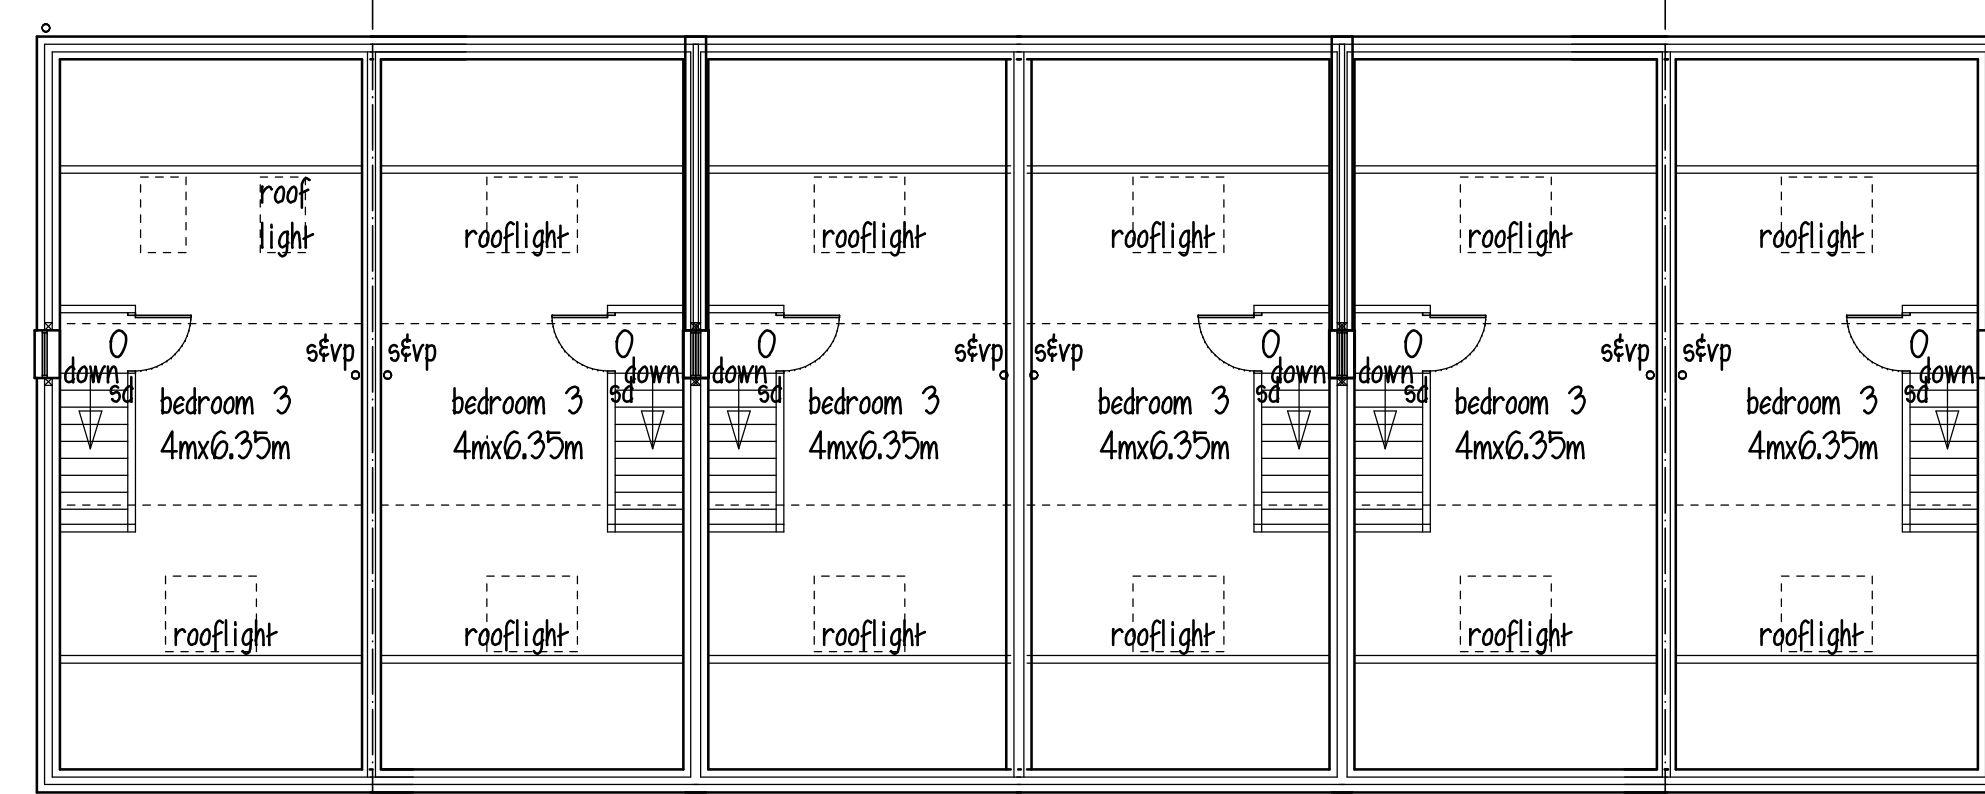


ATTIC




FRONT ELEVATION

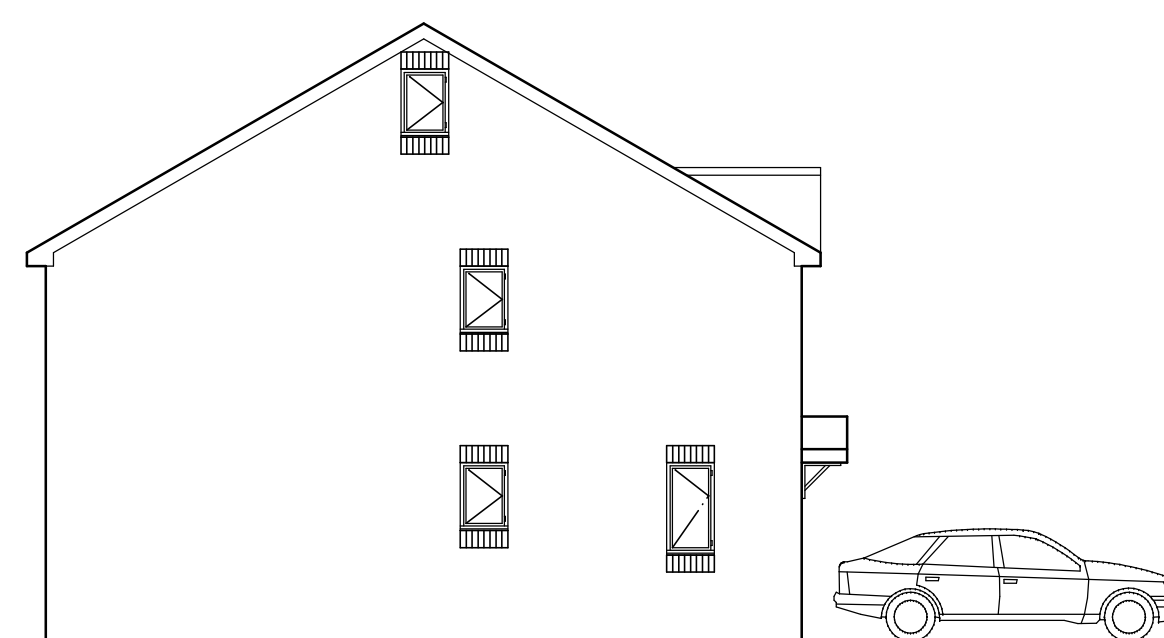

SIDE ELEVATION

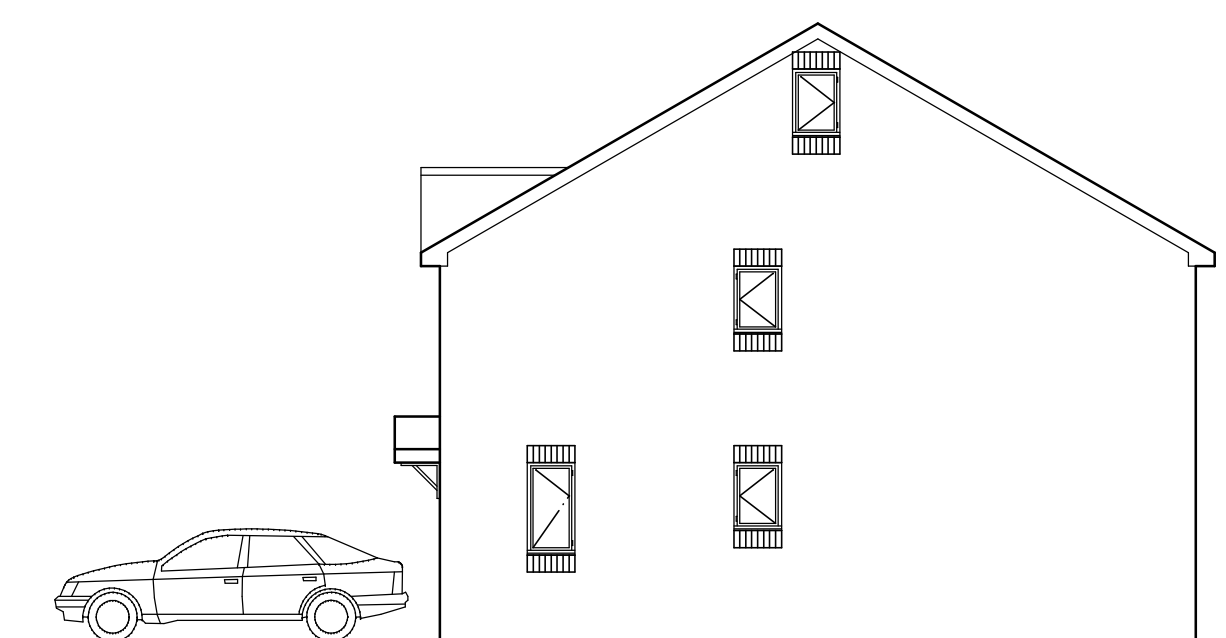

SIDE ELEVATION

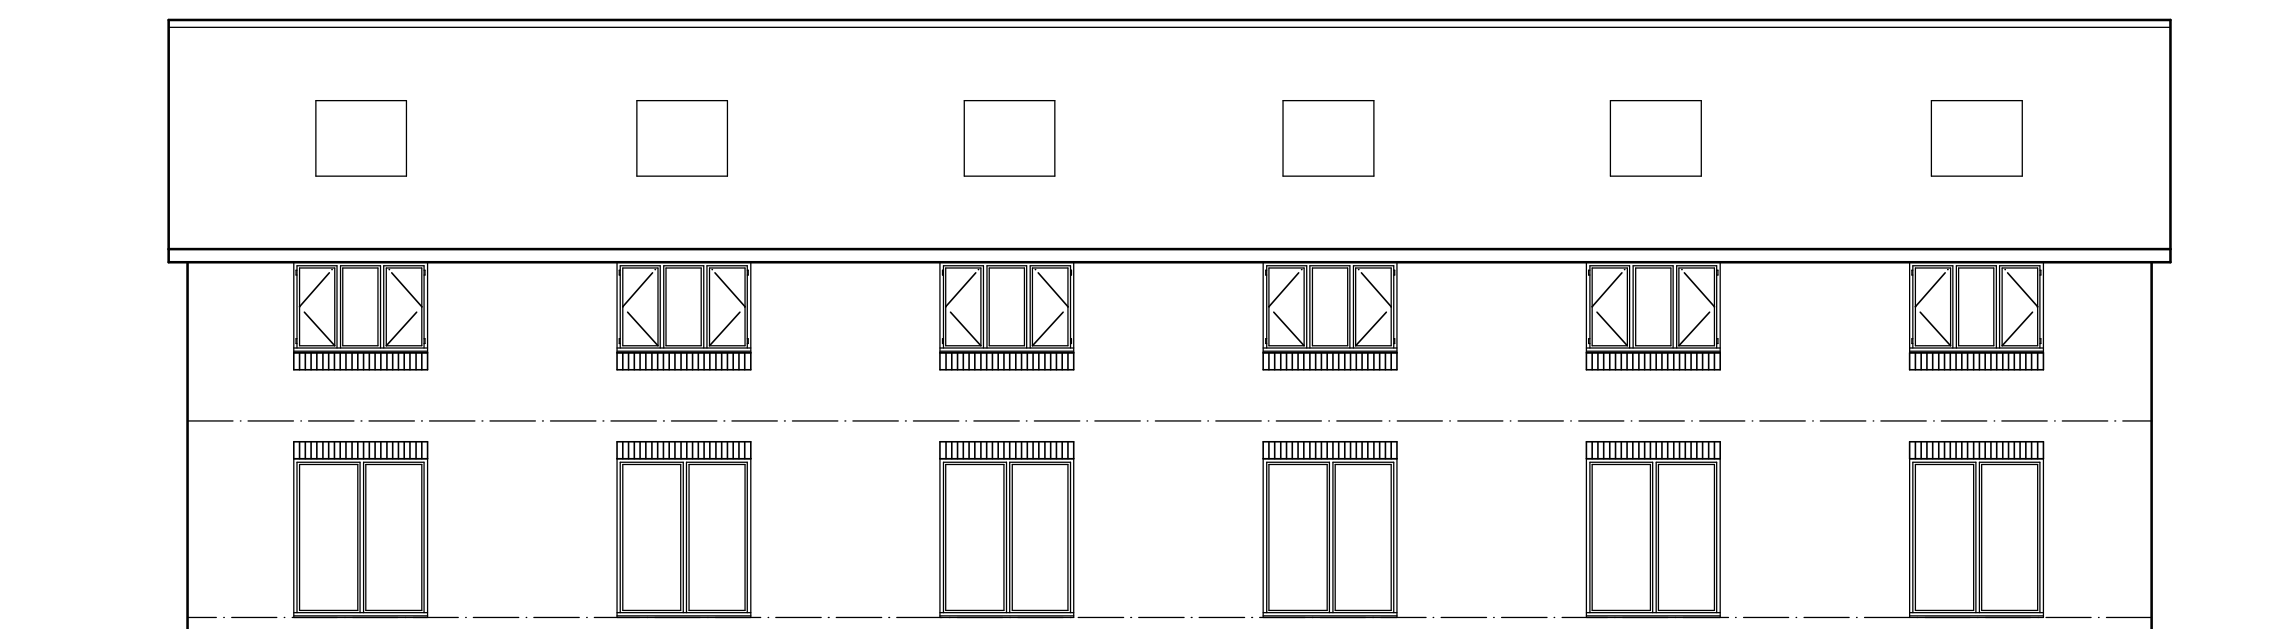

REAR ELEVATION

SURE MANAGEMENT LTD
 PROPOSED 6 NO TOWNHOUSES
 PHASE 1 & 2
 WASHINGTON AVE.
 WOMBWELL

PLANS & ELEVATIONS
 1:100 @ A1 AUG 15 Rev J

Peter Thompson
 Linwood
 Barnsley Road
 Dodworth
 Barnsley S75 3JR
 M.C.I.A.T.
 tel & 01226
 fax 201391