
30 Timothy Wood Avenue, Birdwell, Barnsley, S70 5RX.

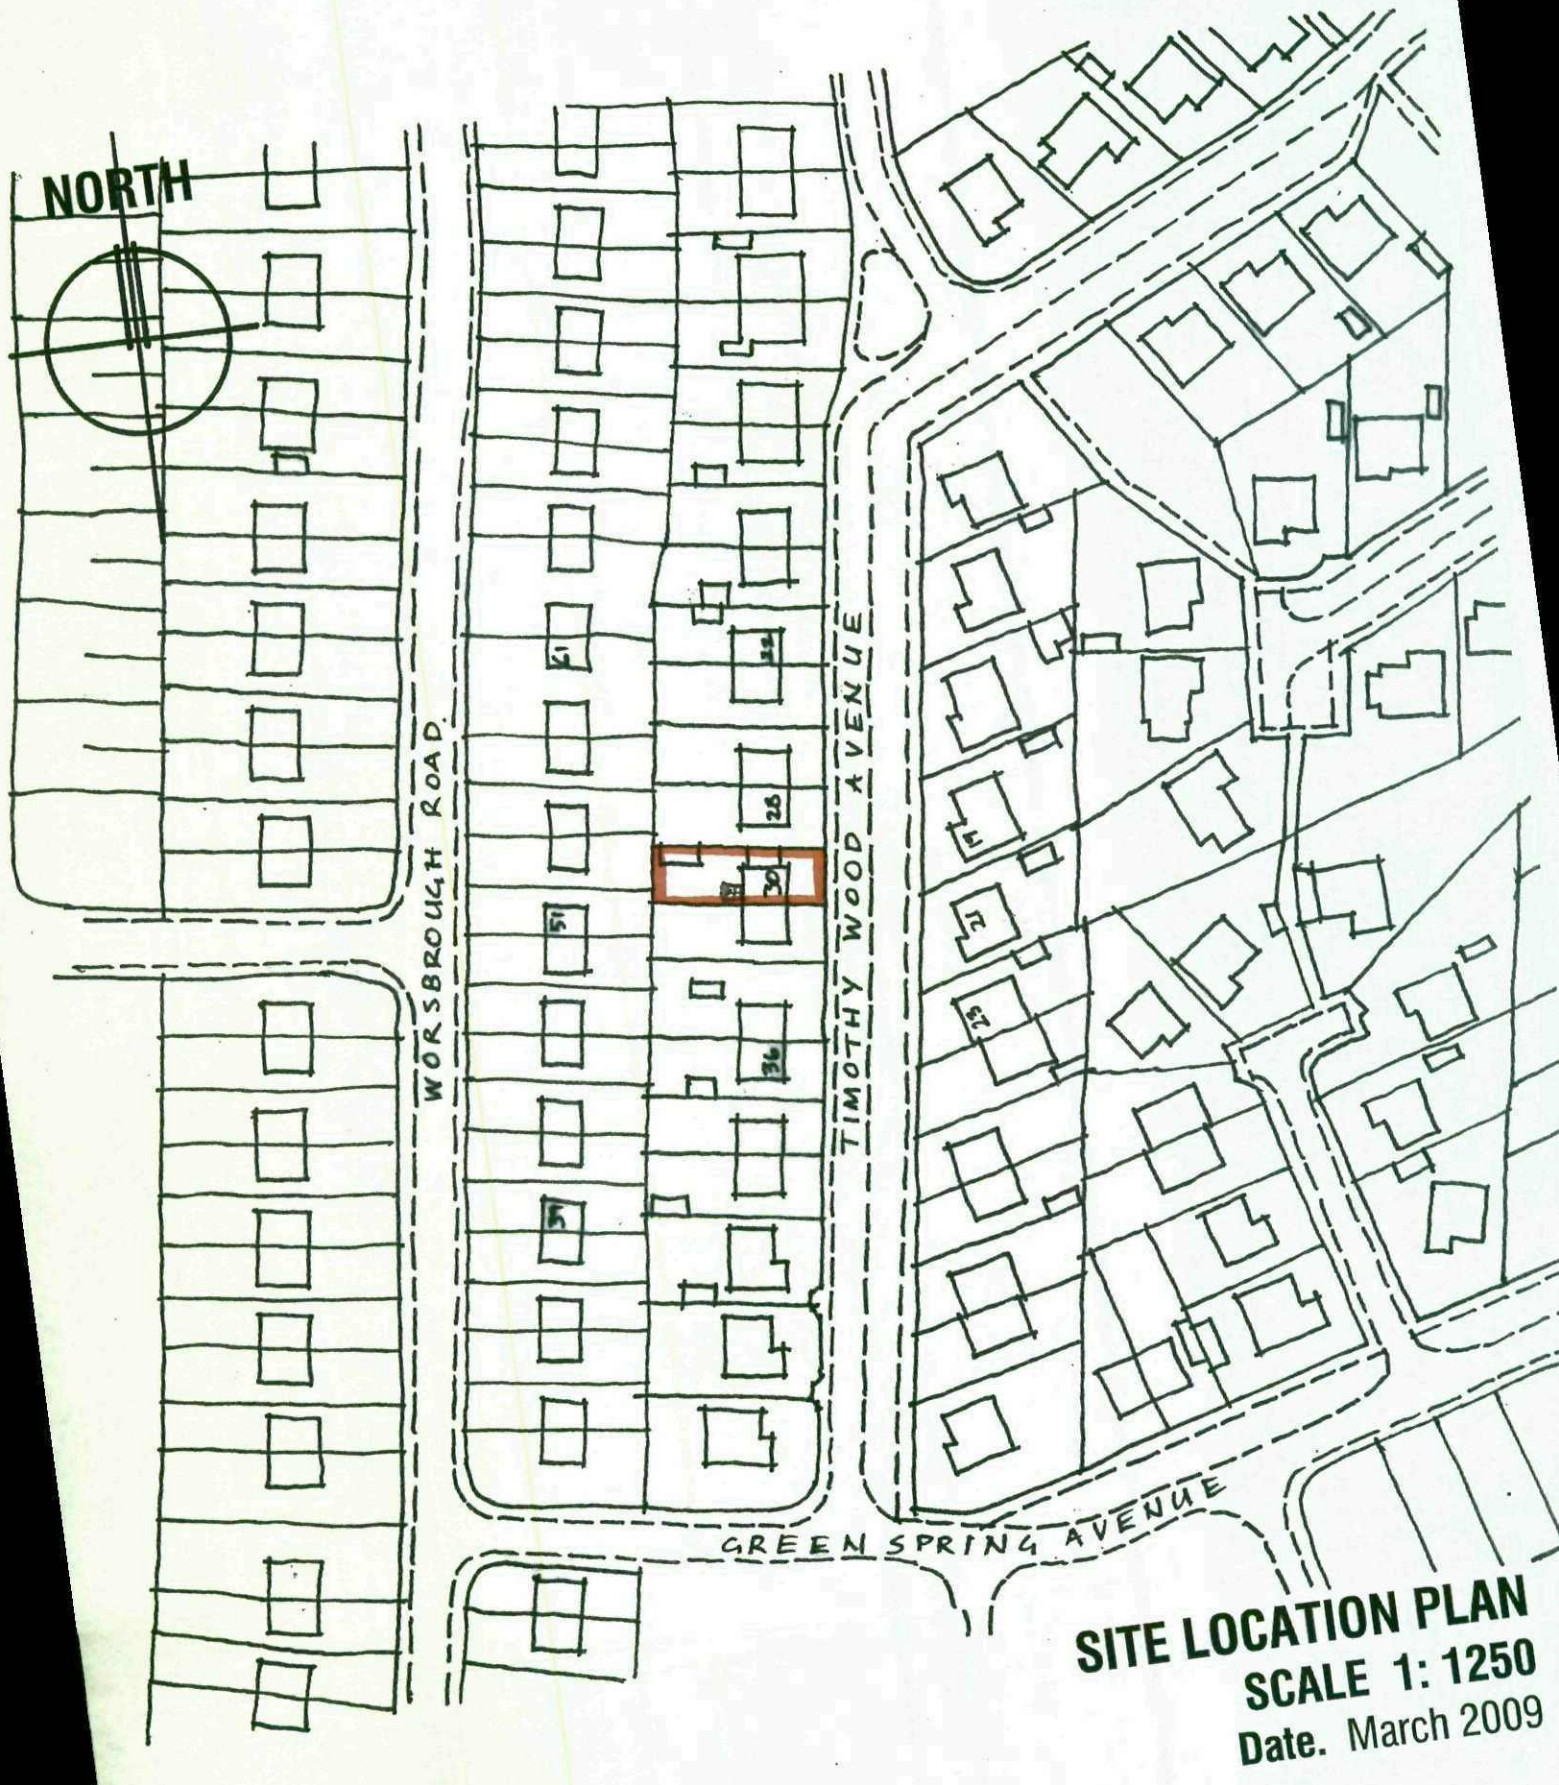

SITE LOCATION PLAN

SCALE 1: 1250

Date. March 2009

30 Timothy Wood Avenue, Birdwell,
Barnsley, S70 5RX.



BLOCK PLAN
SCALE 1: 500
Date. March 2009