



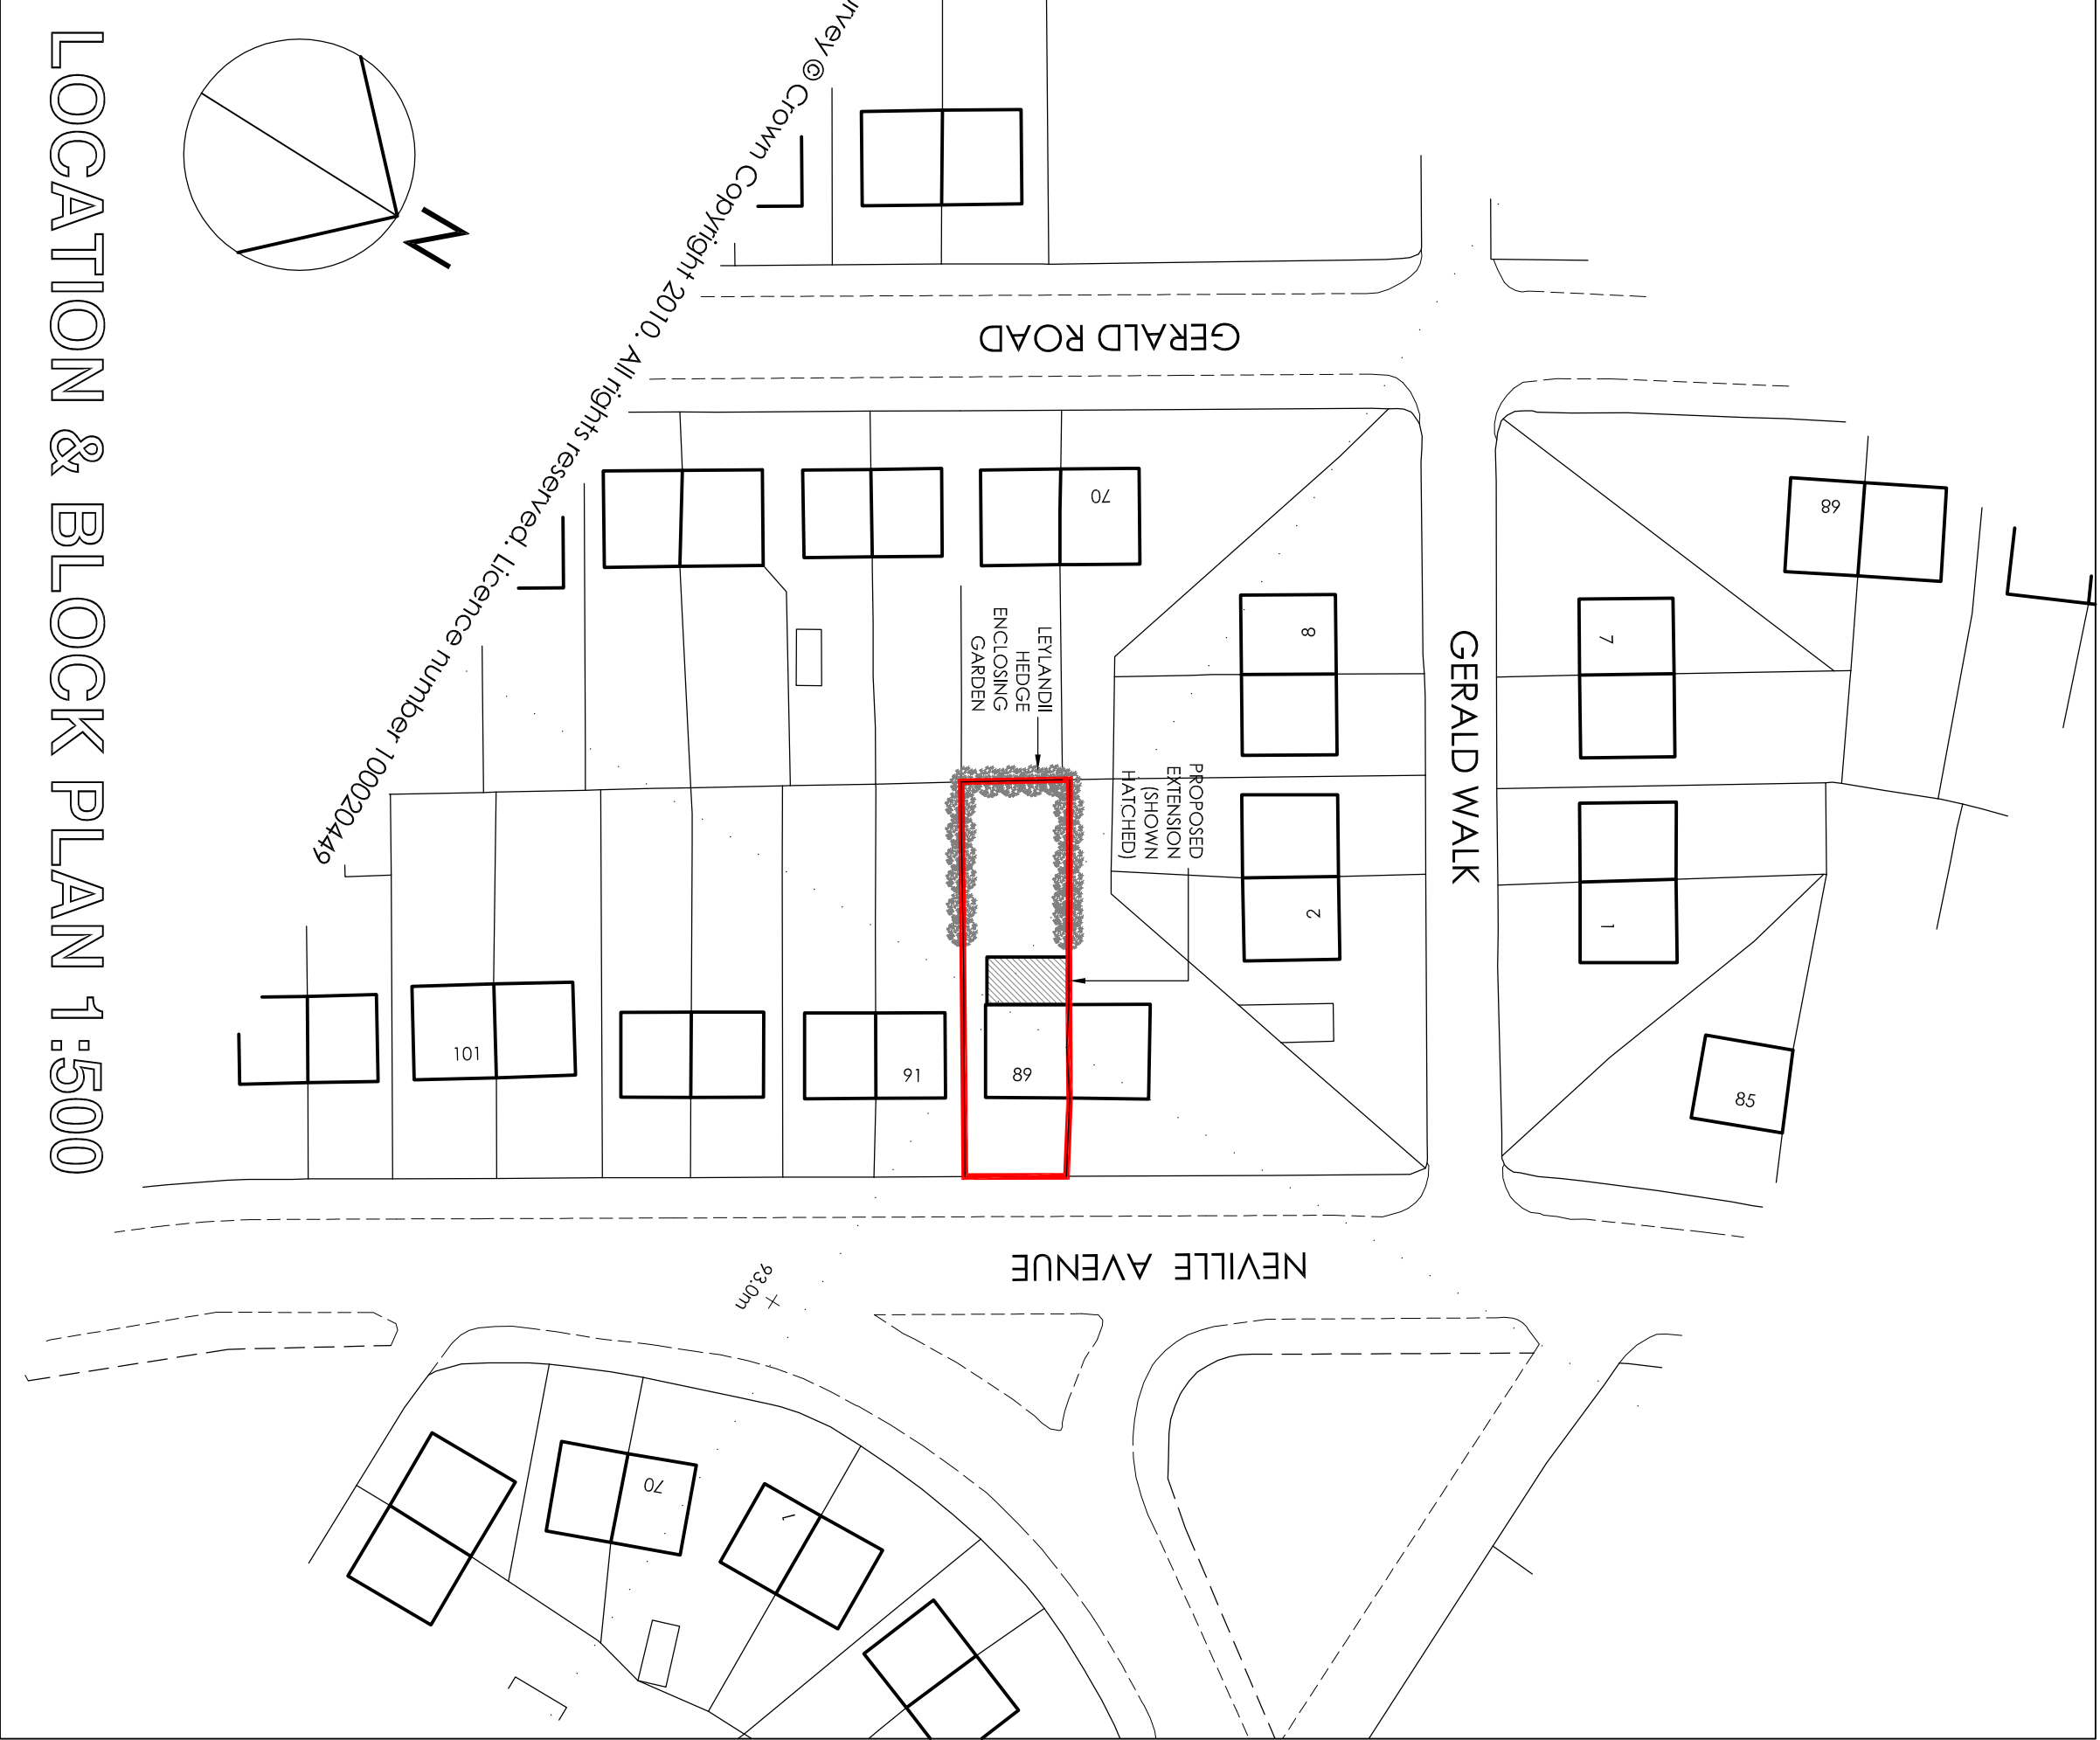


LOCATION & BLOCK PLAN 1:500

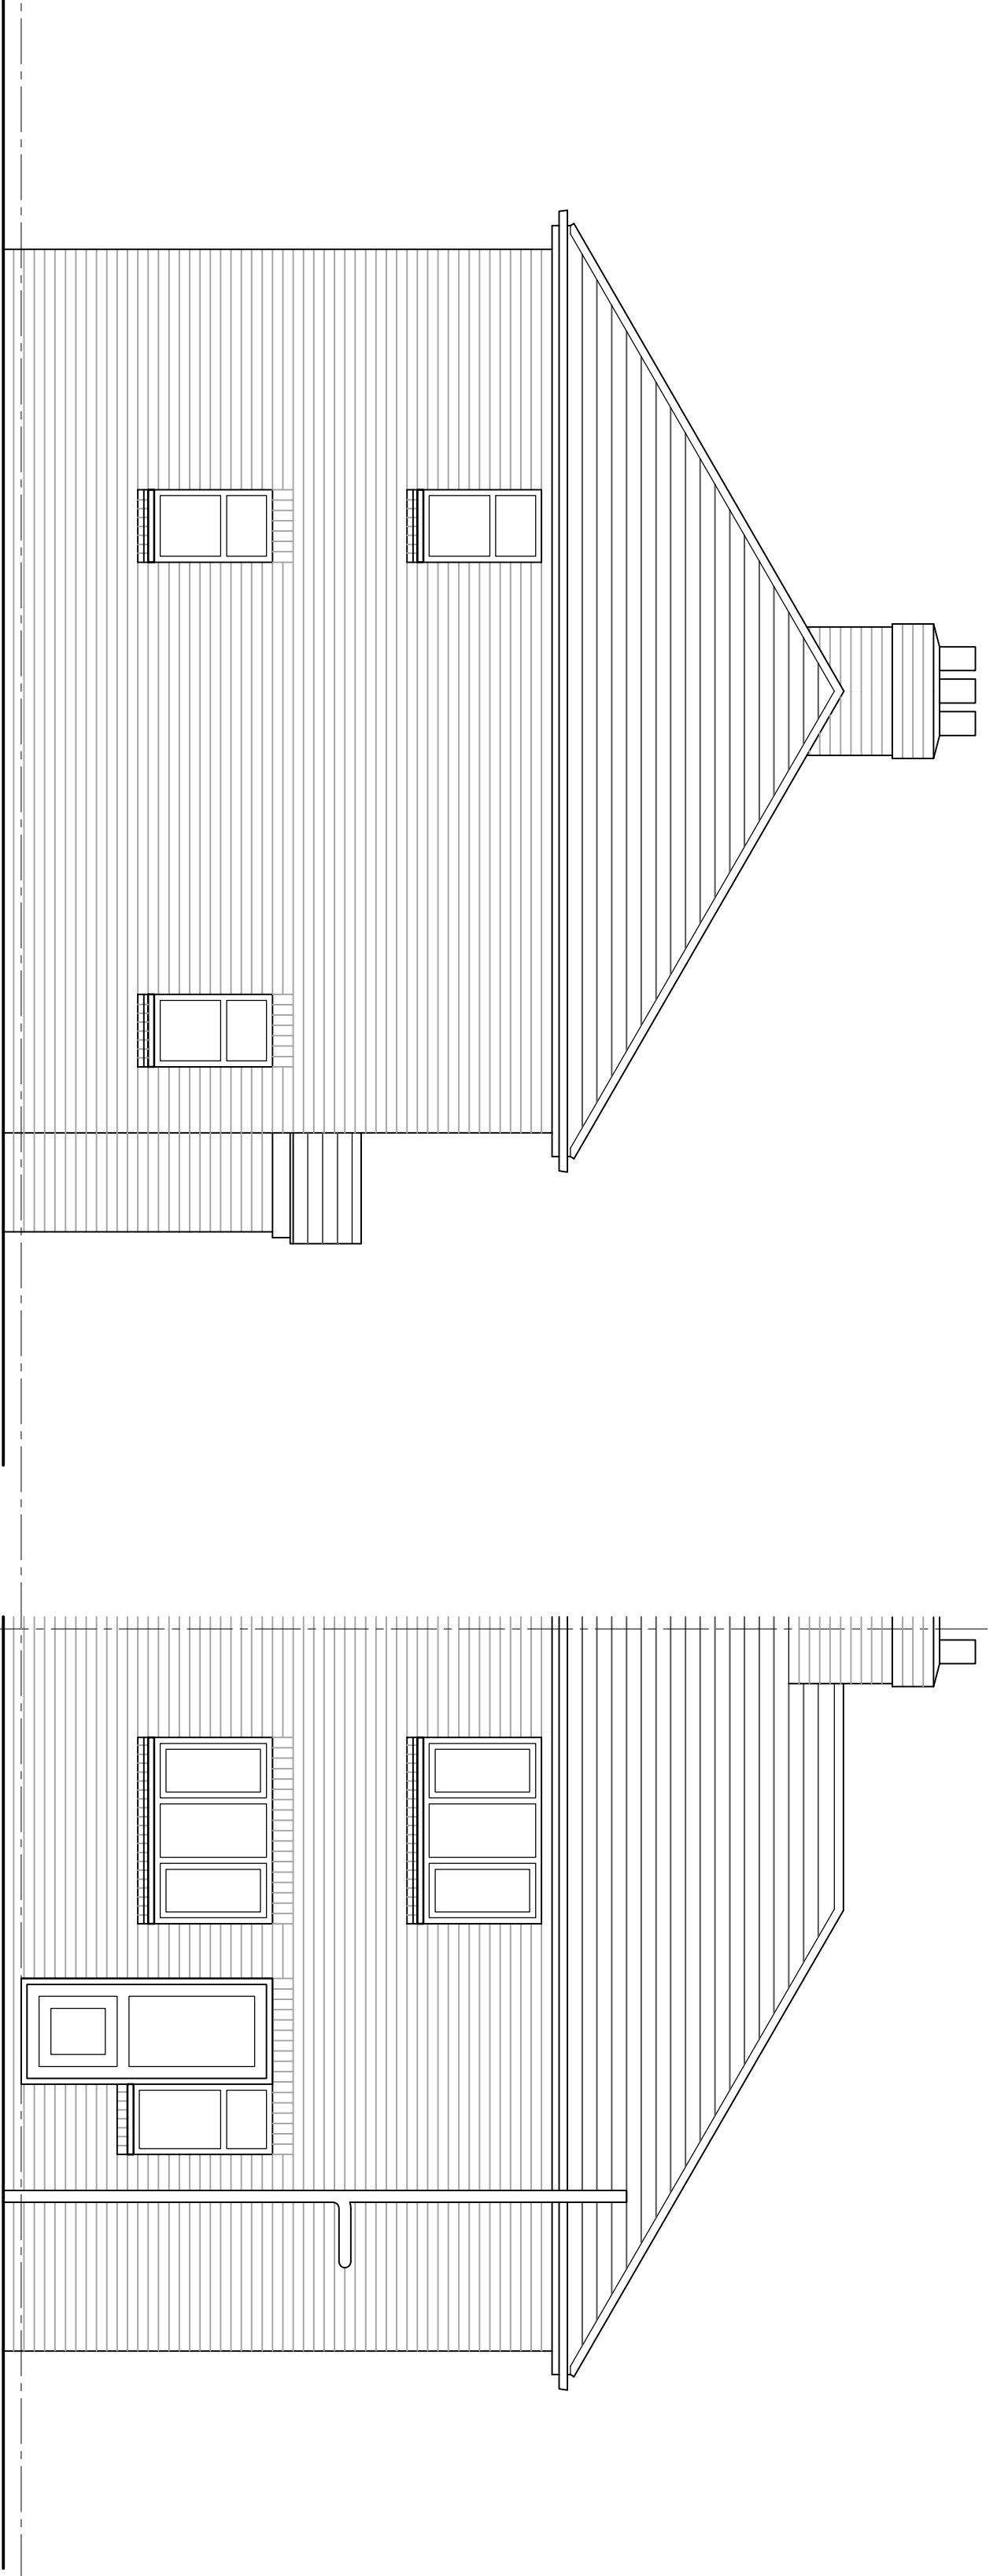


SOUTH EAST


SOUTH WEST

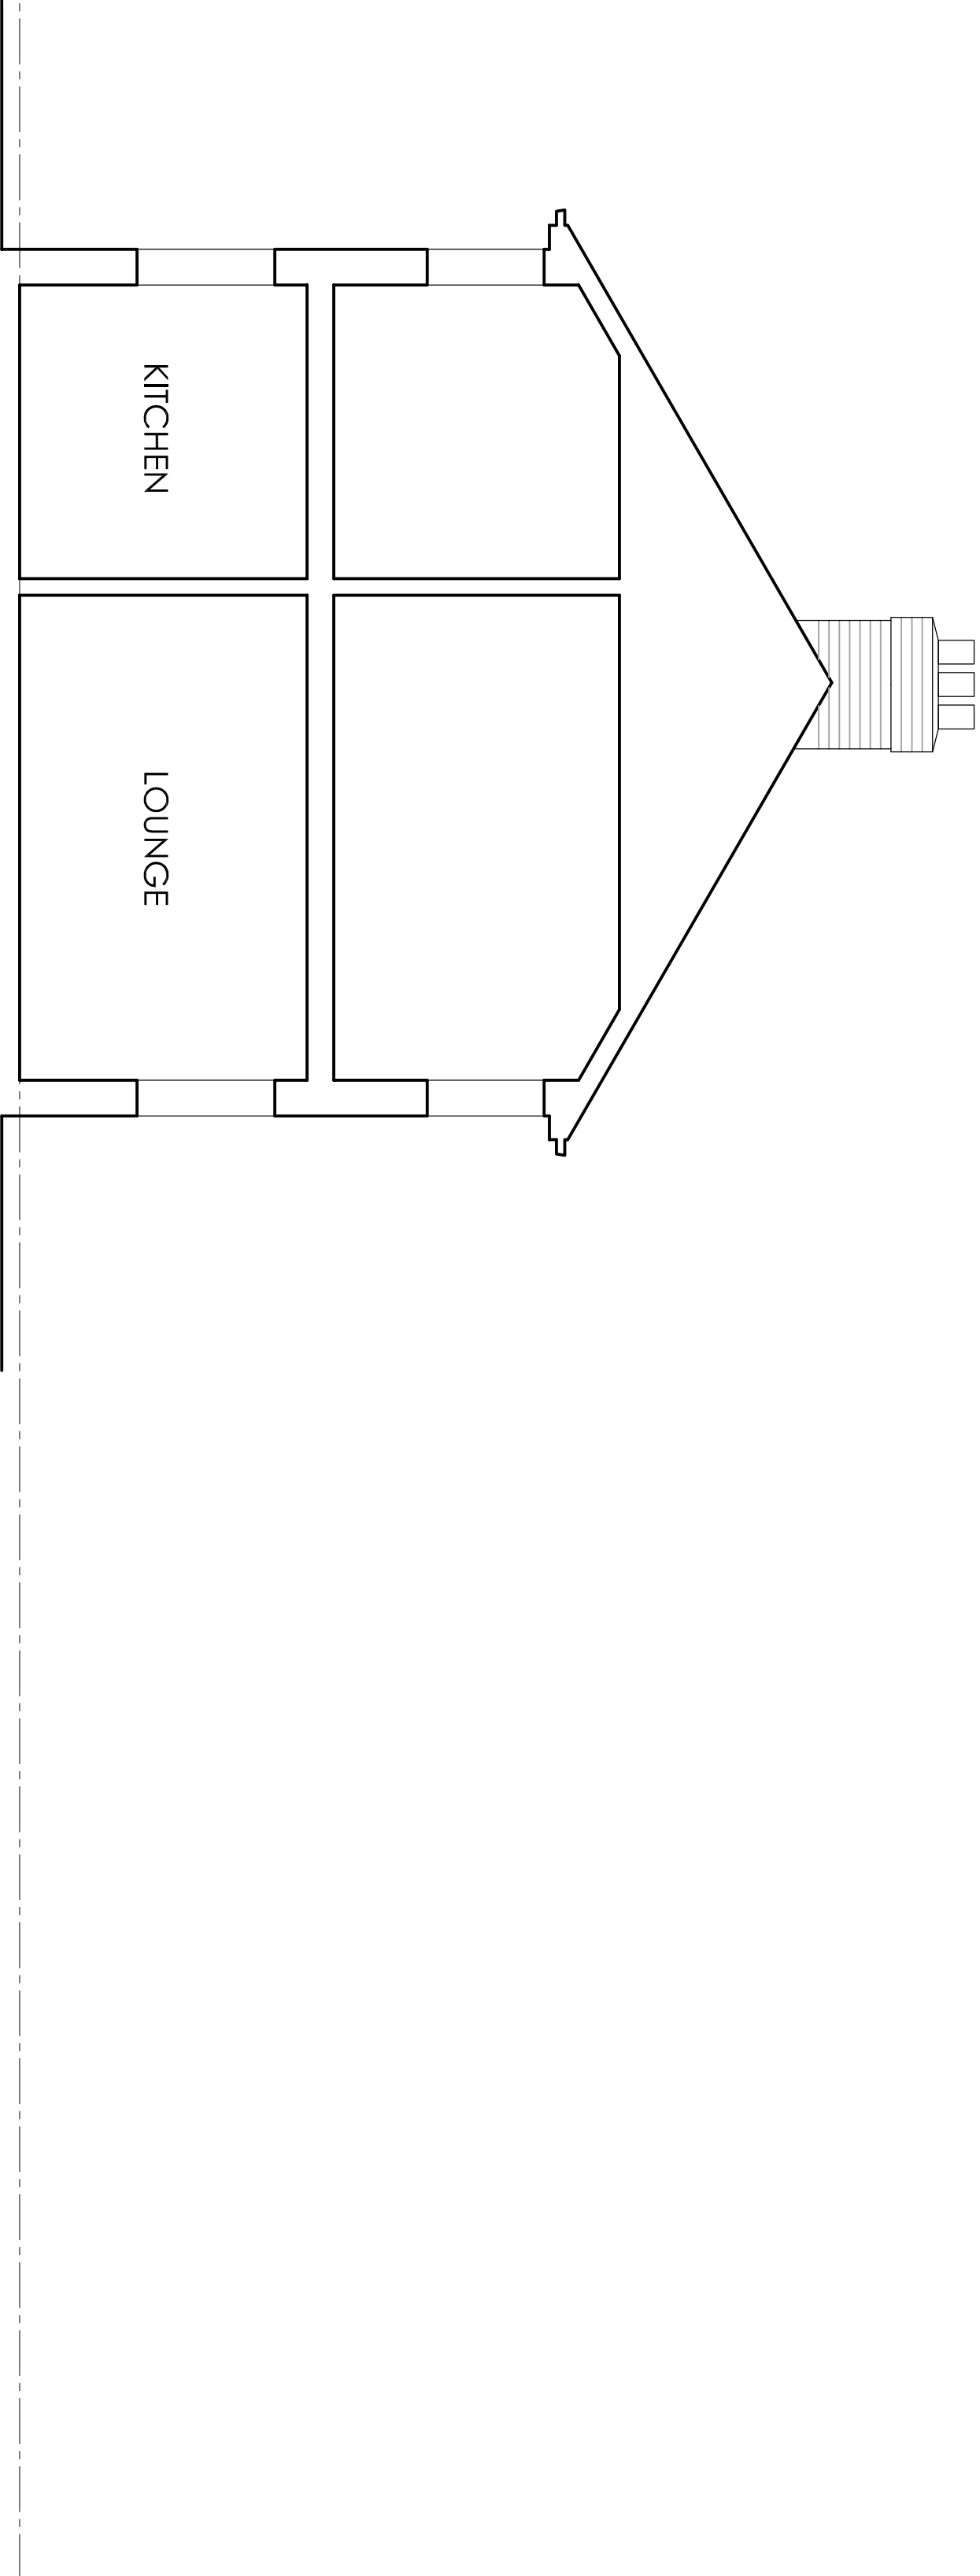

SECTION AA

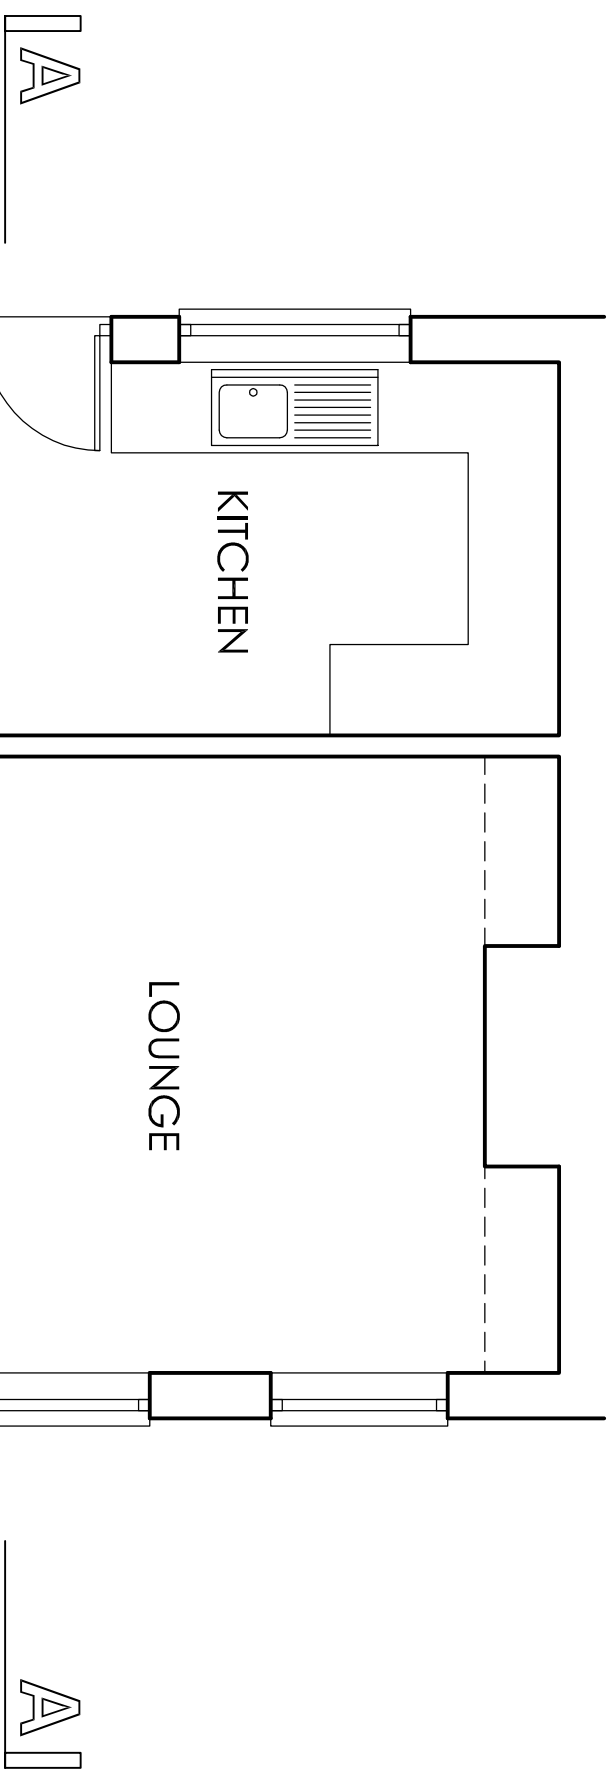

BUILDING AS EXISTING 1:50

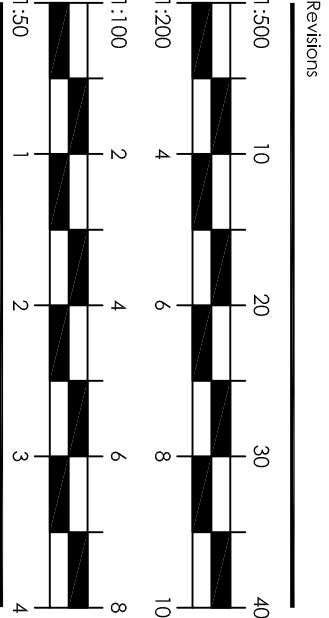

Birkett Cole Lowe
ARCHITECTS

UNIT 110, RIVERSIDE BLOCK
SHEPPEAR BANK BUSINESS PARK
SHEPHERD 52 3DA
TEL 0114 258 9306
FOX 0114 250 8509
DOORDIRECT@btconnect.com

Client
**89 NEVILLE AVENUE,
KENDRAY
BARNSELEY S70 3HS**

Project
PROPOSED EXTENSION

Drawing
**LOCATION & BLOCK PLAN
AND BUILDING
AS EXISTING**

Scale 1:50 @ A1 By NJC Date 27.01.10

Number
3458(0-)/01