


Drawing No.	Rev No.
MAW001 -006	

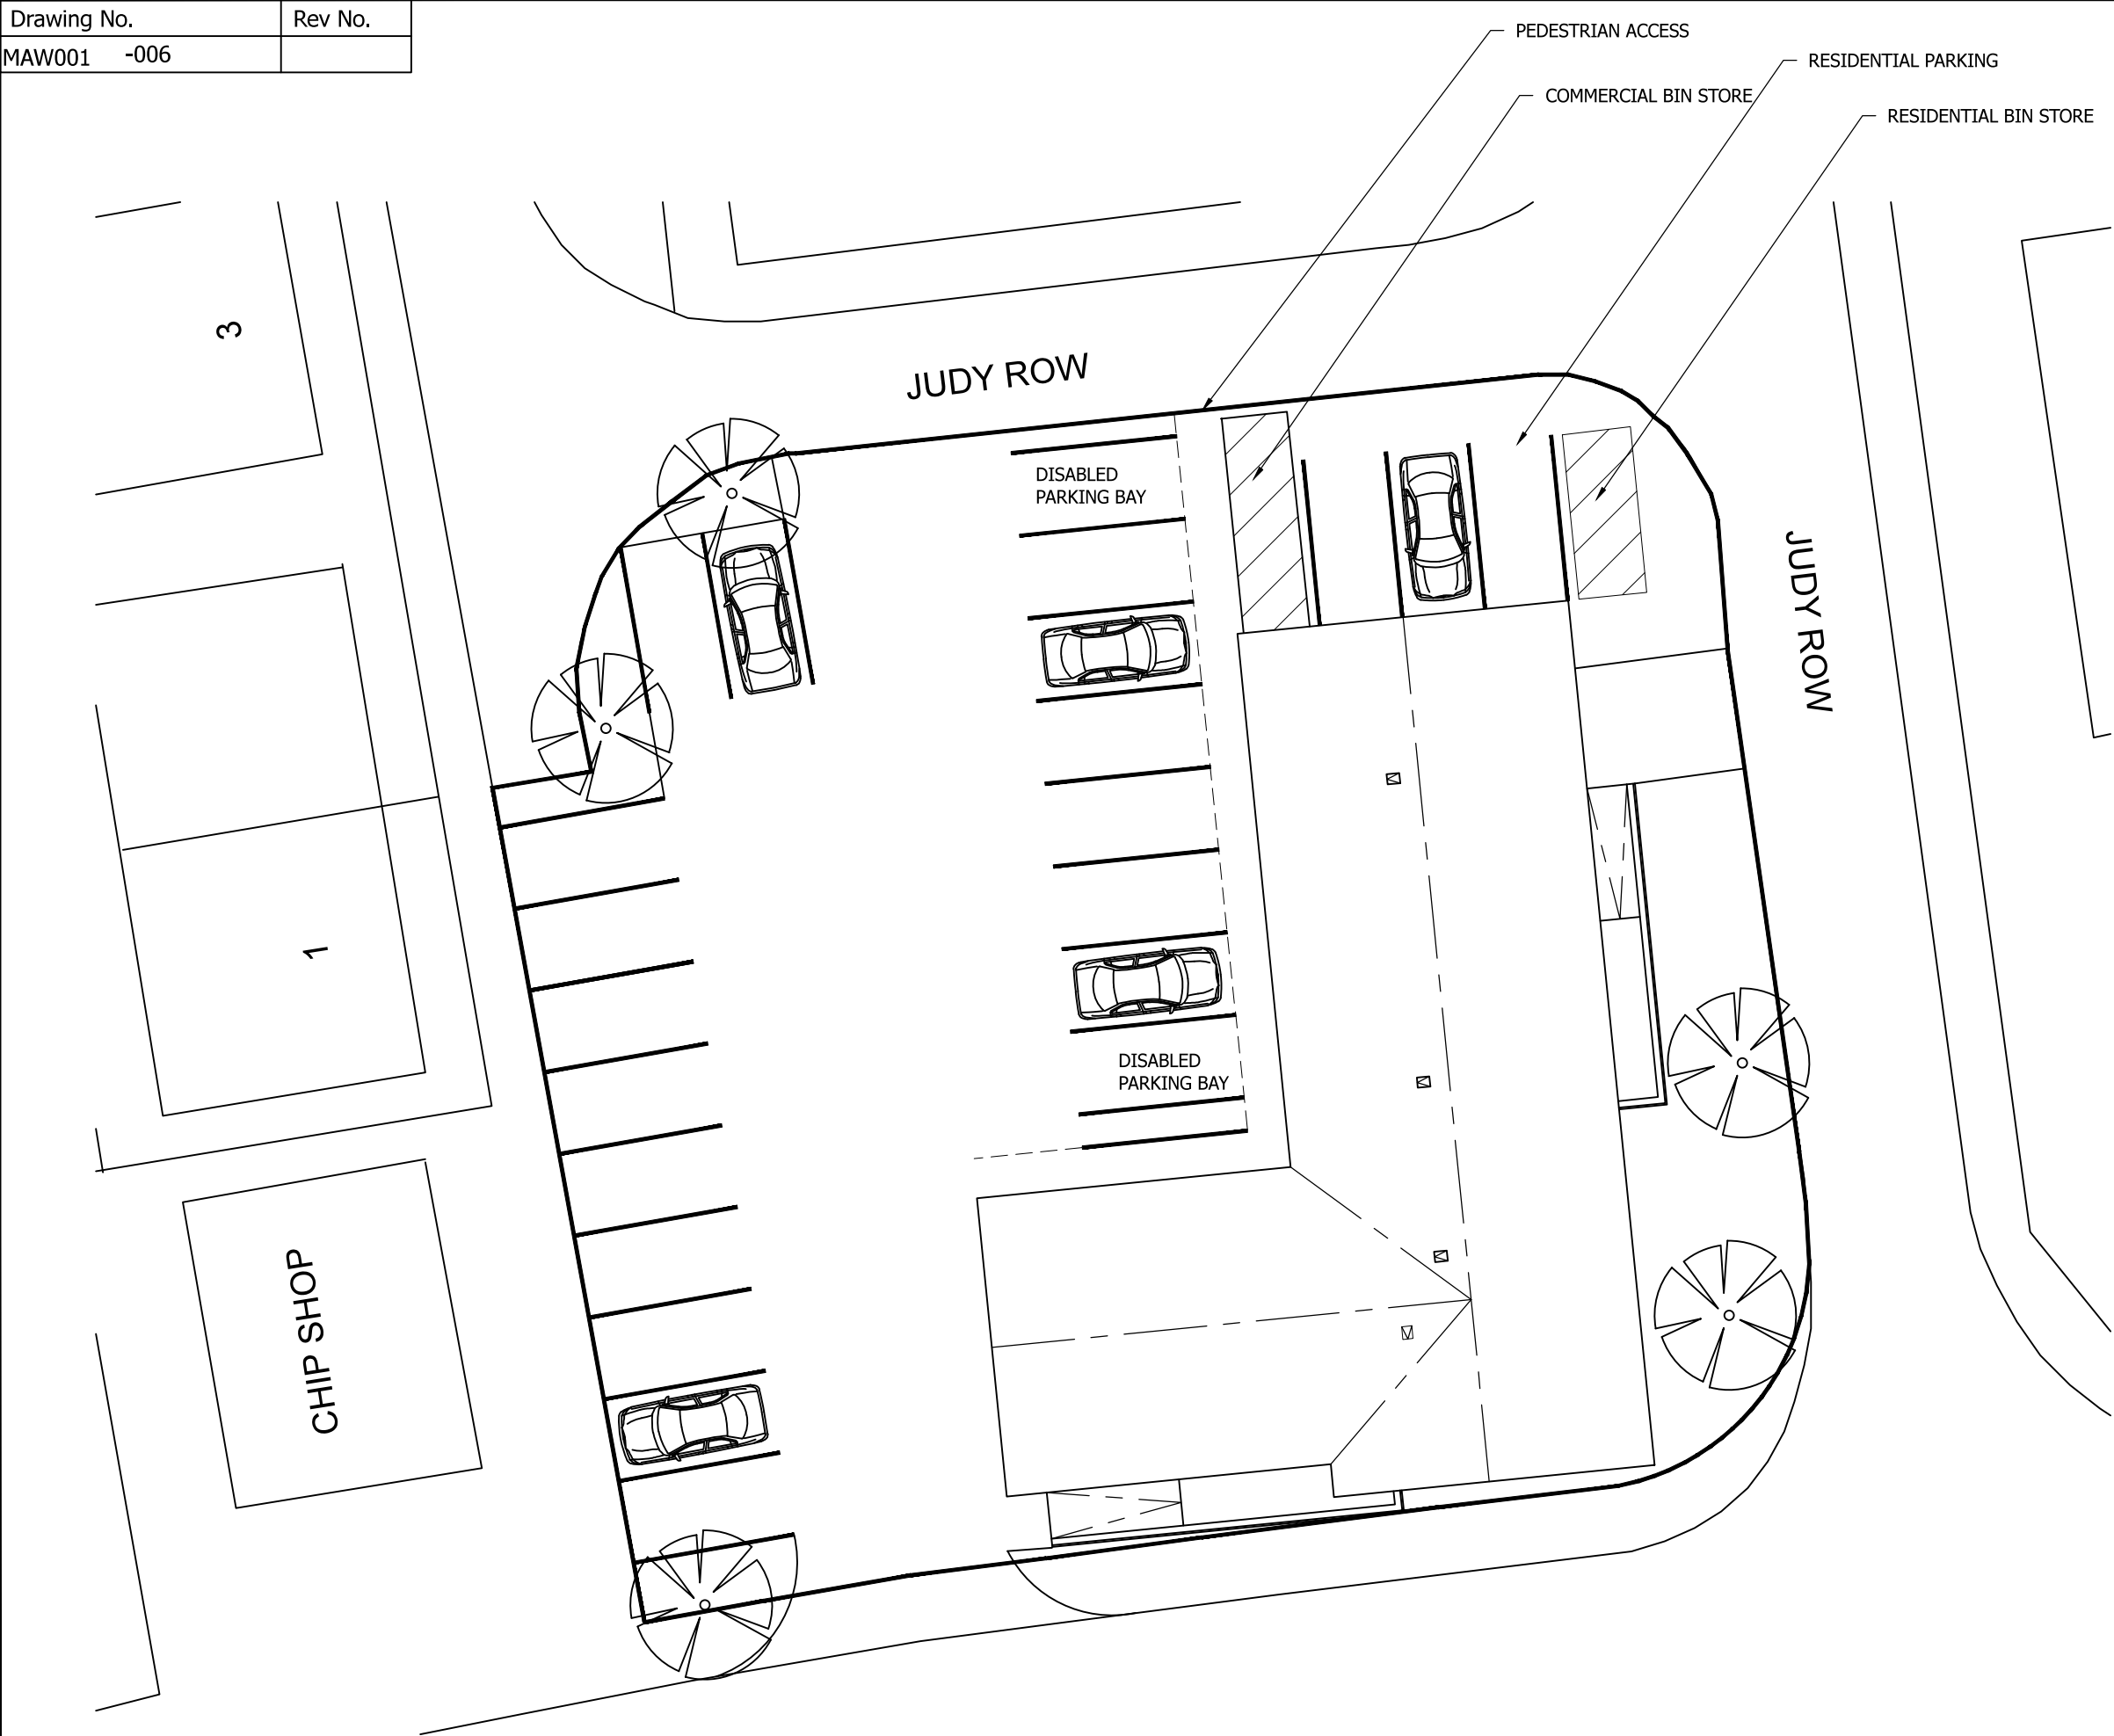

DO NOT SCALE: Contractor to check all dimensions and report any omissions or errors

NOTES

Rev	Description	By	Chk	App	Date
-----	-------------	----	-----	-----	------

JRB DESIGNS Ltd
1 Saville Road
Cudworth
Barnsley
S72 8LT
Tel: 01226 383542
Fax: 01226 380078
Mob: 07970 541192
Email: john@jrbdesigns.co.uk

This drawing is copyright. © jrbdesigns Ltd.

Client
MR. A WILLIAMS

Drawing Title
BLOCK PLAN

Address
**MIXED USE SCHEME @ LAND FORMERLY
OCCUPIED BY THE BUTCHERS ARMS
10 HIGH STREET MONK BRETTON
BARNSELY S71 2EL**

Project Title:
**PROPOSED NEW MIXED USE
DEVELOPMENT**

Purpose of Issue:
PLANNING

Drawing Status
FIRST ISSUE

Scale at A3 AS SHOWN	Drawn By JRB	Date 21/04/2022
Checked By	Date 21/04/2022	Approved By Date 21/04/2022
Project No. MAW001	Drawing No. 006	Revision -

APPROVAL ☒ INFORMATION ☐ TENDER ☐ CONTRACT ☐ CONSTRUCTION ☐