


North East Facing Elevation As Existing

Scale 1:100@A3

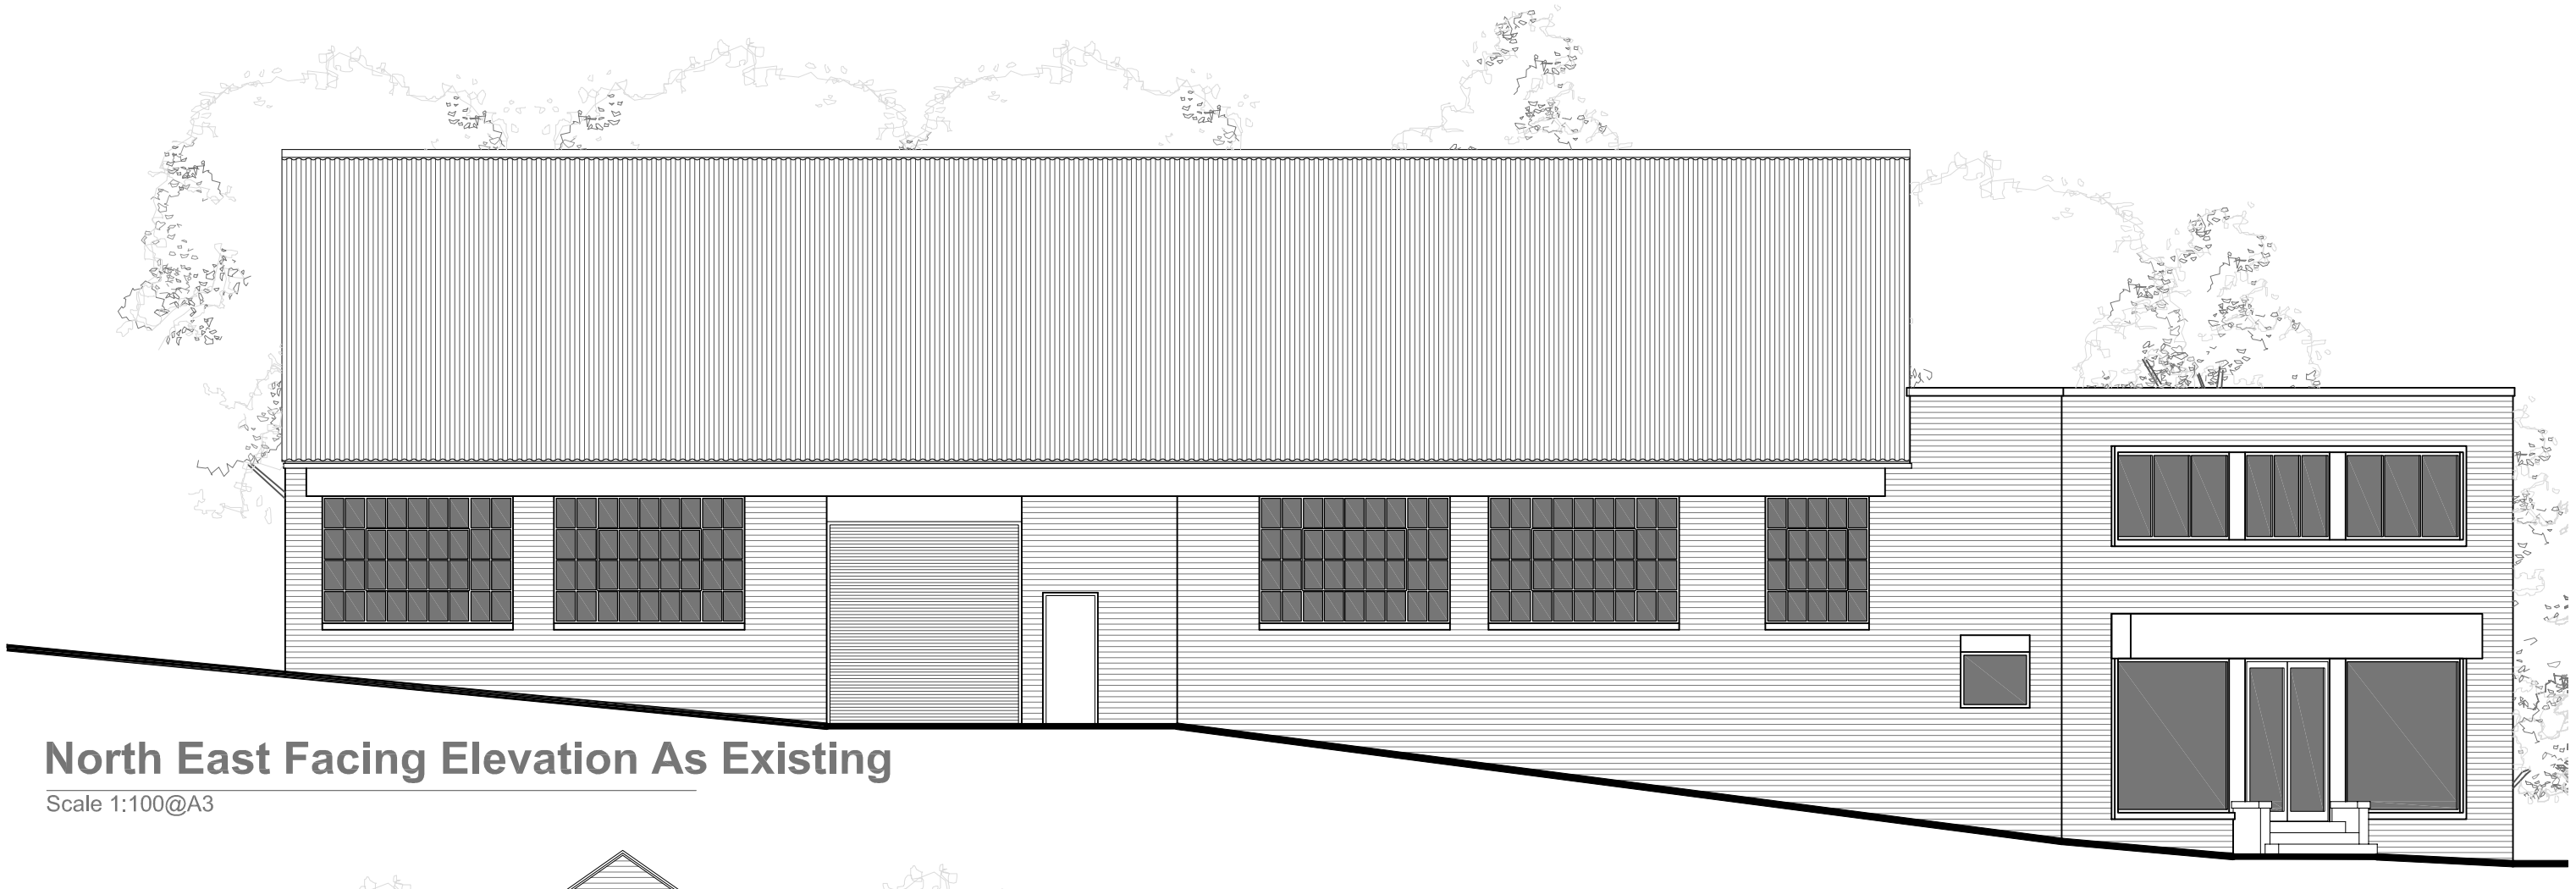

North West Facing Elevation As Existing

Scale 1:100@A3

MATERIALS

- Walls - Fair faced brickwork, concrete surrounds to windows
- Roof - Profiled fibre sheet
- Rainwater goods - Metal box gutters, cast metal and plastic downpipes
- Windows - Steel single glazed fixed and openable casements
- Doors - Aluminium fully double glazed entrance doors and timber flush doors

ISSUED FOR PLANNING

REVISION	DATE	DRAWN	CHECKED	DESCRIPTION

CLIENT	MRS L THOMPSON	SCALE	1:100@A3
DATE	FEB 2018		
PROJECT	LAND OFF NEW STREET, BARNSLEY	DRAWN	ML
CHECKED			
DRAWING TITLE	ELEVATIONS AS EXISTING SHEET 1 OF 2	JOB NUMBER	1760
DRAWING NO.	105	REVISION	

TIMEARCHITECTS

Creative Conservation - Inspiring Design. Time Architects 226-228 Holme Lane, Sheffield, S64JZ
Registered Company Number in England and Wales: 8033383, Director: Michael Leigh
W. www.timearchitects.co.uk **E.** info@timearchitects.co.uk **T.** 0114 430 0114
© all rights reserved, report all discrepancies, do not scale from drawing, check dimensions on site