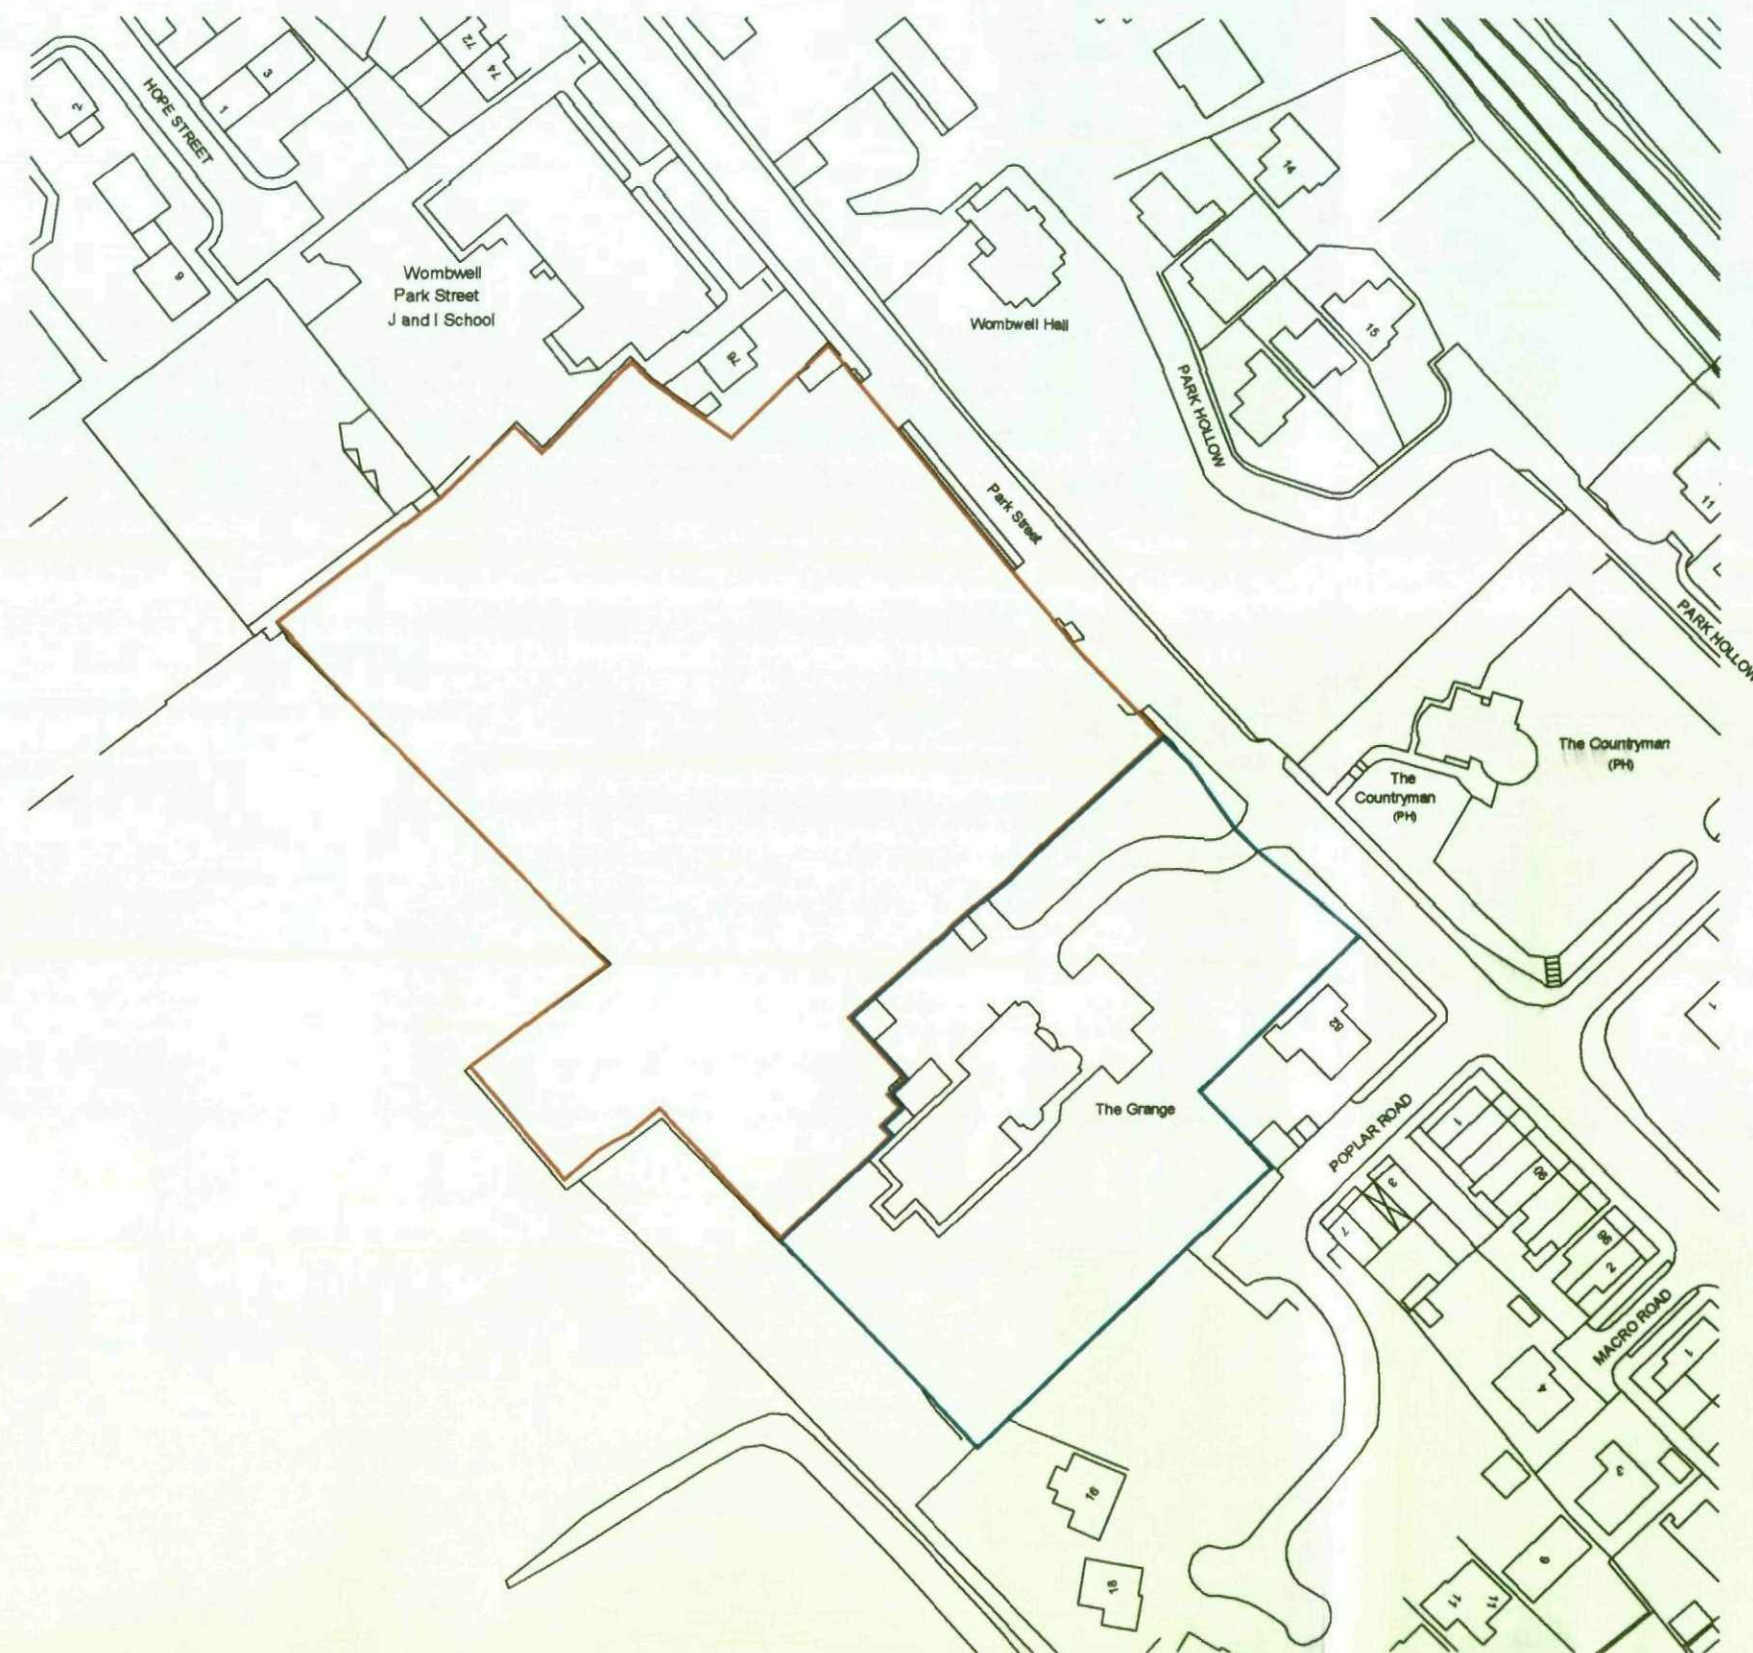


|                |                |   |                  |                                                        |          |
|----------------|----------------|---|------------------|--------------------------------------------------------|----------|
|                |                |   |                  | <b>Drawing Title</b>                                   |          |
|                |                |   |                  | Location Plan                                          |          |
|                |                |   |                  | <b>Job Title</b>                                       |          |
|                |                |   |                  | Residential development at<br>Park Street,<br>Wombwell |          |
| Drawn By       |                | Scale   | Date last issued |                                                        |          |
| RB             |                | 1:1250   | Feb 09           |                                                        |          |
| Drawing Number |                | <br>Gladedale (South Yorkshire) Ltd |                  |                                                        |          |
| 2361.1/31      |                |   |                  |                                                        |          |
|                |                |   |                  |                                                        |          |
| DATE           | REVISIONS      |   |                  | BY                                                     | Revision |
| Design         | Tech. Services |   | Buying           |                                                        |          |
| Drawn          | Quantified     |   | Orders           |                                                        |          |
| Checked        | Checked        |   | Checked          |                                                        |          |