


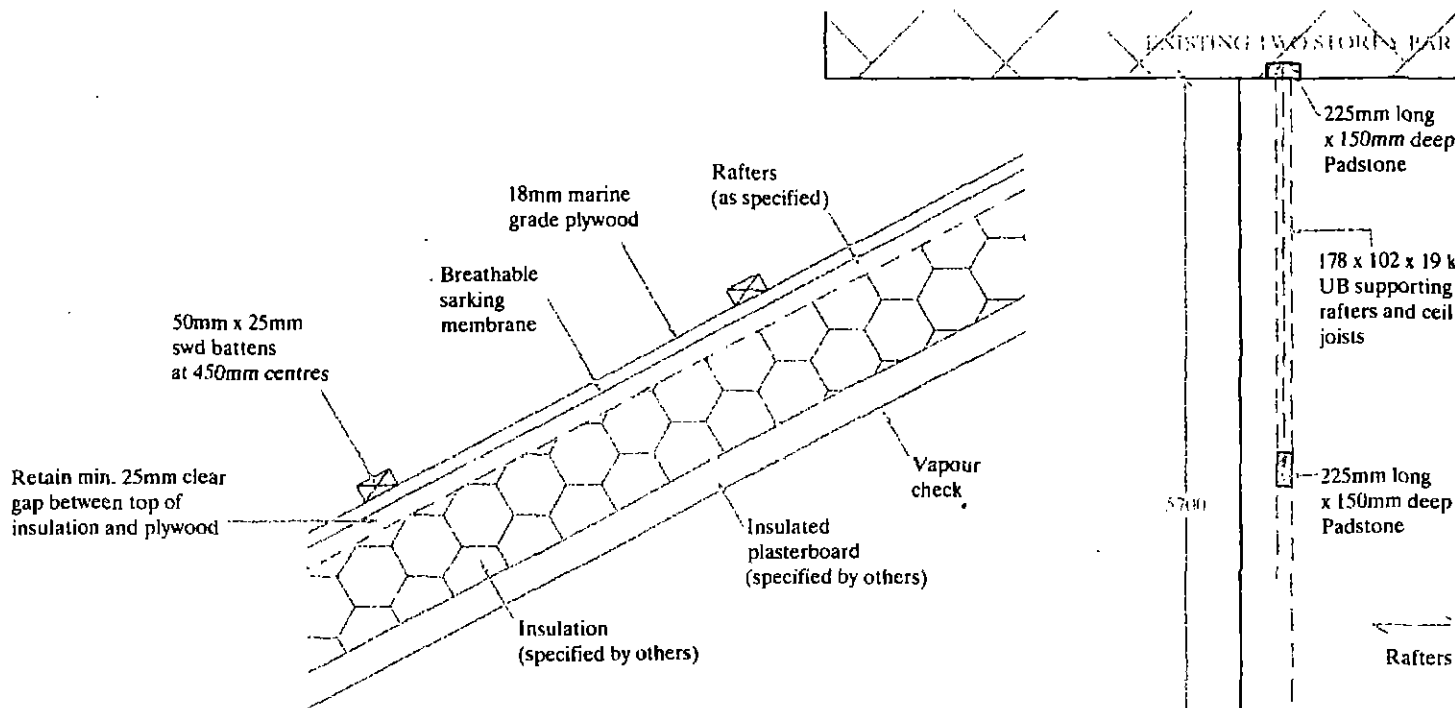


Rafter Detail

PRIOR TO THE FABRICATION OF ANY BUILT IN ELEMENTS, ALL EXISTING DIMENSIONS ARE TO BE CHECKED ON SITE

Lintels
Any Existing Lintels supporting new gable walls require standard duty CATNIC Type Lintel (to suit wall width) for supporting the additional load

New Gable End

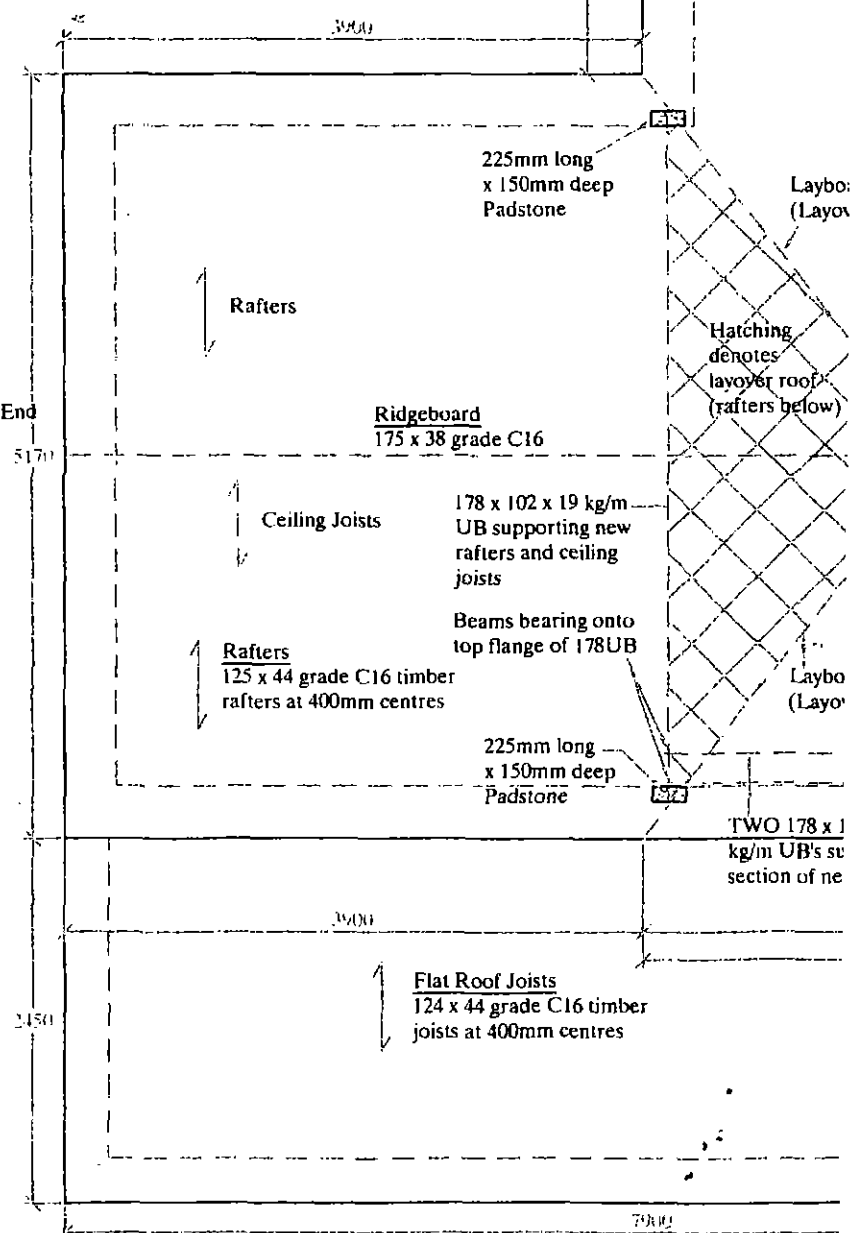

PROPOSED ROOF LAYOUT