




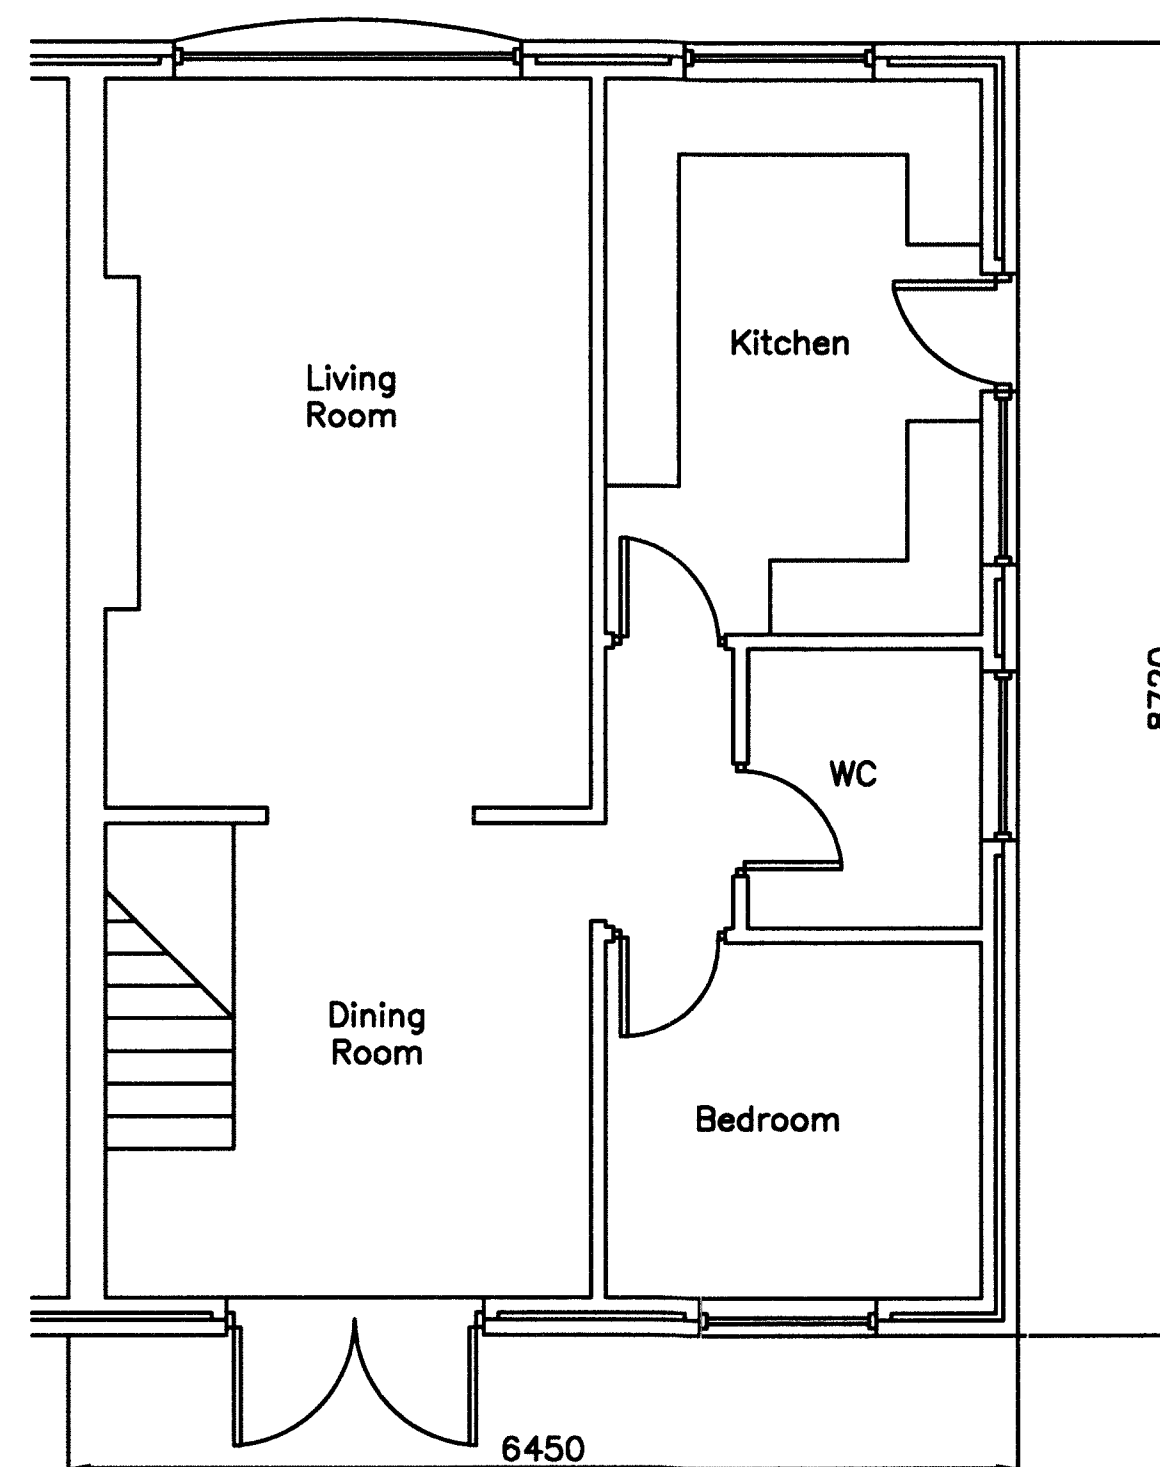


Existing Ground Floor Layout

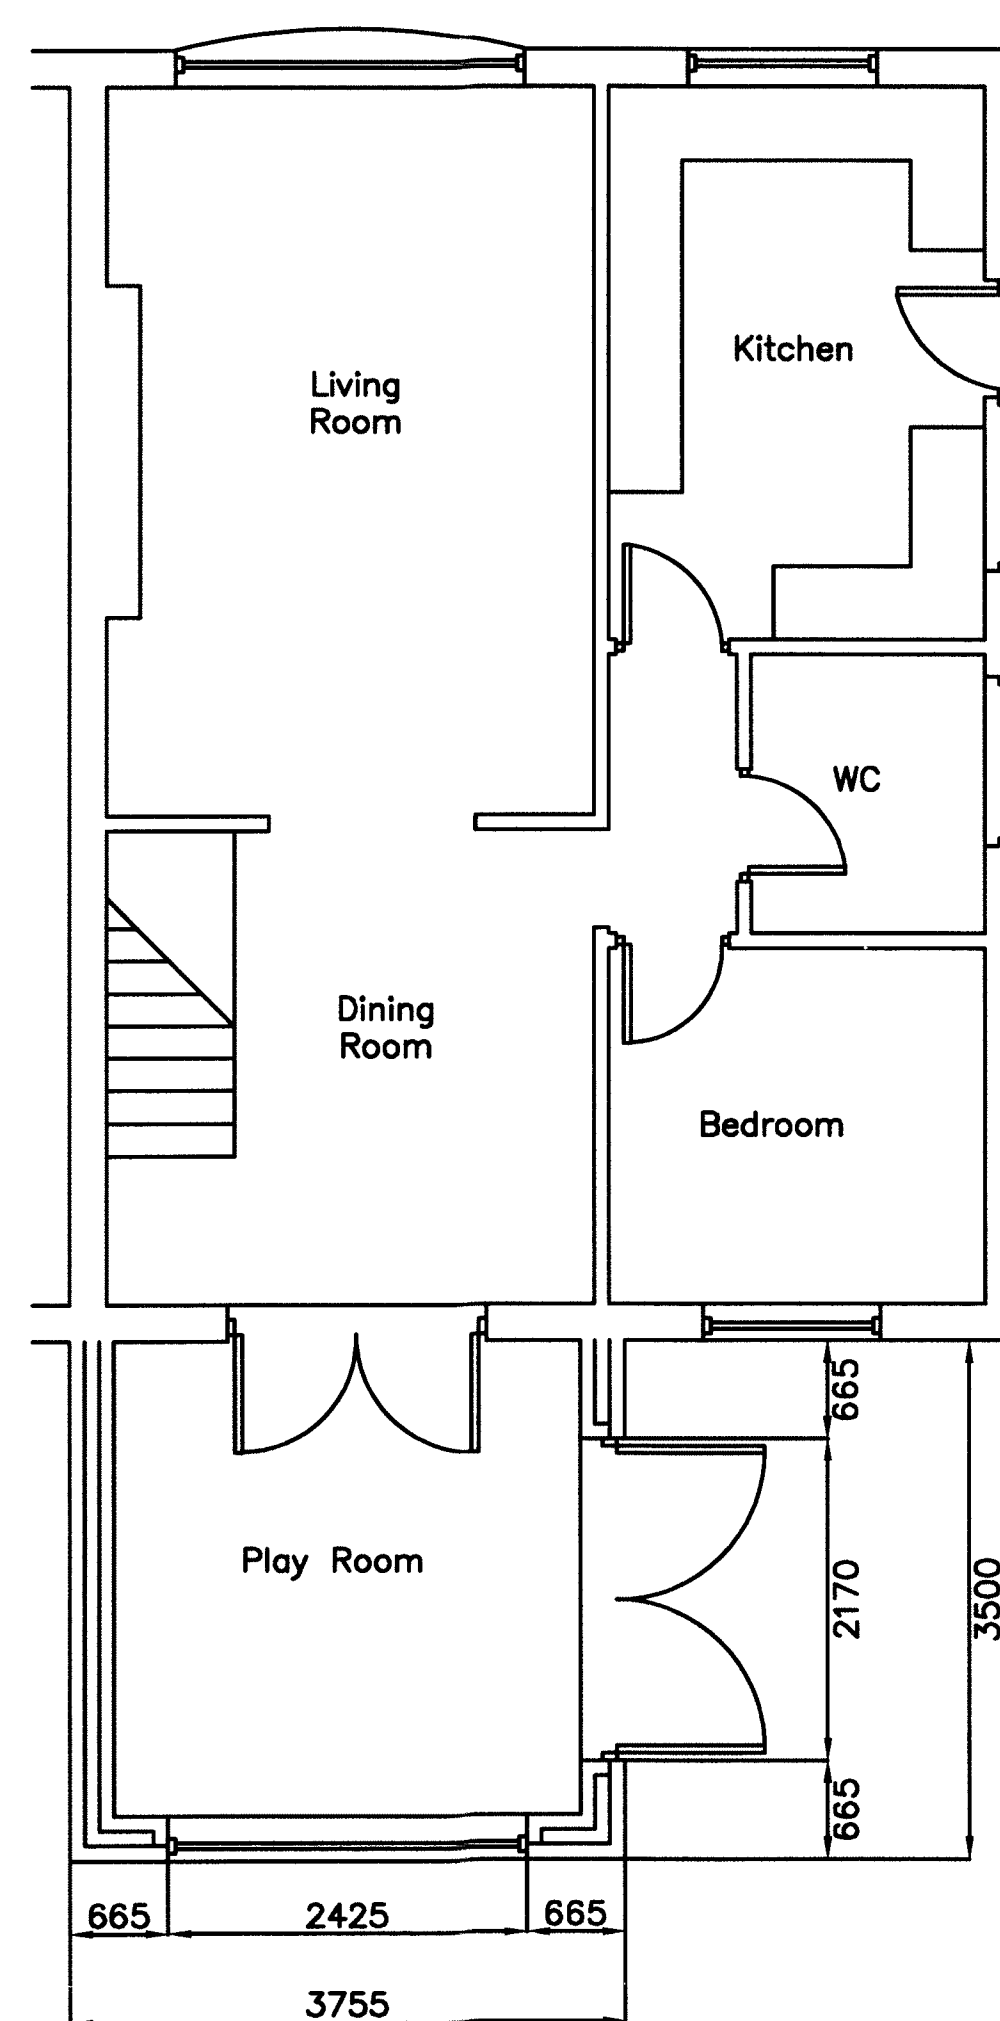

Proposed Ground Floor Layout

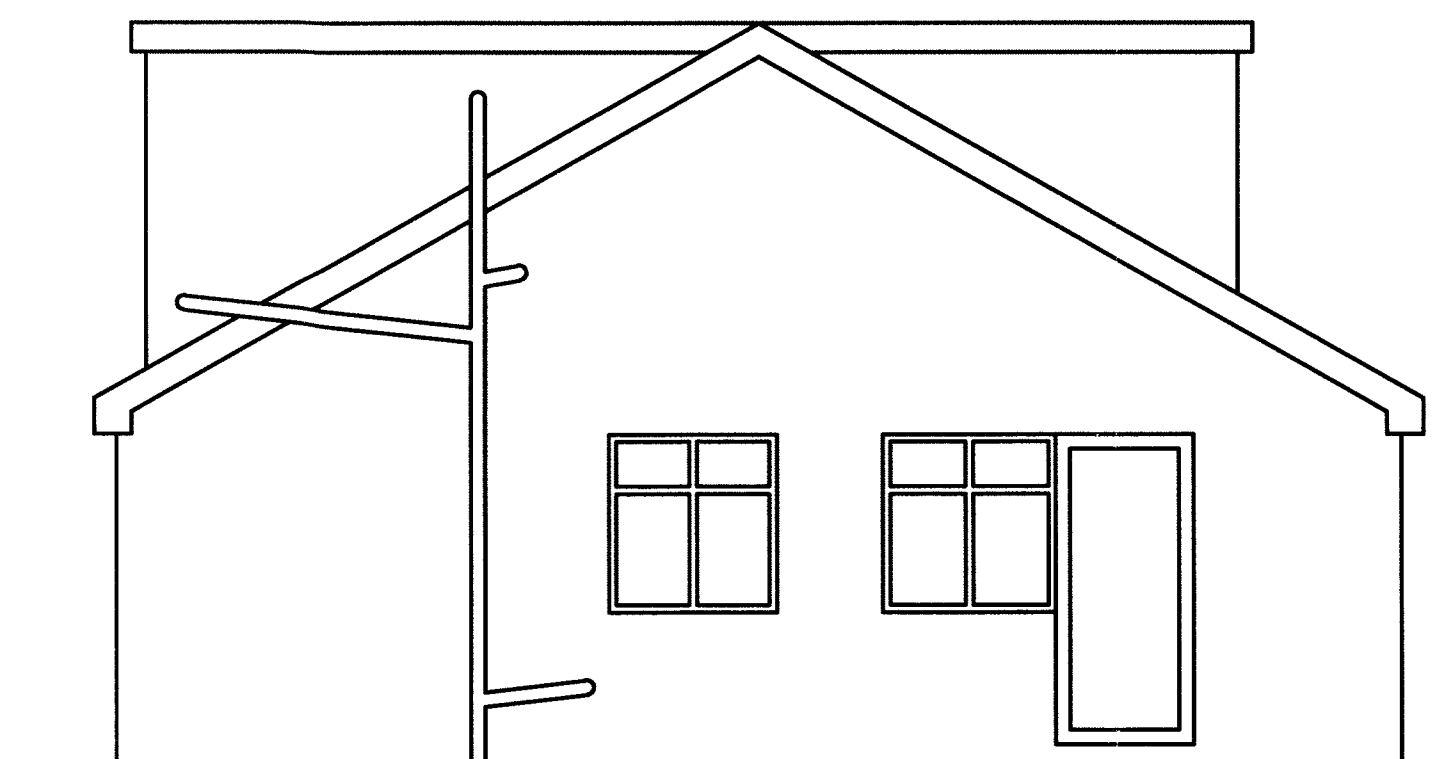


Existing Side Elevation

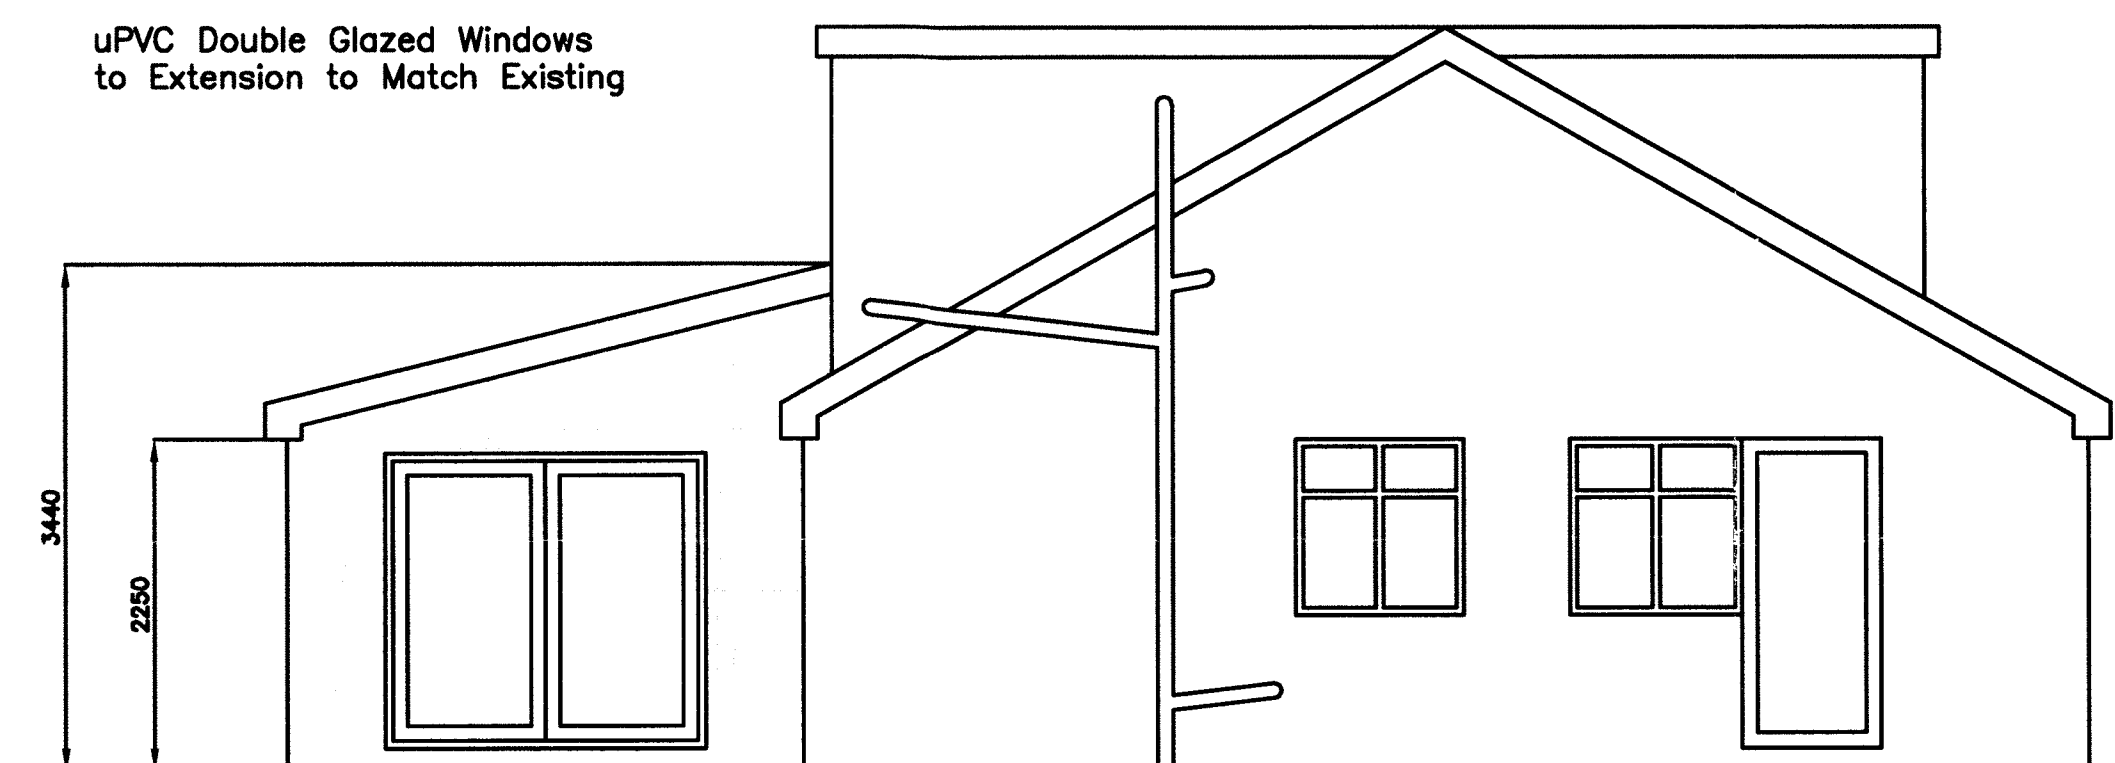


Proposed Side Elevation




Existing Rear Elevation

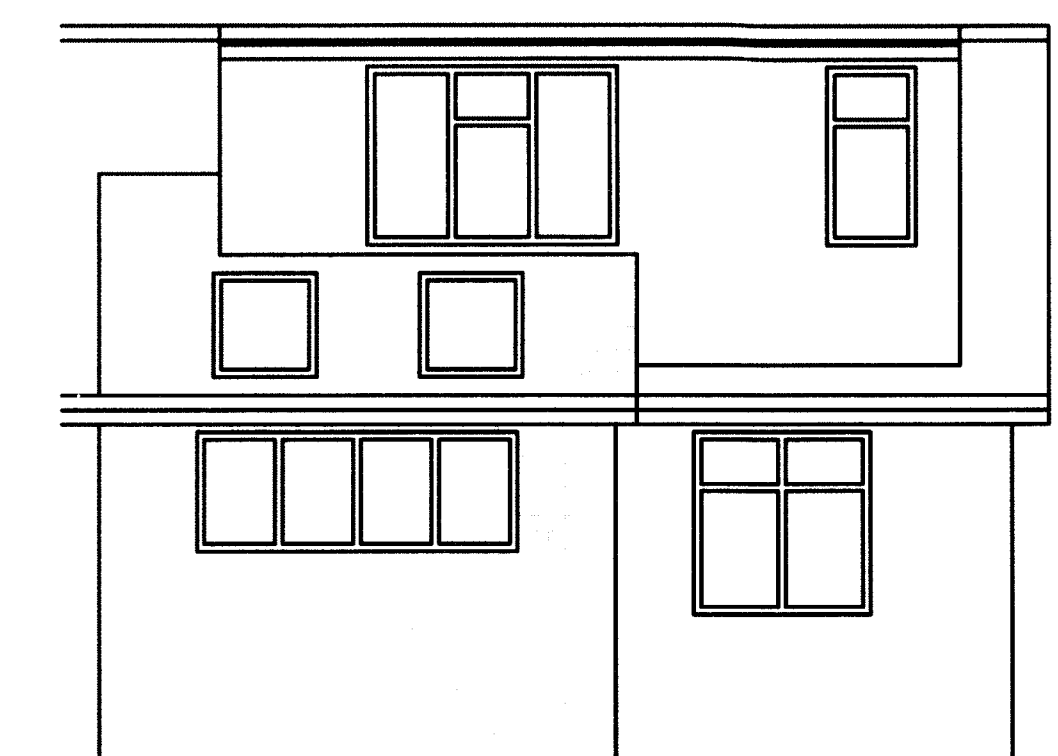


Proposed Rear Elevation

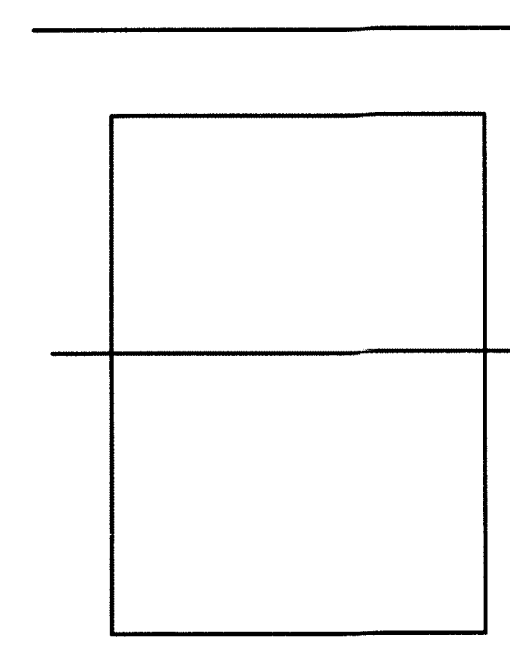

Existing Roof Layout

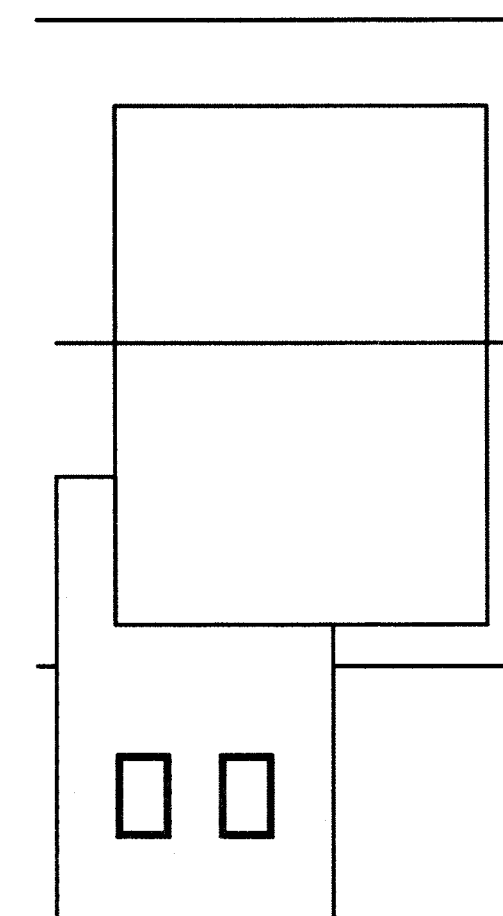

Proposed Roof Layout

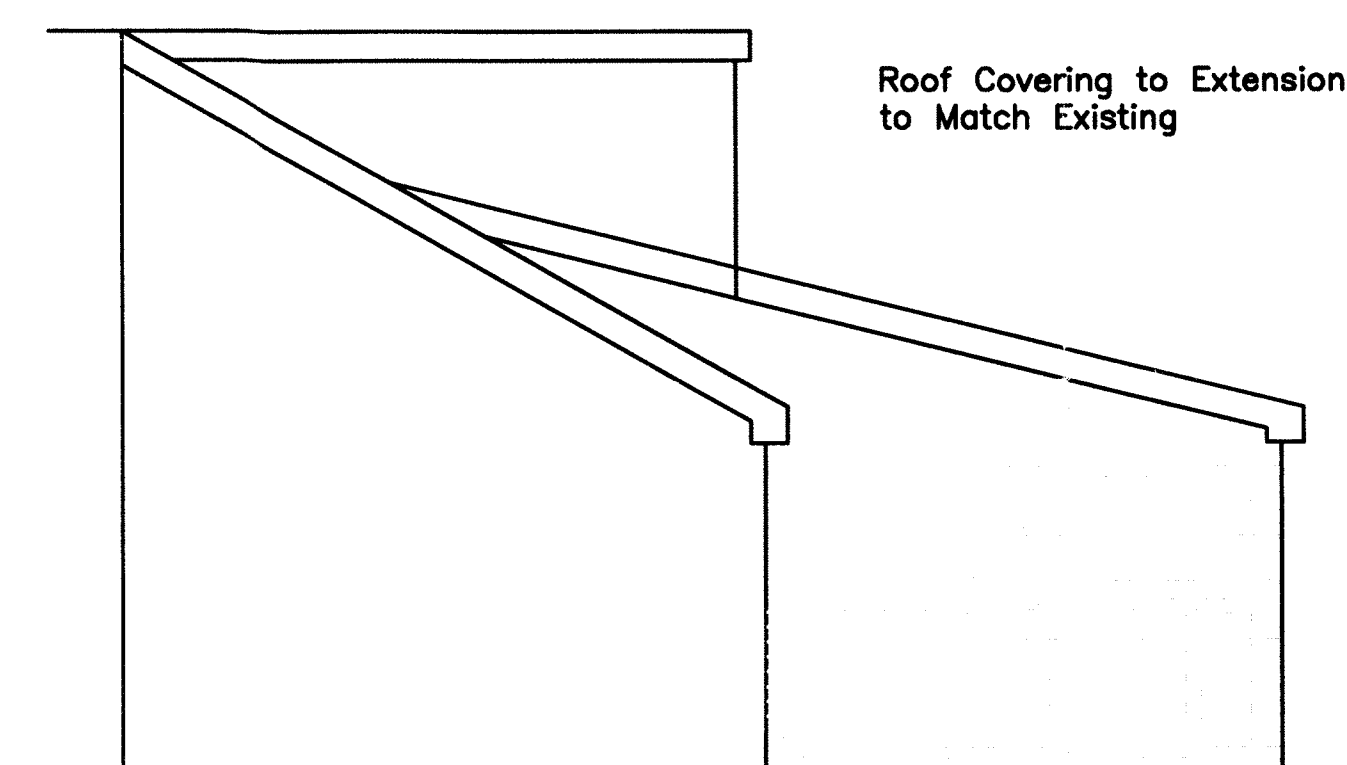

Proposed Side Elevation

General Notes

No.	Revision/Issue	Date

Firm Name and Address

Project Name and Address

Single Storey Rear Extension
Mr & Mrs Howe
54 Lombard Crescent
Darfield
Barnsley

Project
Mr & Mrs Howe

Date
April 2011

Scale
1 / 50 , 1 / 100

Sheet
1 of 1

2011/0924/initial