


date _____
revisions _____
date _____



date _____
revisions _____
date _____

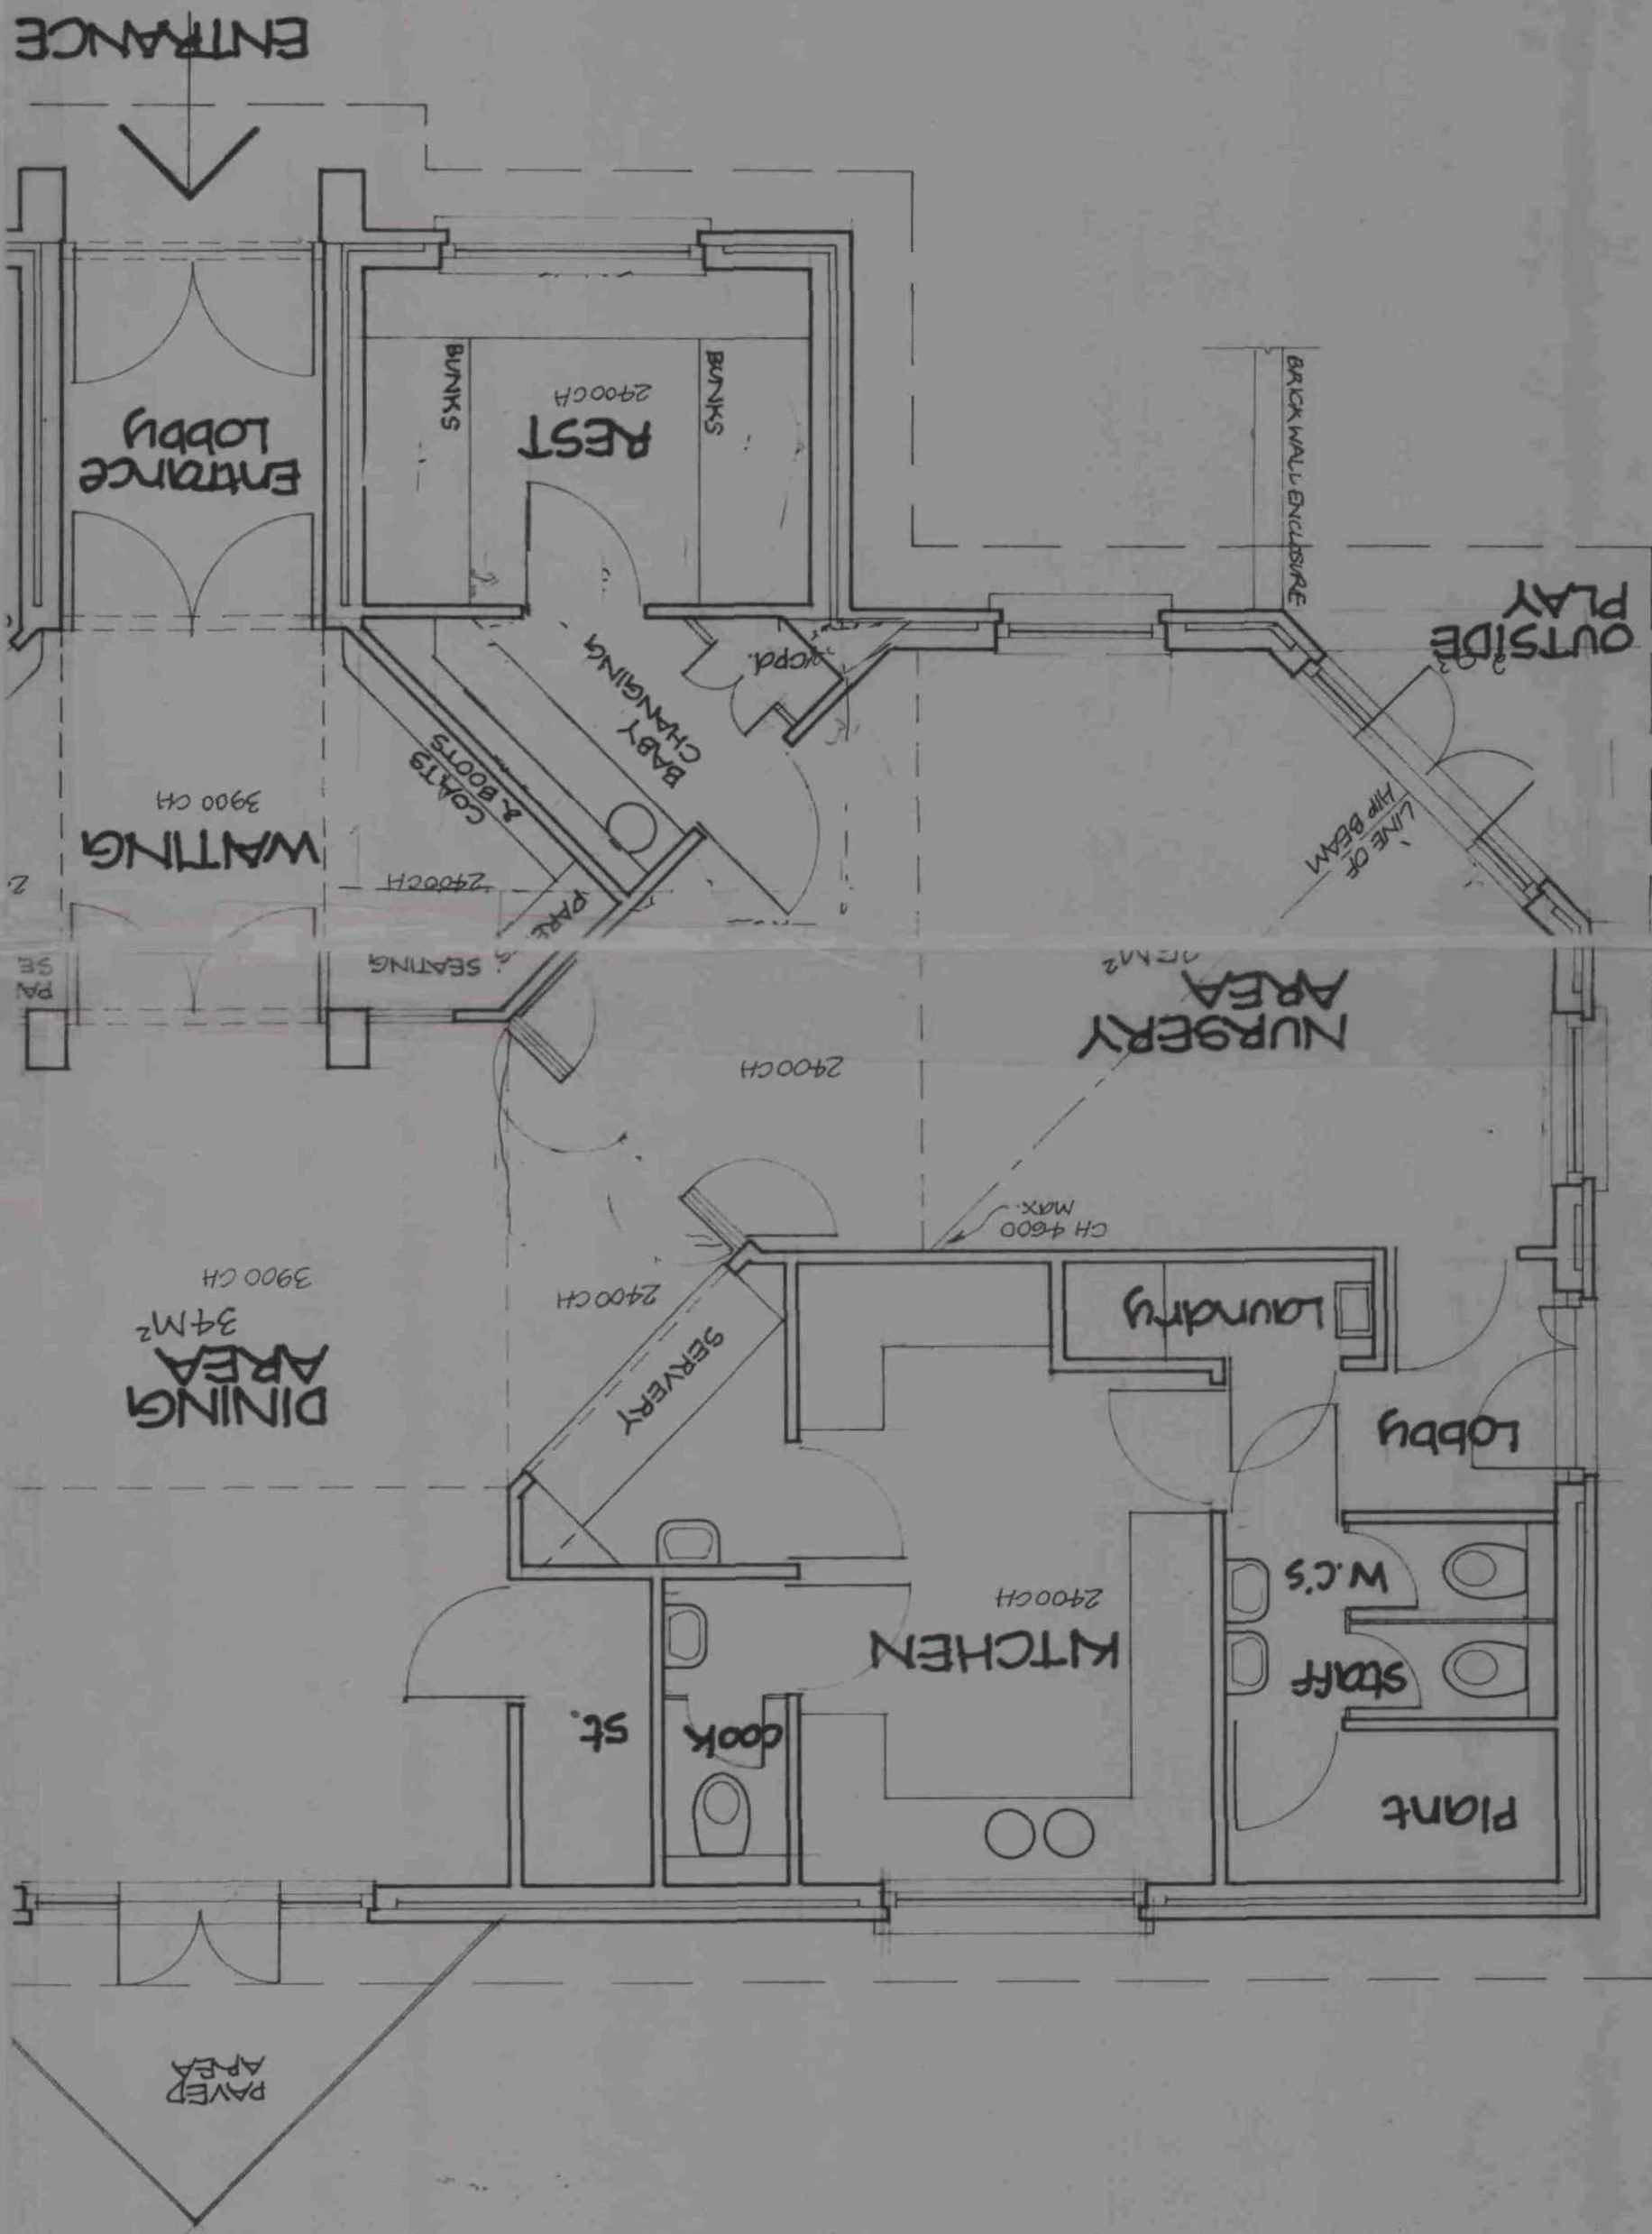

PLAN : AS REVISED
FOR SOCIAL SERVICES

Description

Scale 1:50

Date Nov. 1996

Drawing No. 96.074.04

PROPOSED CHILDRENS' NURSERY
LONGCROFT, STAINCROSS,
BARNSELEY.
CLOSE, GRANGER, GRAY & WILKINSON.
28, MARKET PLACE, GUISBOROUGH, TS14 6HF

B/96/1053/07
D1