


Block Plan
1:1250

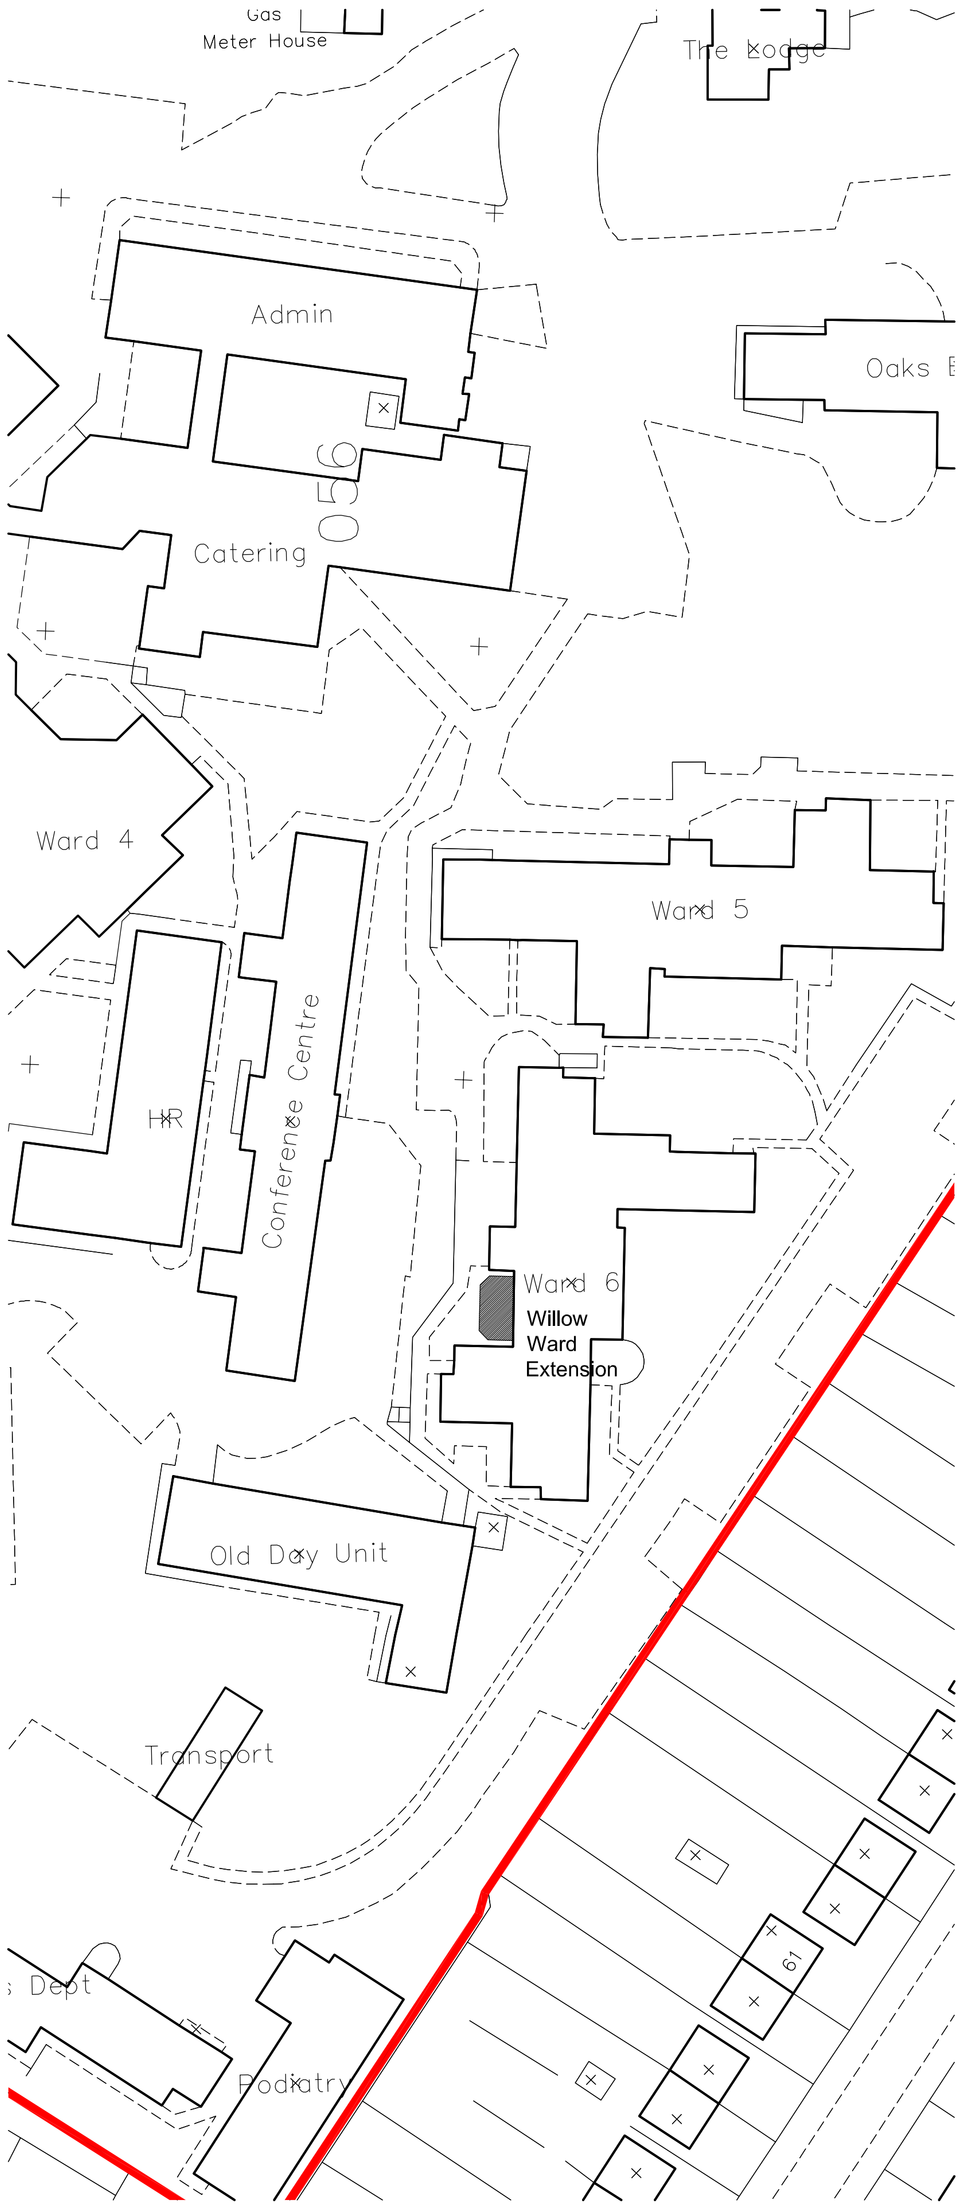

Key Plan
1:500

Construction staff and operatives must ensure the principal contractor has provided thorough and accurate information on all health and safety aspects relating to the designs identified on this drawing including the review of:

- Designers/contractors risk assessments
- Method statements
- Permit to work
- Pre construction information

The designers note that the following health and safety risks relating to this drawing have not been eliminated during the design process:

ref	residual risk

revision	date	by	chkd

All dimensions to be verified on site and the Architect informed of any discrepancies. All drawings and specifications should be read in conjunction with the Health and Safety Plan; all conflicts should be reported to the CDM Co-ordinator.

This drawing is the Property of Bowman Riley Architects Limited ©
DO NOT SCALE FROM THIS DRAWING

- [ ] preliminary
- [ ] comment
- [ ] construction
- [x] planning
- [ ] tender
- [ ] record

BOWMANRILEY
HEALTHCARE
Toronto Square · Toronto Street · Leeds · LS1 2HJ
Leeds | London | Skipton
0113 391 7570 · www.bowmanriley.com

Interserve
Ingenuity at work

South West Yorkshire Partnership NHS
NHS Foundation Trust

drawn by	checked by	date	scale @ A1
PH	MD	09/07/2015	1:1250/1:500

Kendray Hospital
Barnsley

Block Plan & Key Plan
Willow Ward Extension

project number	drawing number	revision
HC1297	100	-

cad reference: Q:_HC Projects\HC1297 - Various Projects at Fieldhead\HC1297 - 03 Cad\Willow Ward Day Room\HC1297 - Proposed Extention to Willow Ward_BlgCtrl.dwg