


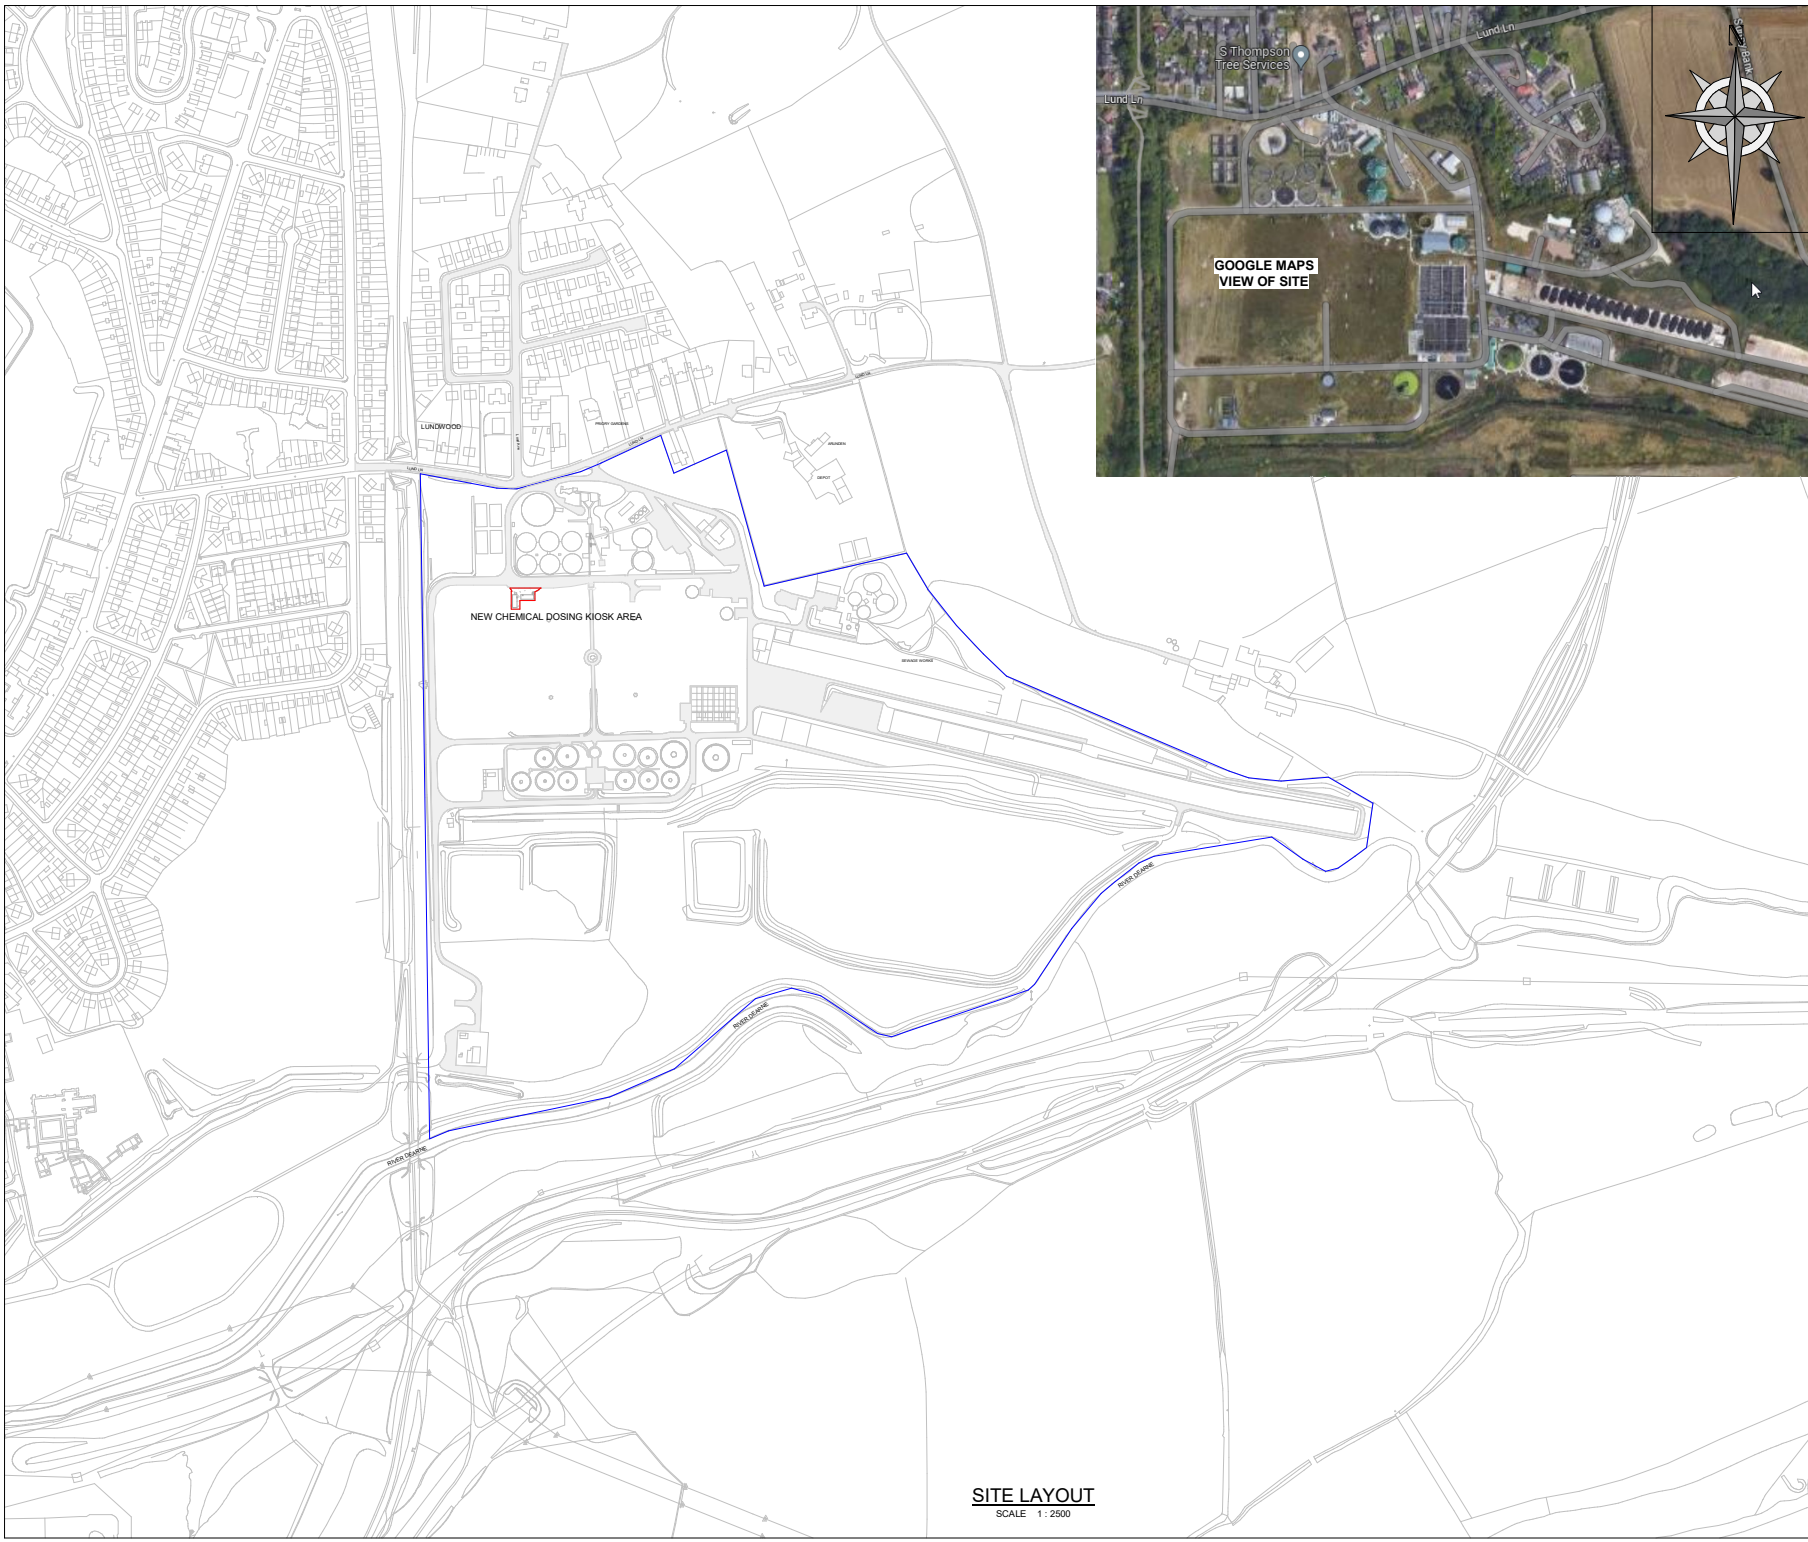

SITE LAYOUT
SCALE 1: 2500




NOTES:
1. ALL DIMENSIONS IN MILLIMETRES AND ALL LEVELS IN METRES UNLESS SHOWN OTHERWISE.

REFERENCE

- LUNDW-GLA-WWT-WWT-DR-Z-0101 - SITE LOCATION PLAN
- LUNDW-GLA-WWT-WWT-DR-Z-0102- EXISTING SITE LAYOUT PLAN
- LUNDW-GLA-WWT-WWT-DR-Z-0103- PROPOSED SITE LAYOUT PLAN
- LUNDW-GLA-WWT-WWT-DR-Z-0104- CHEMICAL DOSING KIOSK AREA

LEGEND

- PLANNING RED LINE BOUNDARY
- OTHER LAND OWNED BY APPLICANT (YW)

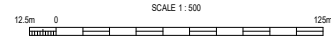

ISS P02 ISSUED FOR PLANNING	SR	DM	ST	10.11.2023
ISS P01 ISSUED FOR PLANNING	SR	DM	ST	08.10.2023
Issue Not Issued				Issue Check Update Date

Preparation / Partner / OEM Ref:



YORKSHIRE WATER
ALWAYS CONSIDERS



LIFE SAVING RULES

Client: Yorkshire Water Services Ltd
Western House,
Western Way,
Halifax Road,
Bradford,
BD6 2SZ

Framework:	COMPLEX MEICA	Work Stream:	WINEP
W Batch ID / Project Code:	YW.200733	W Solution ID:	3022012
Site:	LUNDWOOD WWTW S71 5PB		
DR / Old Reference:	SE 37932 07071	DRZ or DRX Reference:	
Drawing Title:	SITE LOCATION PLAN LUNDWOOD WWTW		

Original Design / OEM Reference:	Scale:	Scale:
GLANUA	A1	1:2500
Issue Description:	Issue:	Revision:
ISSUED FOR PLANNING	S5	P02
Drawing Number:	LUNDW GLA WWT WWT DR Z 0101	