



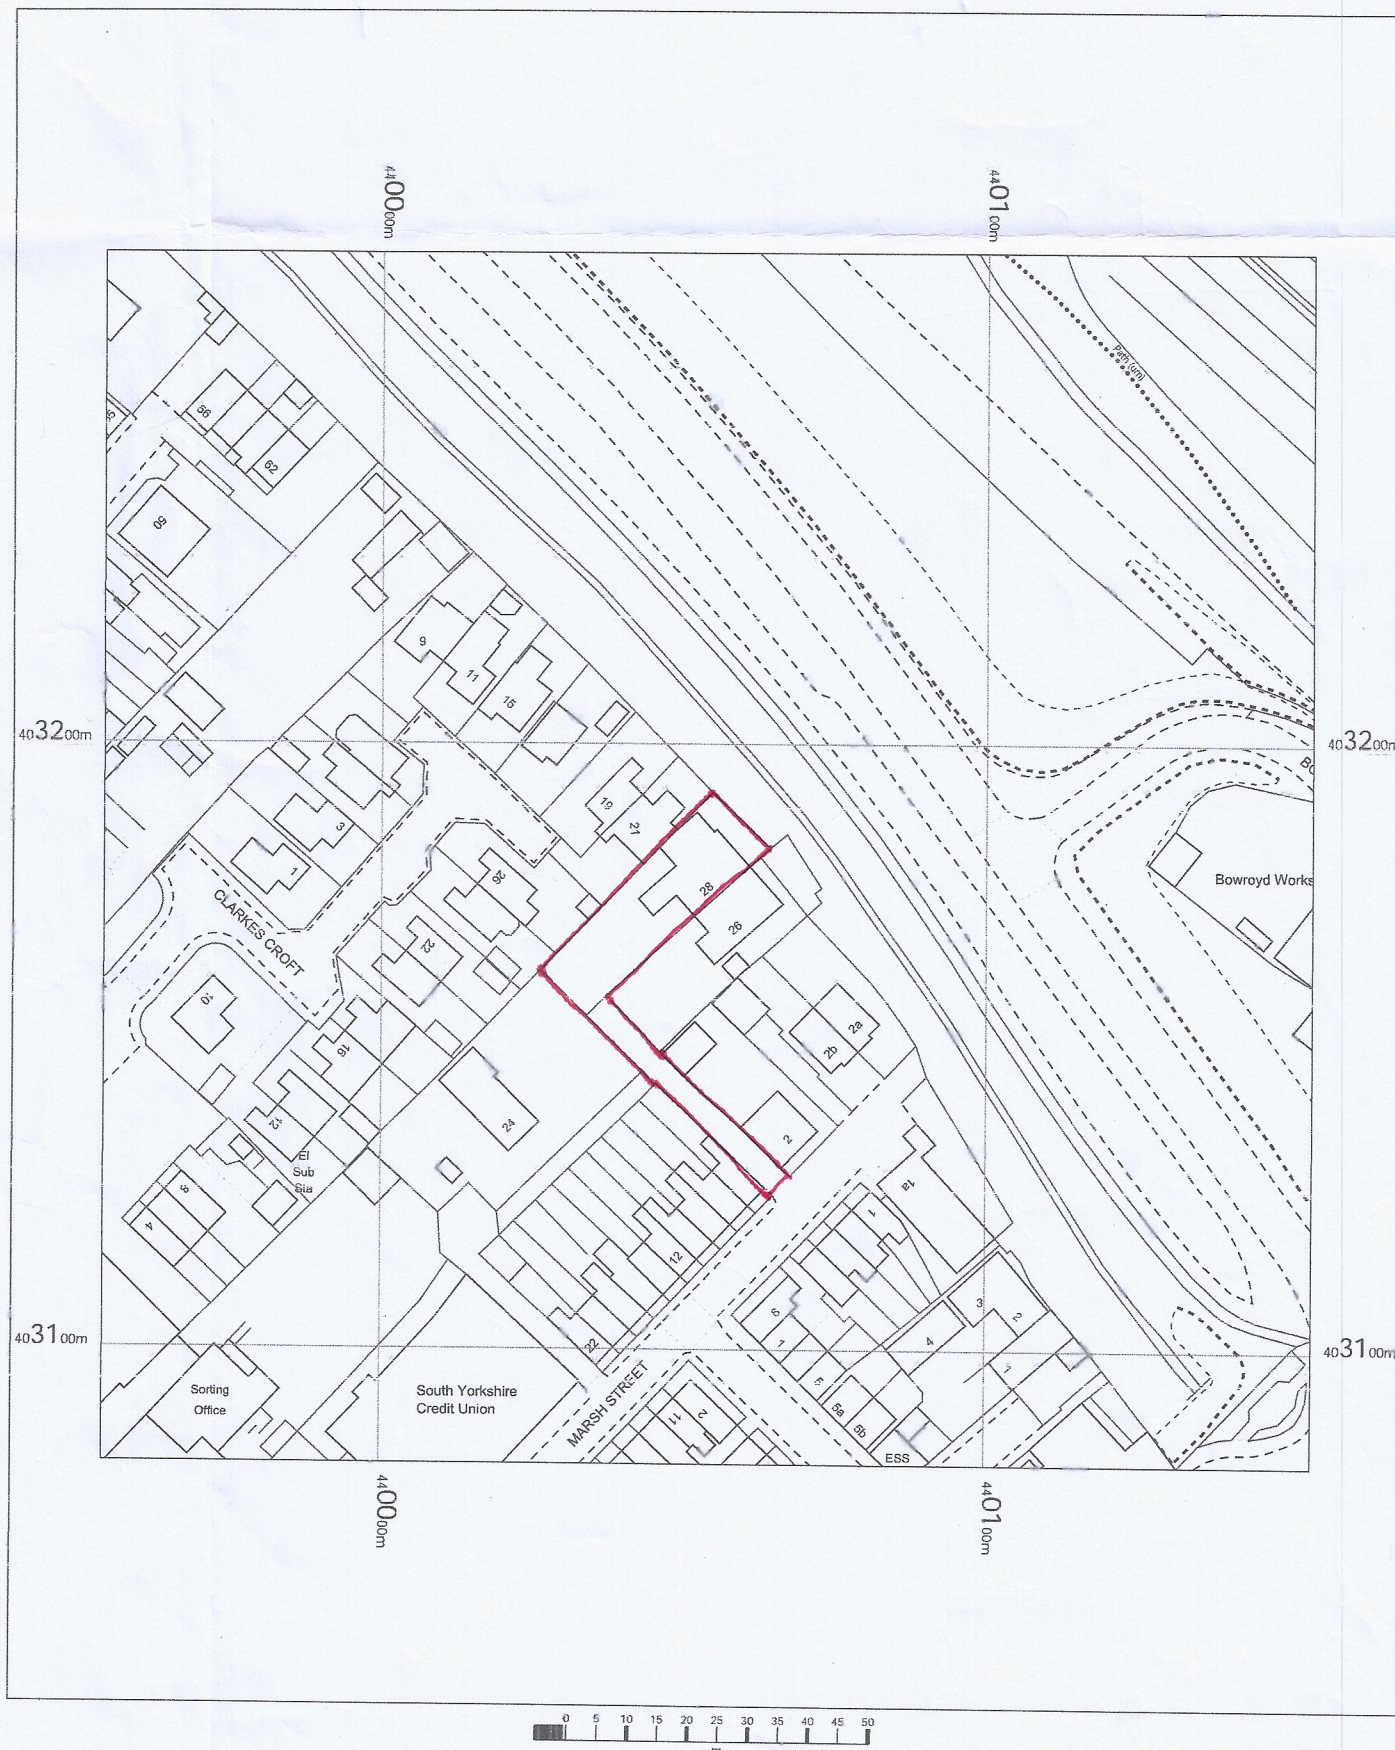


28 Marsh Street,
Wombwell,
Barnsley
S73 0AG

OS MasterMap 1250/2500/10000 scale
Wednesday, August 26, 2026, ID: BW1-01294561
www.blackwellmapping.co.uk

1:1250 scale print at A4, Centre: 440054 E, 403181 N

© Crown Copyright Ordnance Survey. Licence no.
100041041

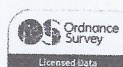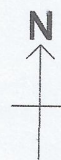

BLACKWELL'S
www.blackwellmapping.co.uk

TEL: 0114 268 7658
maps.sheffield@blackwell.co.uk