



NEW RIDGE BEAM TO STRUCTURAL CALCULATIONS
100x50 SW. VIAL PLATE TO BE BOLTED TO TOP FLANGE OF RB.

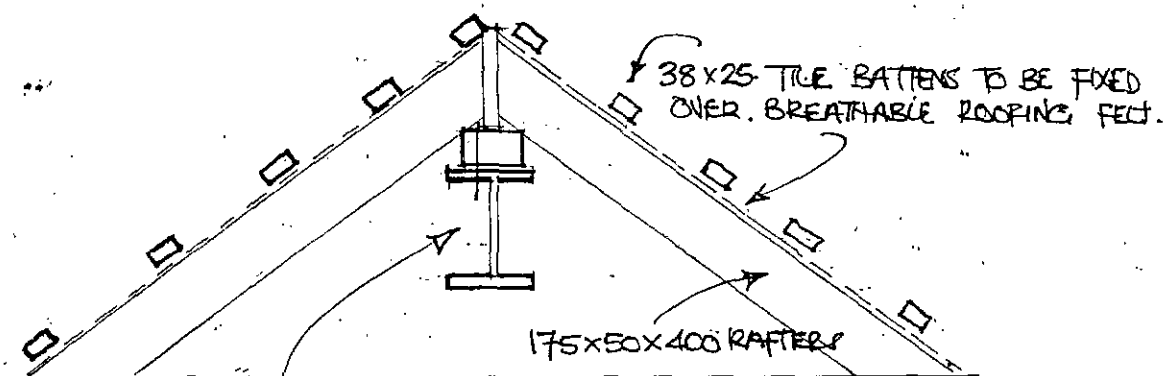

ridge beam

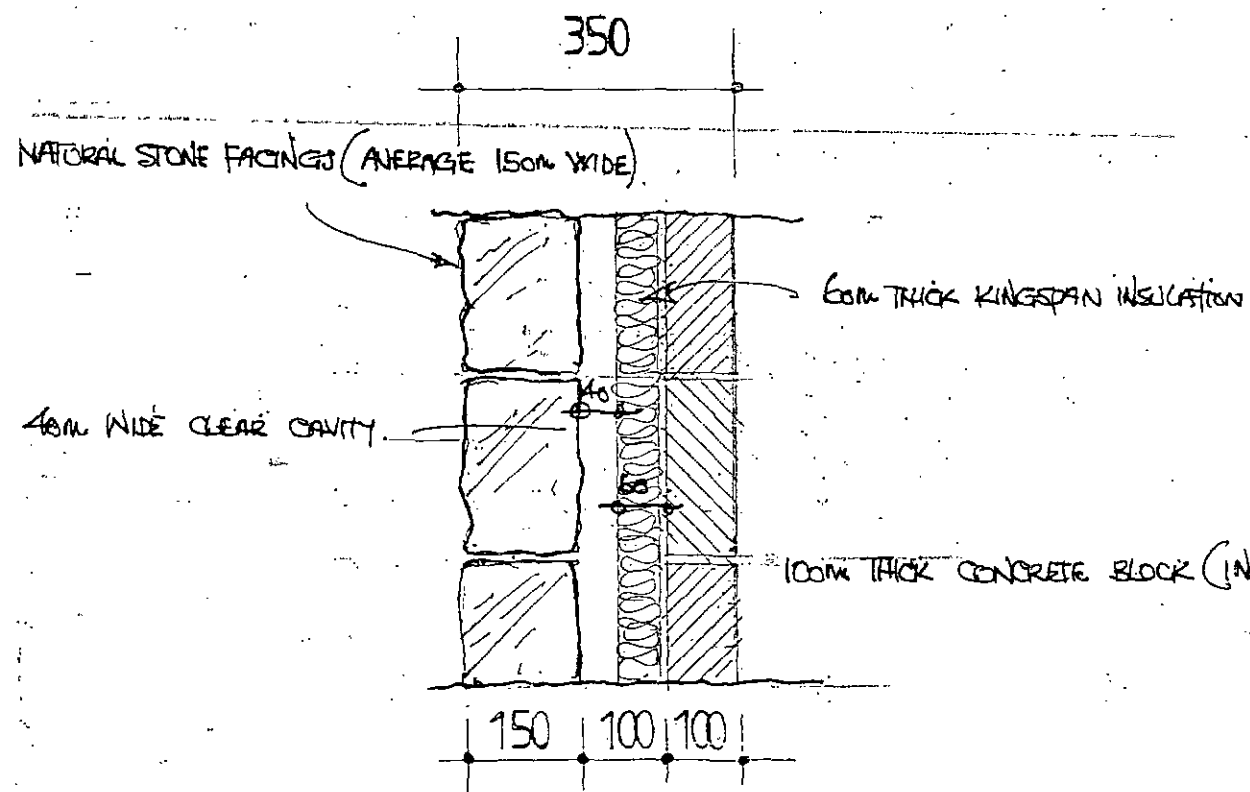


section thro' wall

CODE 5 LEAD VALLEY GUTTER SUPPORTED ON PLYWOOD LINING BOARD

○ DENOTES RESTRAINT STRAPS AT MAX 2 METRE CENTRES

RAFTERS 175x50x400 (BIRDS MOUTH JOINTED TO W/RAFTER)

NEW BEAM SUPPORTING BLOCKWORK & NEW RIDGE BEAM
CONCRETE PADSTONES TO BE DESIGNED BY STRUCTURAL
ENGINEER.

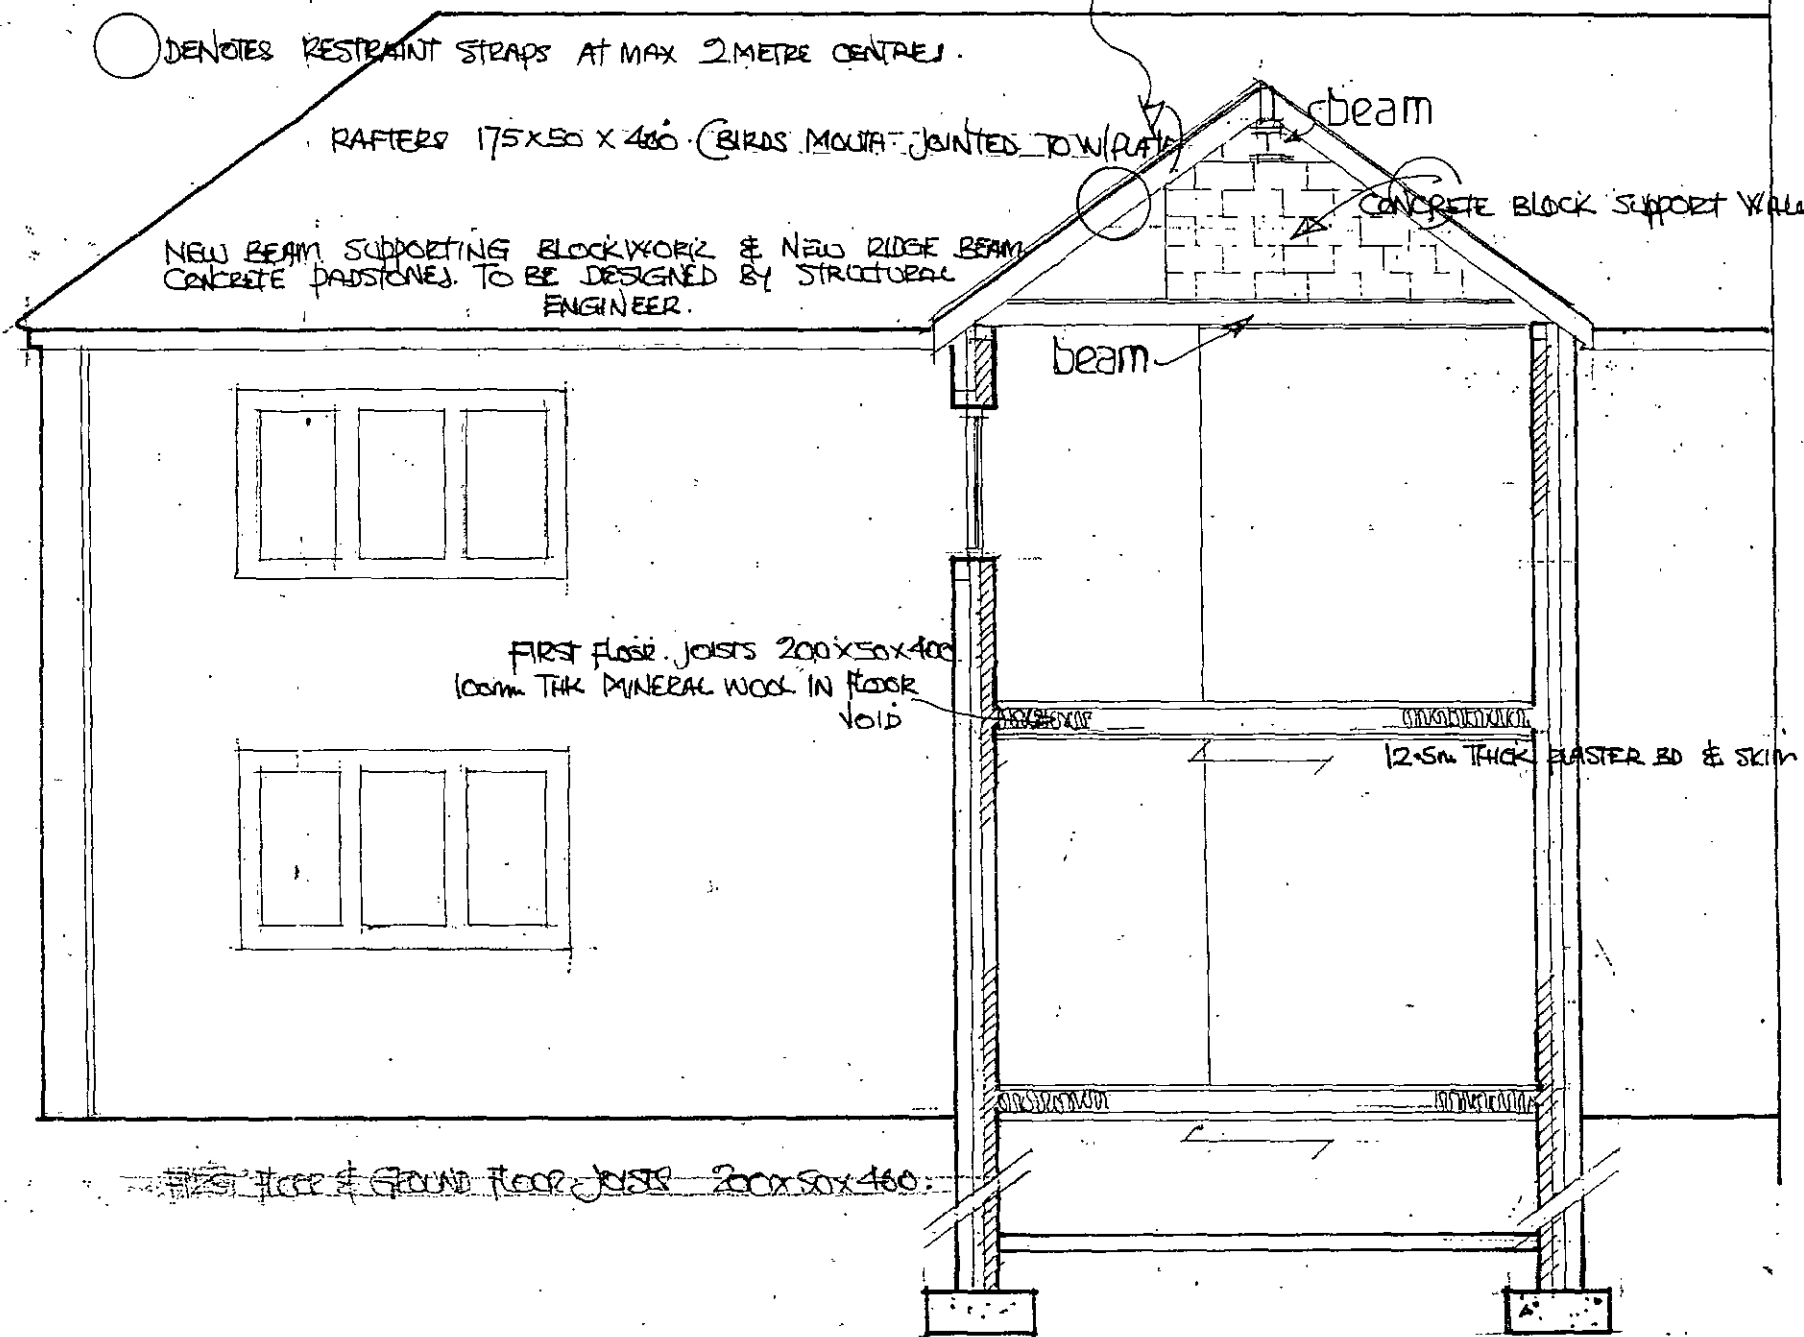

section